





EXISTING REAR
ELEVATION

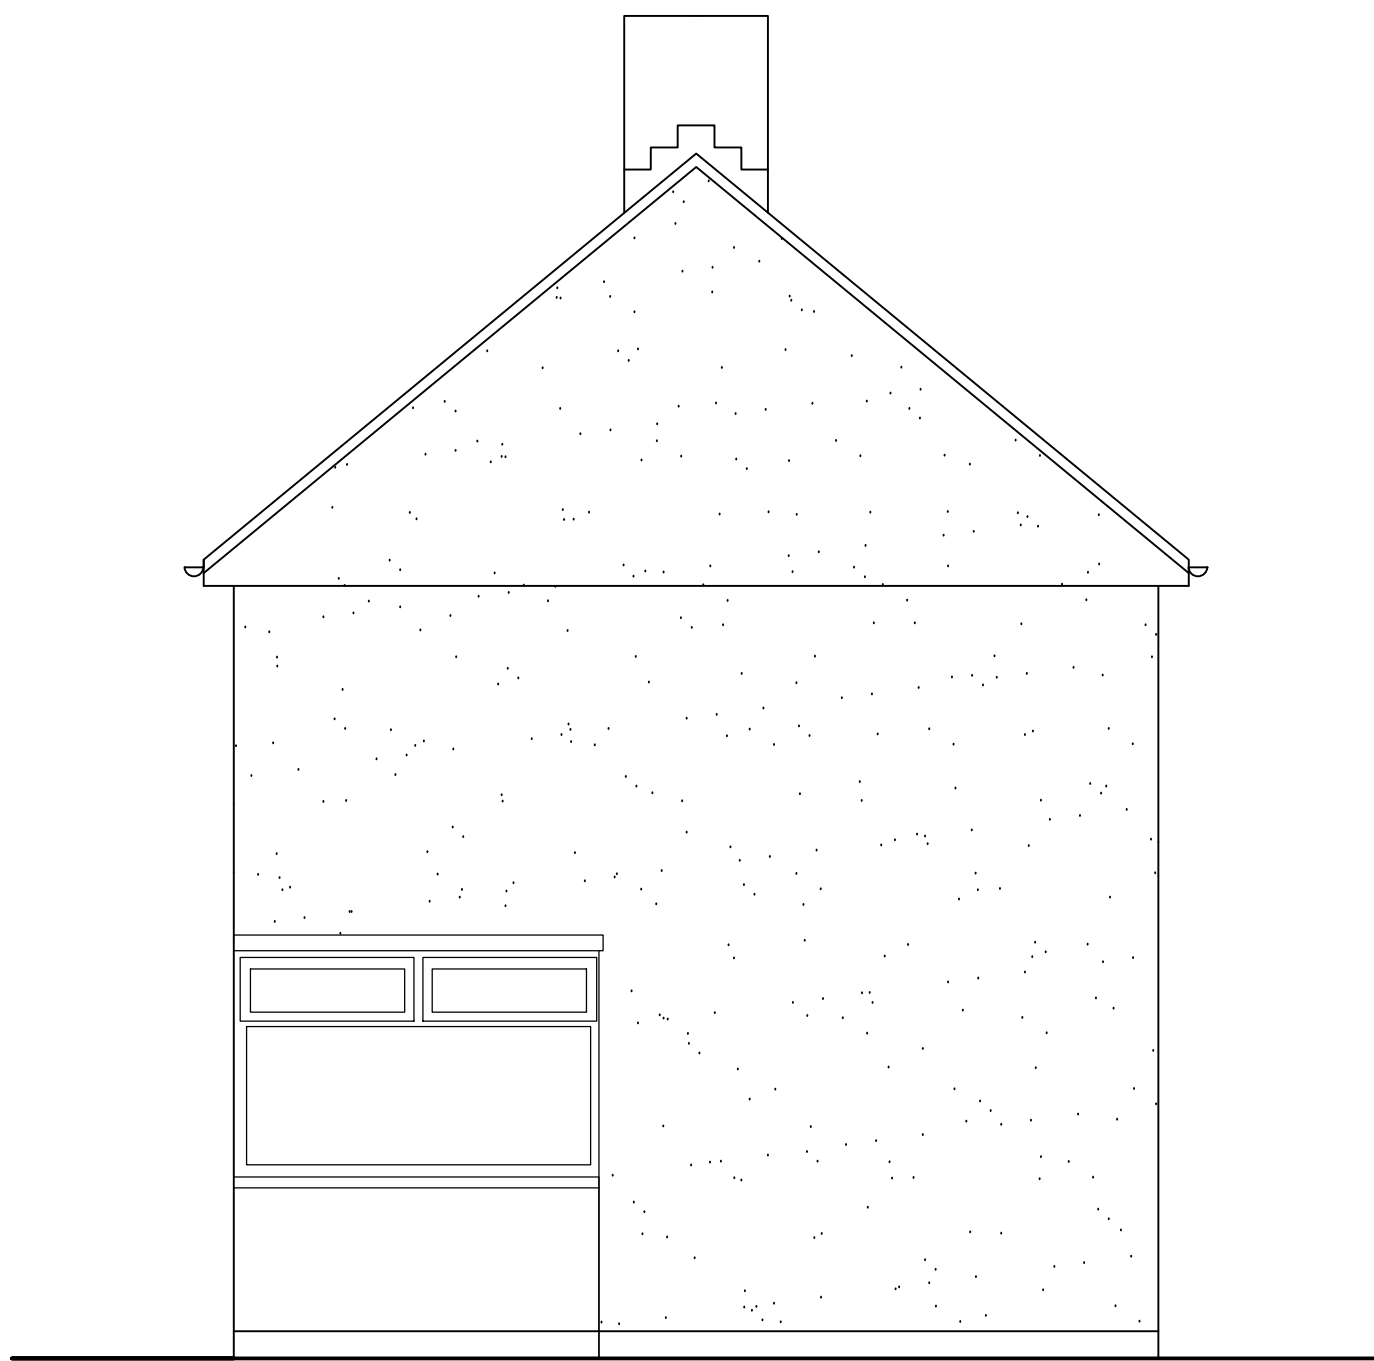


EXISTING SIDE
ELEVATION



PROPOSED
REAR ELEVATION

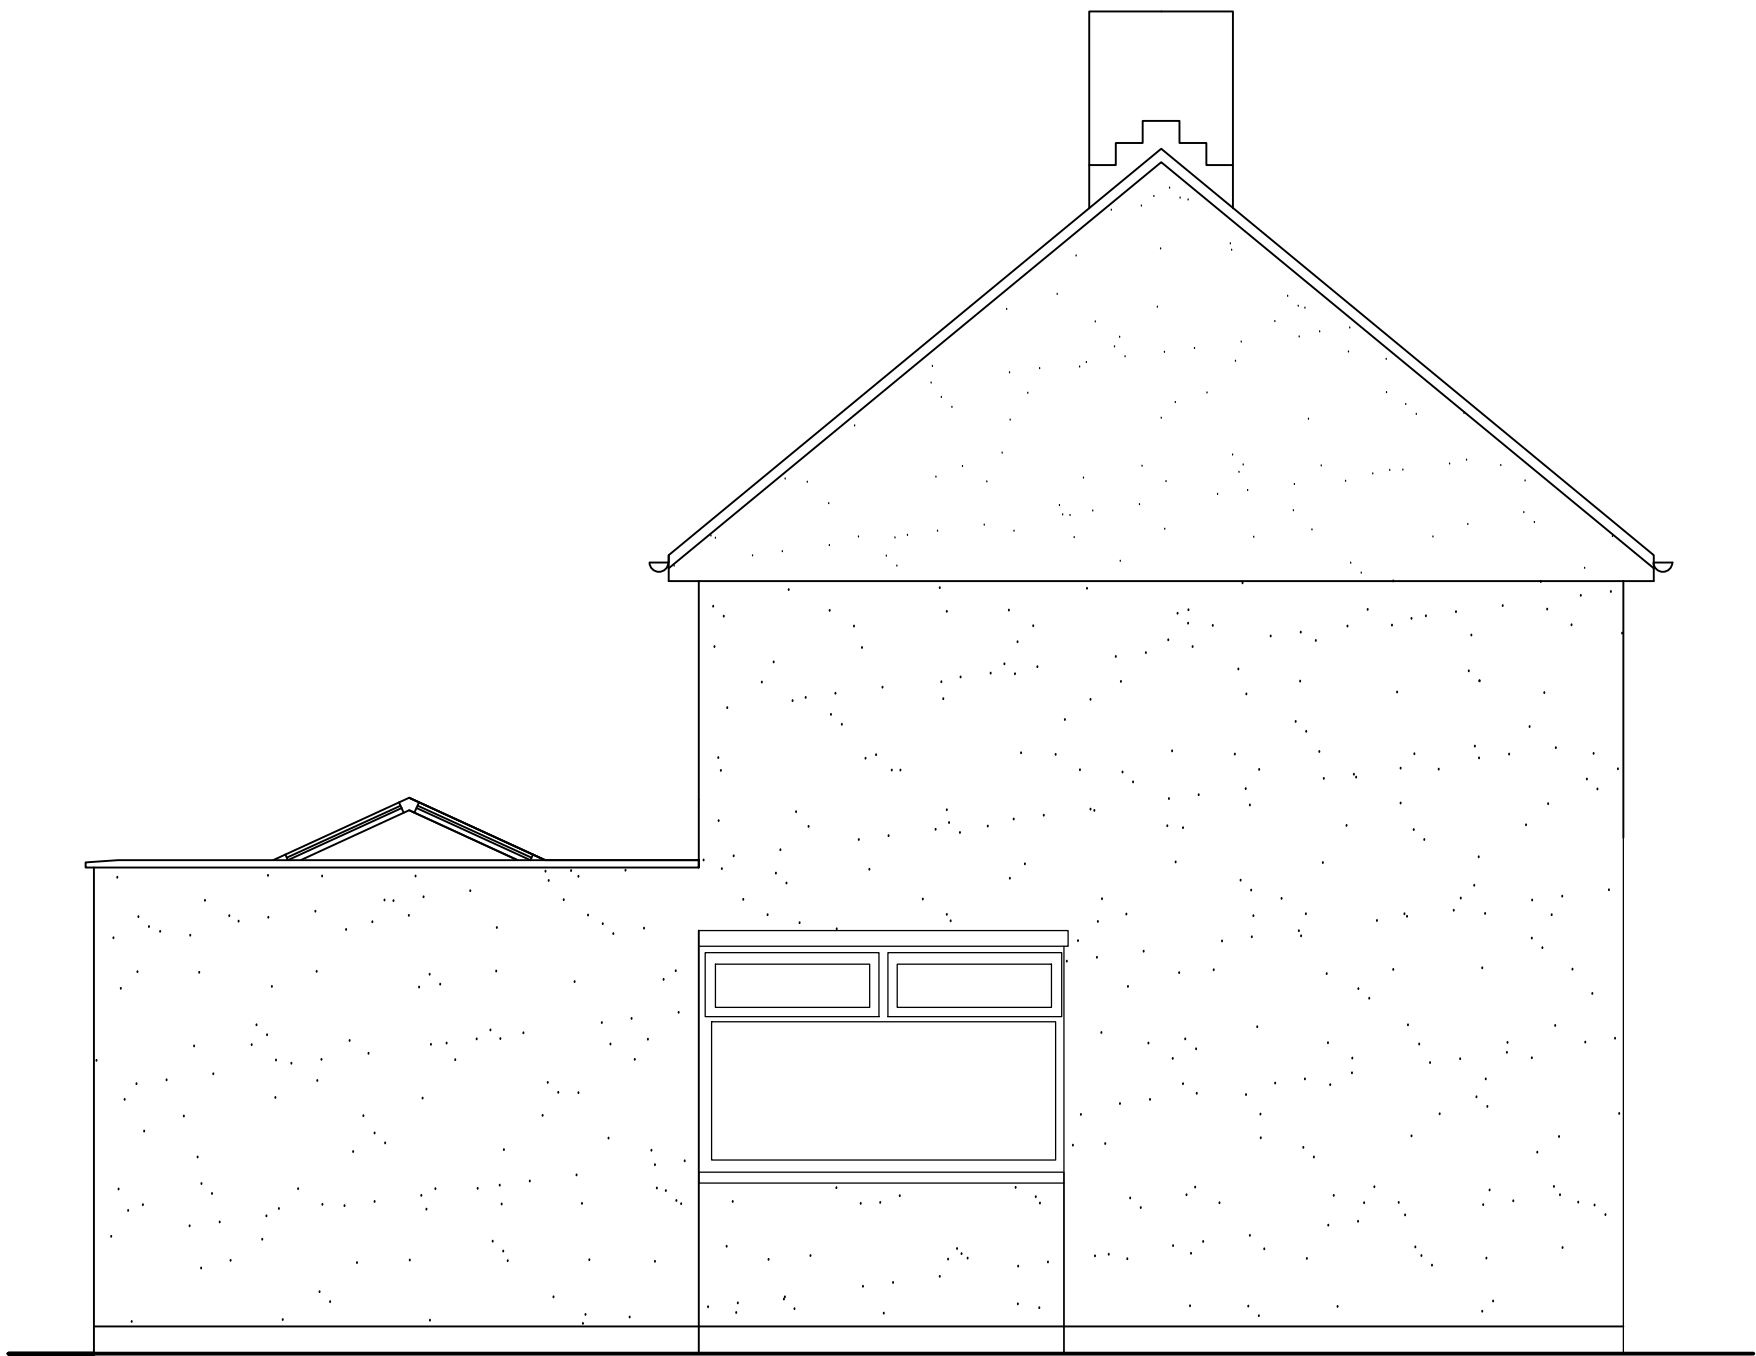

PROPOSED SIDE
ELEVATION

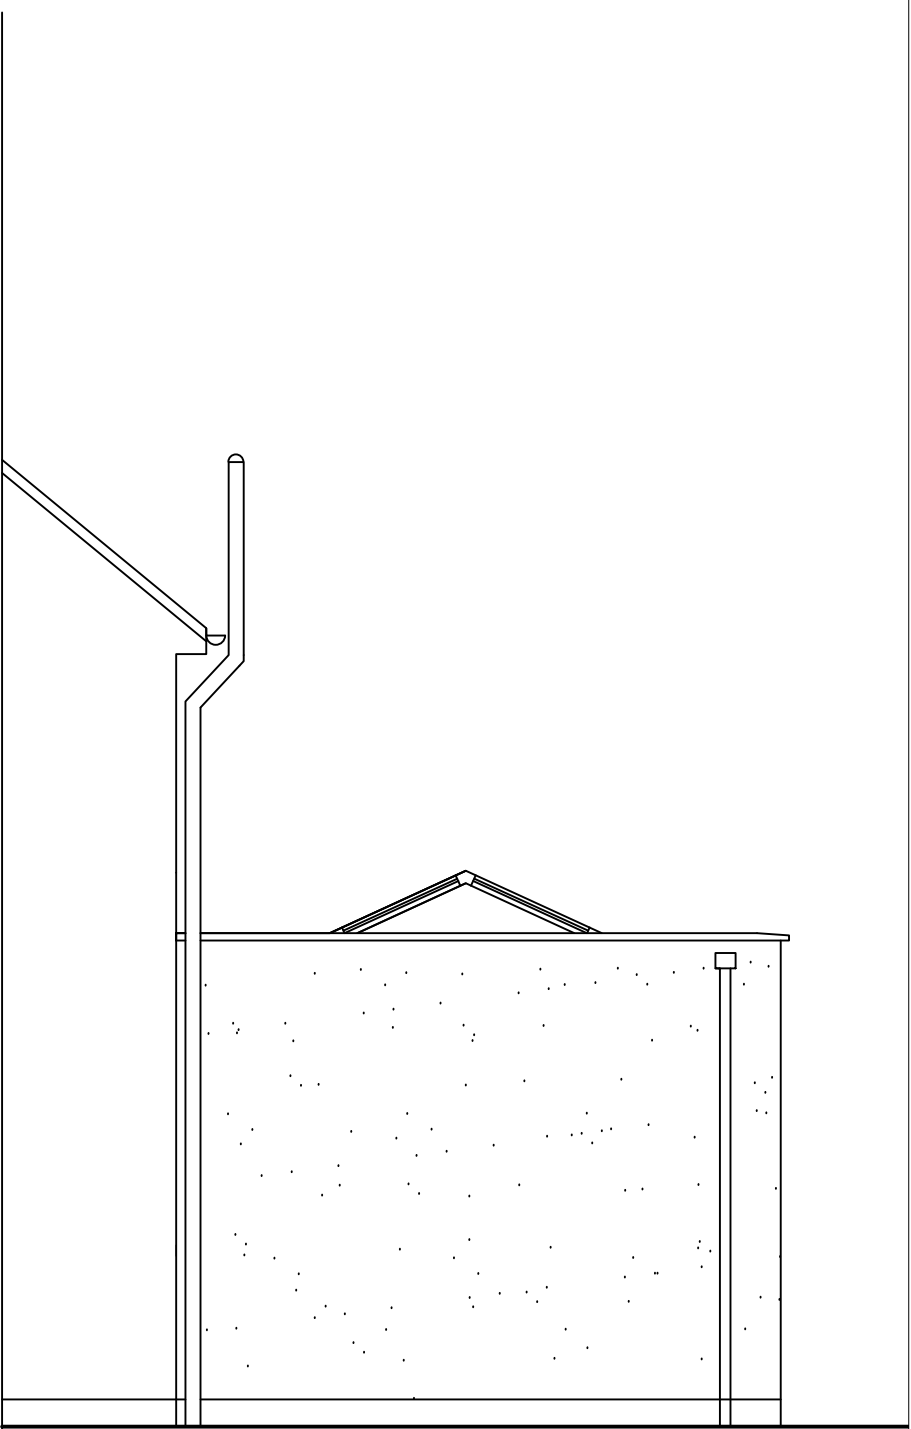

PROPOSED END
ELEVATION

General Notes

No.	Revision/Issue	Date
Firm Name and Address		
Project Name and Address		
EXISTING & PROPOSED ELEVATIONS 26 BRYNHIFYD RD MARGAM		
Project	BAR	Sheet
Date	21.03.2023	B-02
Scale	1:50	