
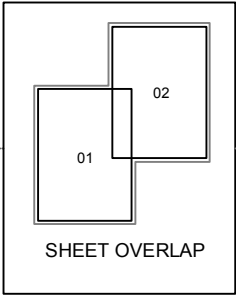
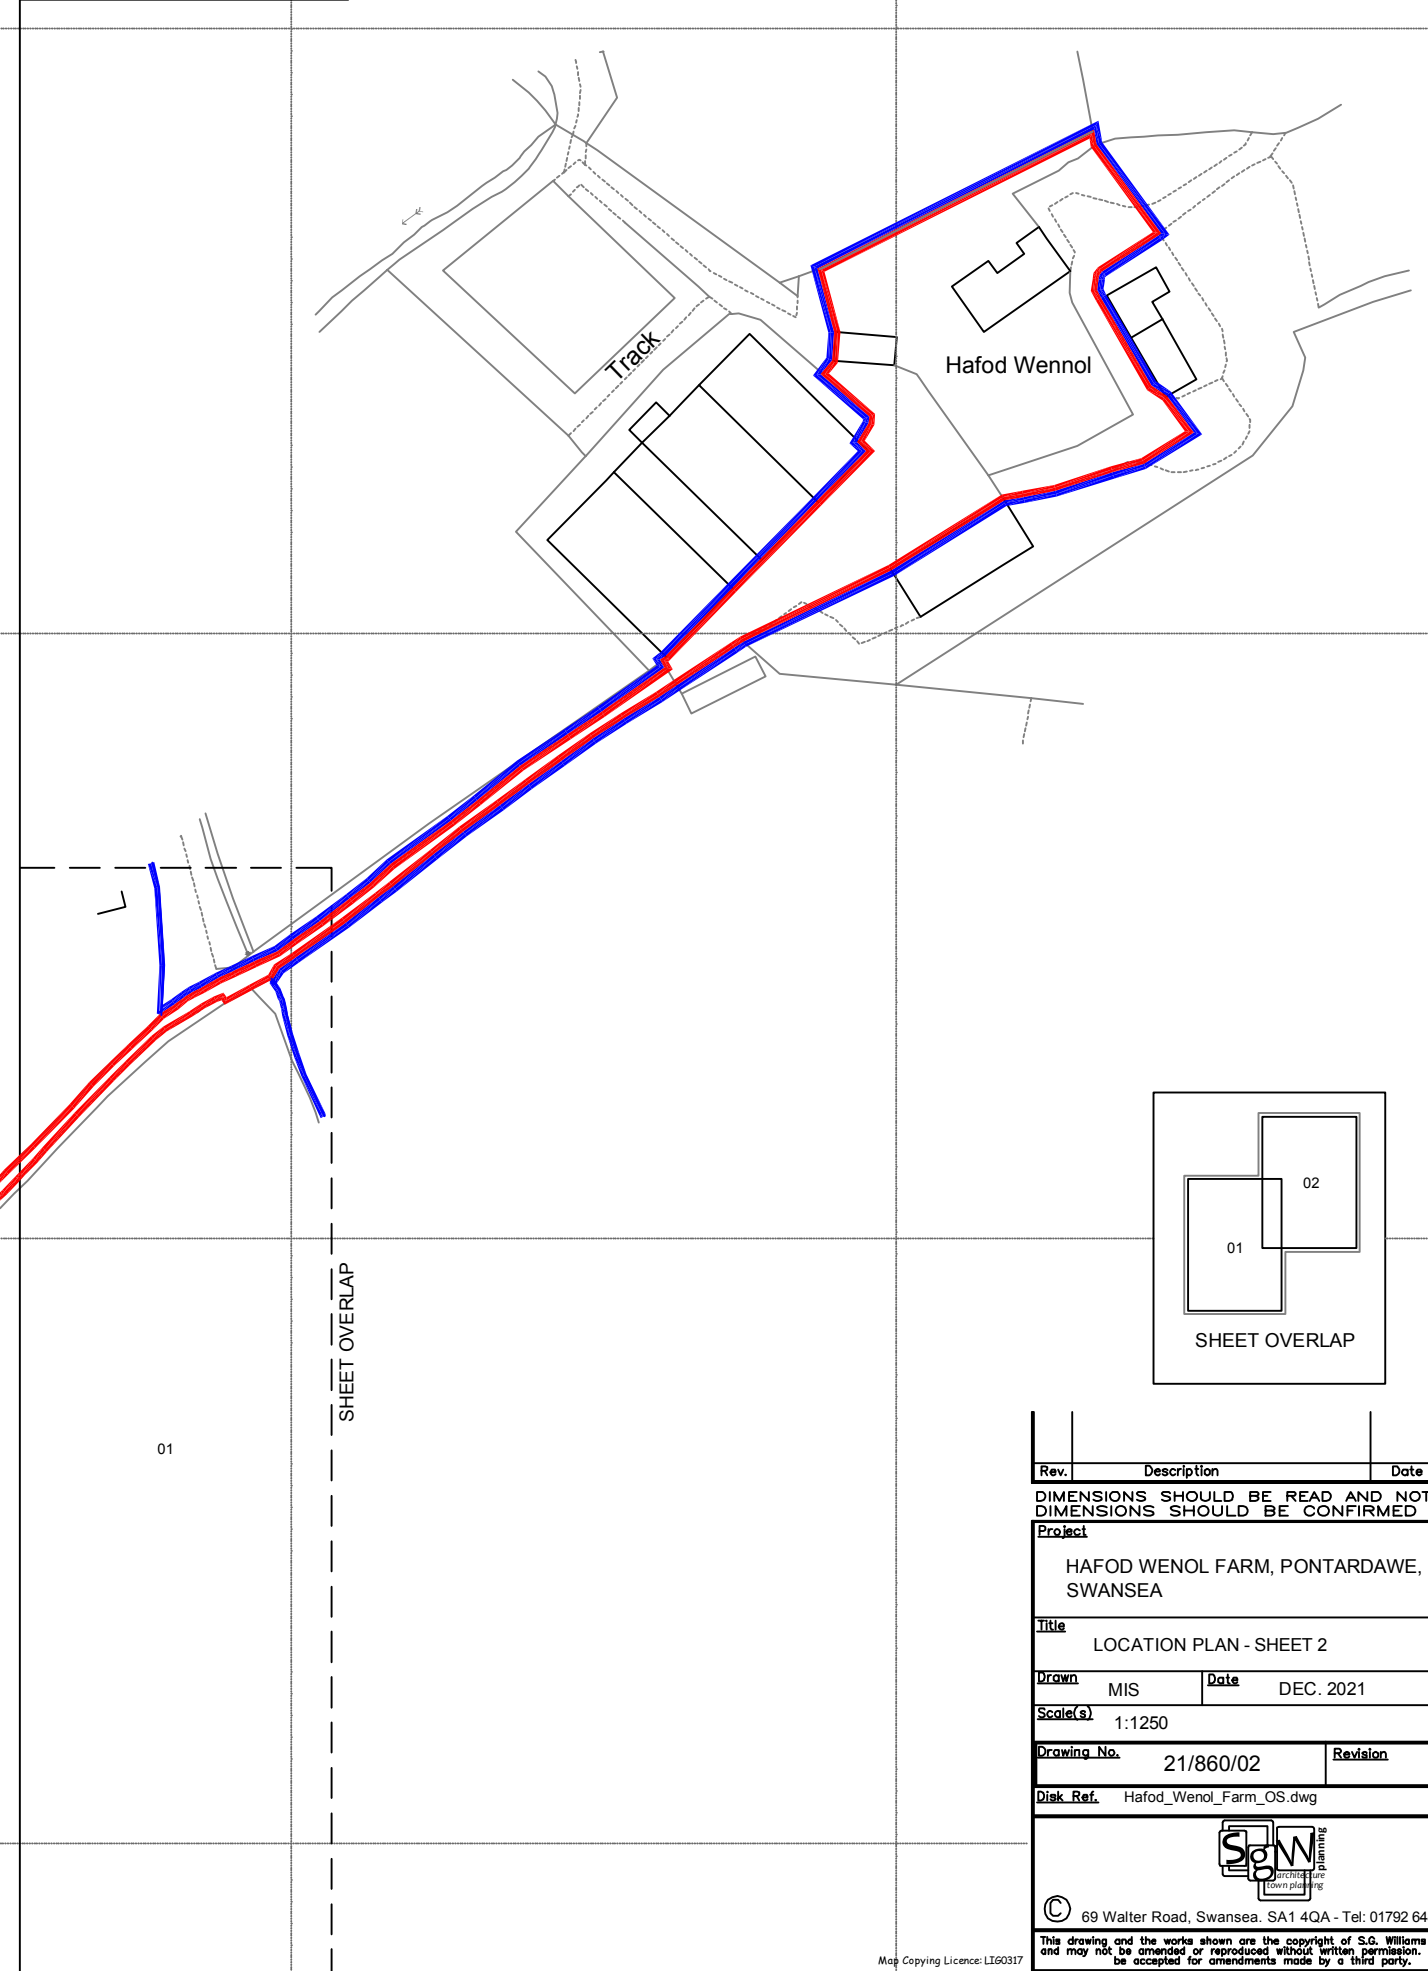
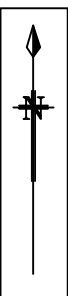


SITE POSTCODE: SA8 4RU  
SITE GRID REFERENCE: SN680093  
EASTING: 268021 / NORTHING: 209360

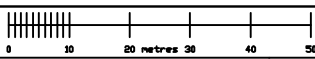

|   |             |                 |           |
|---|-------------|-----------------|-----------|
| Rev.   | Description | Date            | Initial   |
| DIMENSIONS SHOULD BE READ AND NOT SCALED<br>DIMENSIONS SHOULD BE CONFIRMED ON SITE   |             |                 |           |
| <u>Project</u>   |             |                 |           |
| HAFOD WENOL FARM, PONTARDAWE,<br>SWANSEA   |             |                 |           |
| <u>Title</u>   |             |                 |           |
| LOCATION PLAN - SHEET 2   |             |                 |           |
| <u>Drawn</u>   | MIS         | <u>Date</u>     | DEC. 2021 |
| <u>Scale(s)</u>   |             |                 |           |
| 1:1250   |             |                 |           |
| <u>Drawing No.</u>   |             | <u>Revision</u> |           |
| 21/860/02   |             |                 |           |
| <u>Disk Ref.</u> Hafod_Wenol_Farm_OS.dwg   |             |                 |           |
|   |             |                 |           |
| 69 Walter Road, Swansea. SA1 4QA - Tel: 01792 648380   |             |                 |           |
|  69 Walter Road, Swansea. SA1 4QA - Tel: 01792 648380  |             |                 |           |
| This drawing and the works shown are the copyright of S.G. Williams & Associates and may not be amended or reproduced without written permission. No liability will be accepted for amendments made by a third party.            |             |                 |           |