

THIS DRAWING IS THE COPYRIGHT OF DARKIN ARCHITECTS AND MAY NOT BE COPIED, ALTERED OR REPRODUCED IN ANY FORM OR PASSED TO A THIRD PARTY WITHOUT THEIR CONSENT. DIMENSIONS MUST BE CHECKED AND VERIFIED ON SITE AND ANY DISCREPANCIES SHOULD BE REPORTED TO THE ARCHITECT. THIS DRAWING MUST NOT BE SCALED AND SHOULD BE READ IN CONJUNCTION WITH ALL OTHER CONSULTANT'S DRAWINGS. IF IN DOUBT ASK FOR CONFIRMATION.

NOTES

SITE LEVELS INDICITAVLY SHOWN

Rev	Description	By	Date
A	Parking Amended	NCR	25/01/23
B	Scale Annotation Added	NCR	15/03/23

CLIENT:

Harry Turner

PROJECT

Change of Use


PROJECT ADDRESS

78 Neath Road
Briton Ferry
SA11 2YR

DRAWING TITLE

Proposed Elevations for Parking

DRAWN BY	CHECKED BY	© Copyright
NCR	TOM	Darkin Architects 2022
PROJECT REF	SCALE	PAPER
RC233	As indicated	A2
DRAWING	REVISION	DATE
303	B	05/01/2023

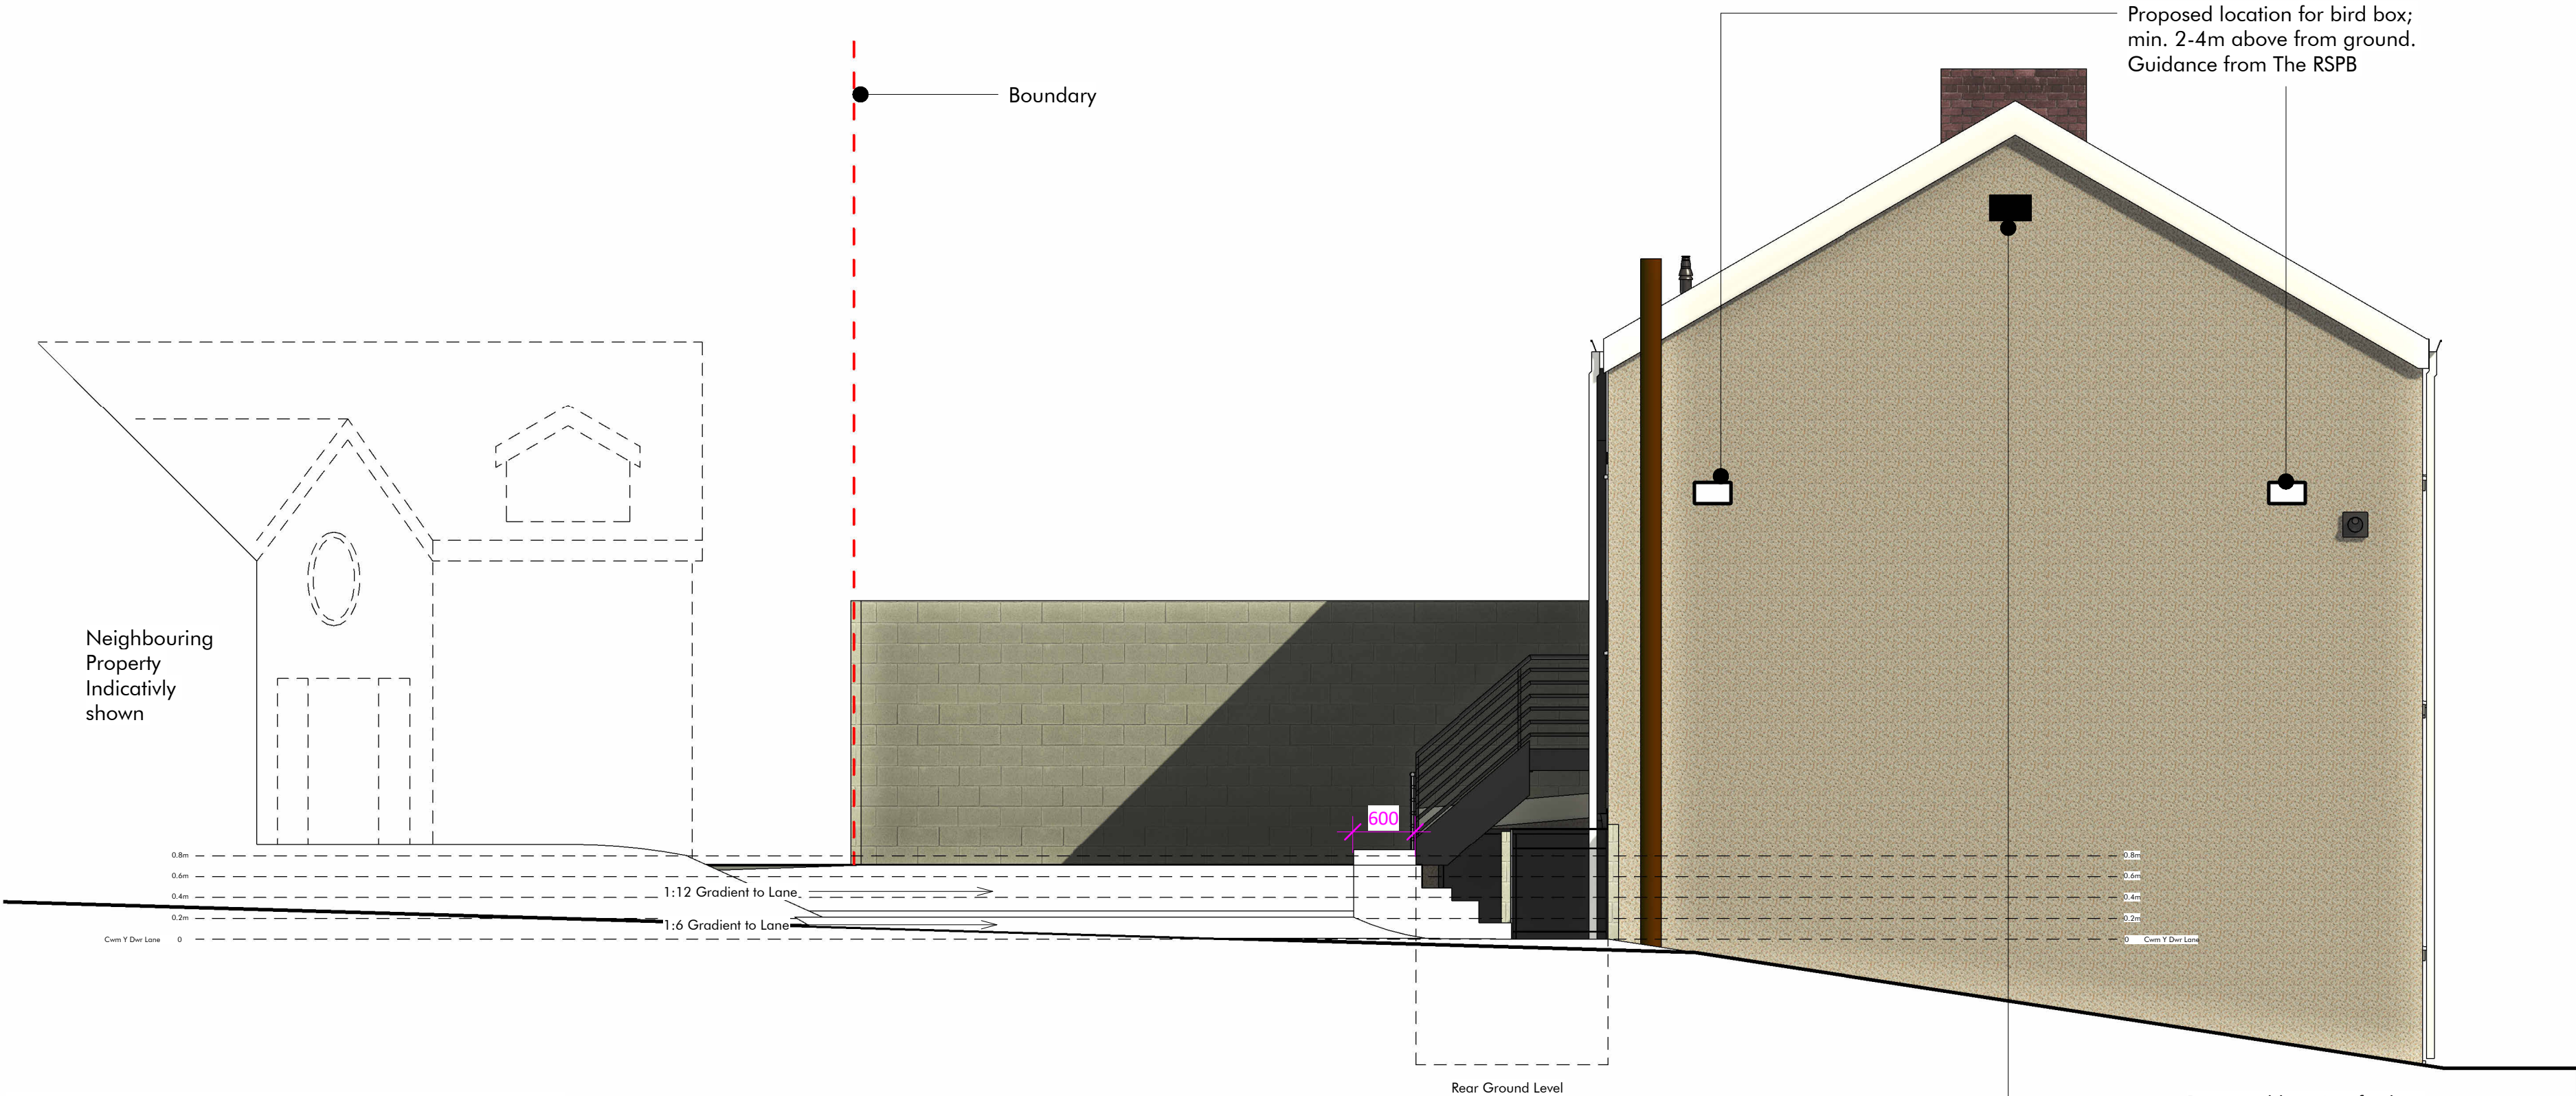

Proposed Elevations for Parking 1:50

Note: Cwm-Y-Dwr Lane heights are based on estimates conducted on a survey by Darkin Architects and are to be confirmed on site.

Note: Bird box (e.g. Woodstone Salamanca) and Bat box (e.g. Vivara Pro Beaumaris Woodstone) indicatively shown; Guidance on placement from the RSPB. Woodstone (or woodcrete) Bird and Bat boxes to be installed within 1 month of first beneficial occupation of the Property.