
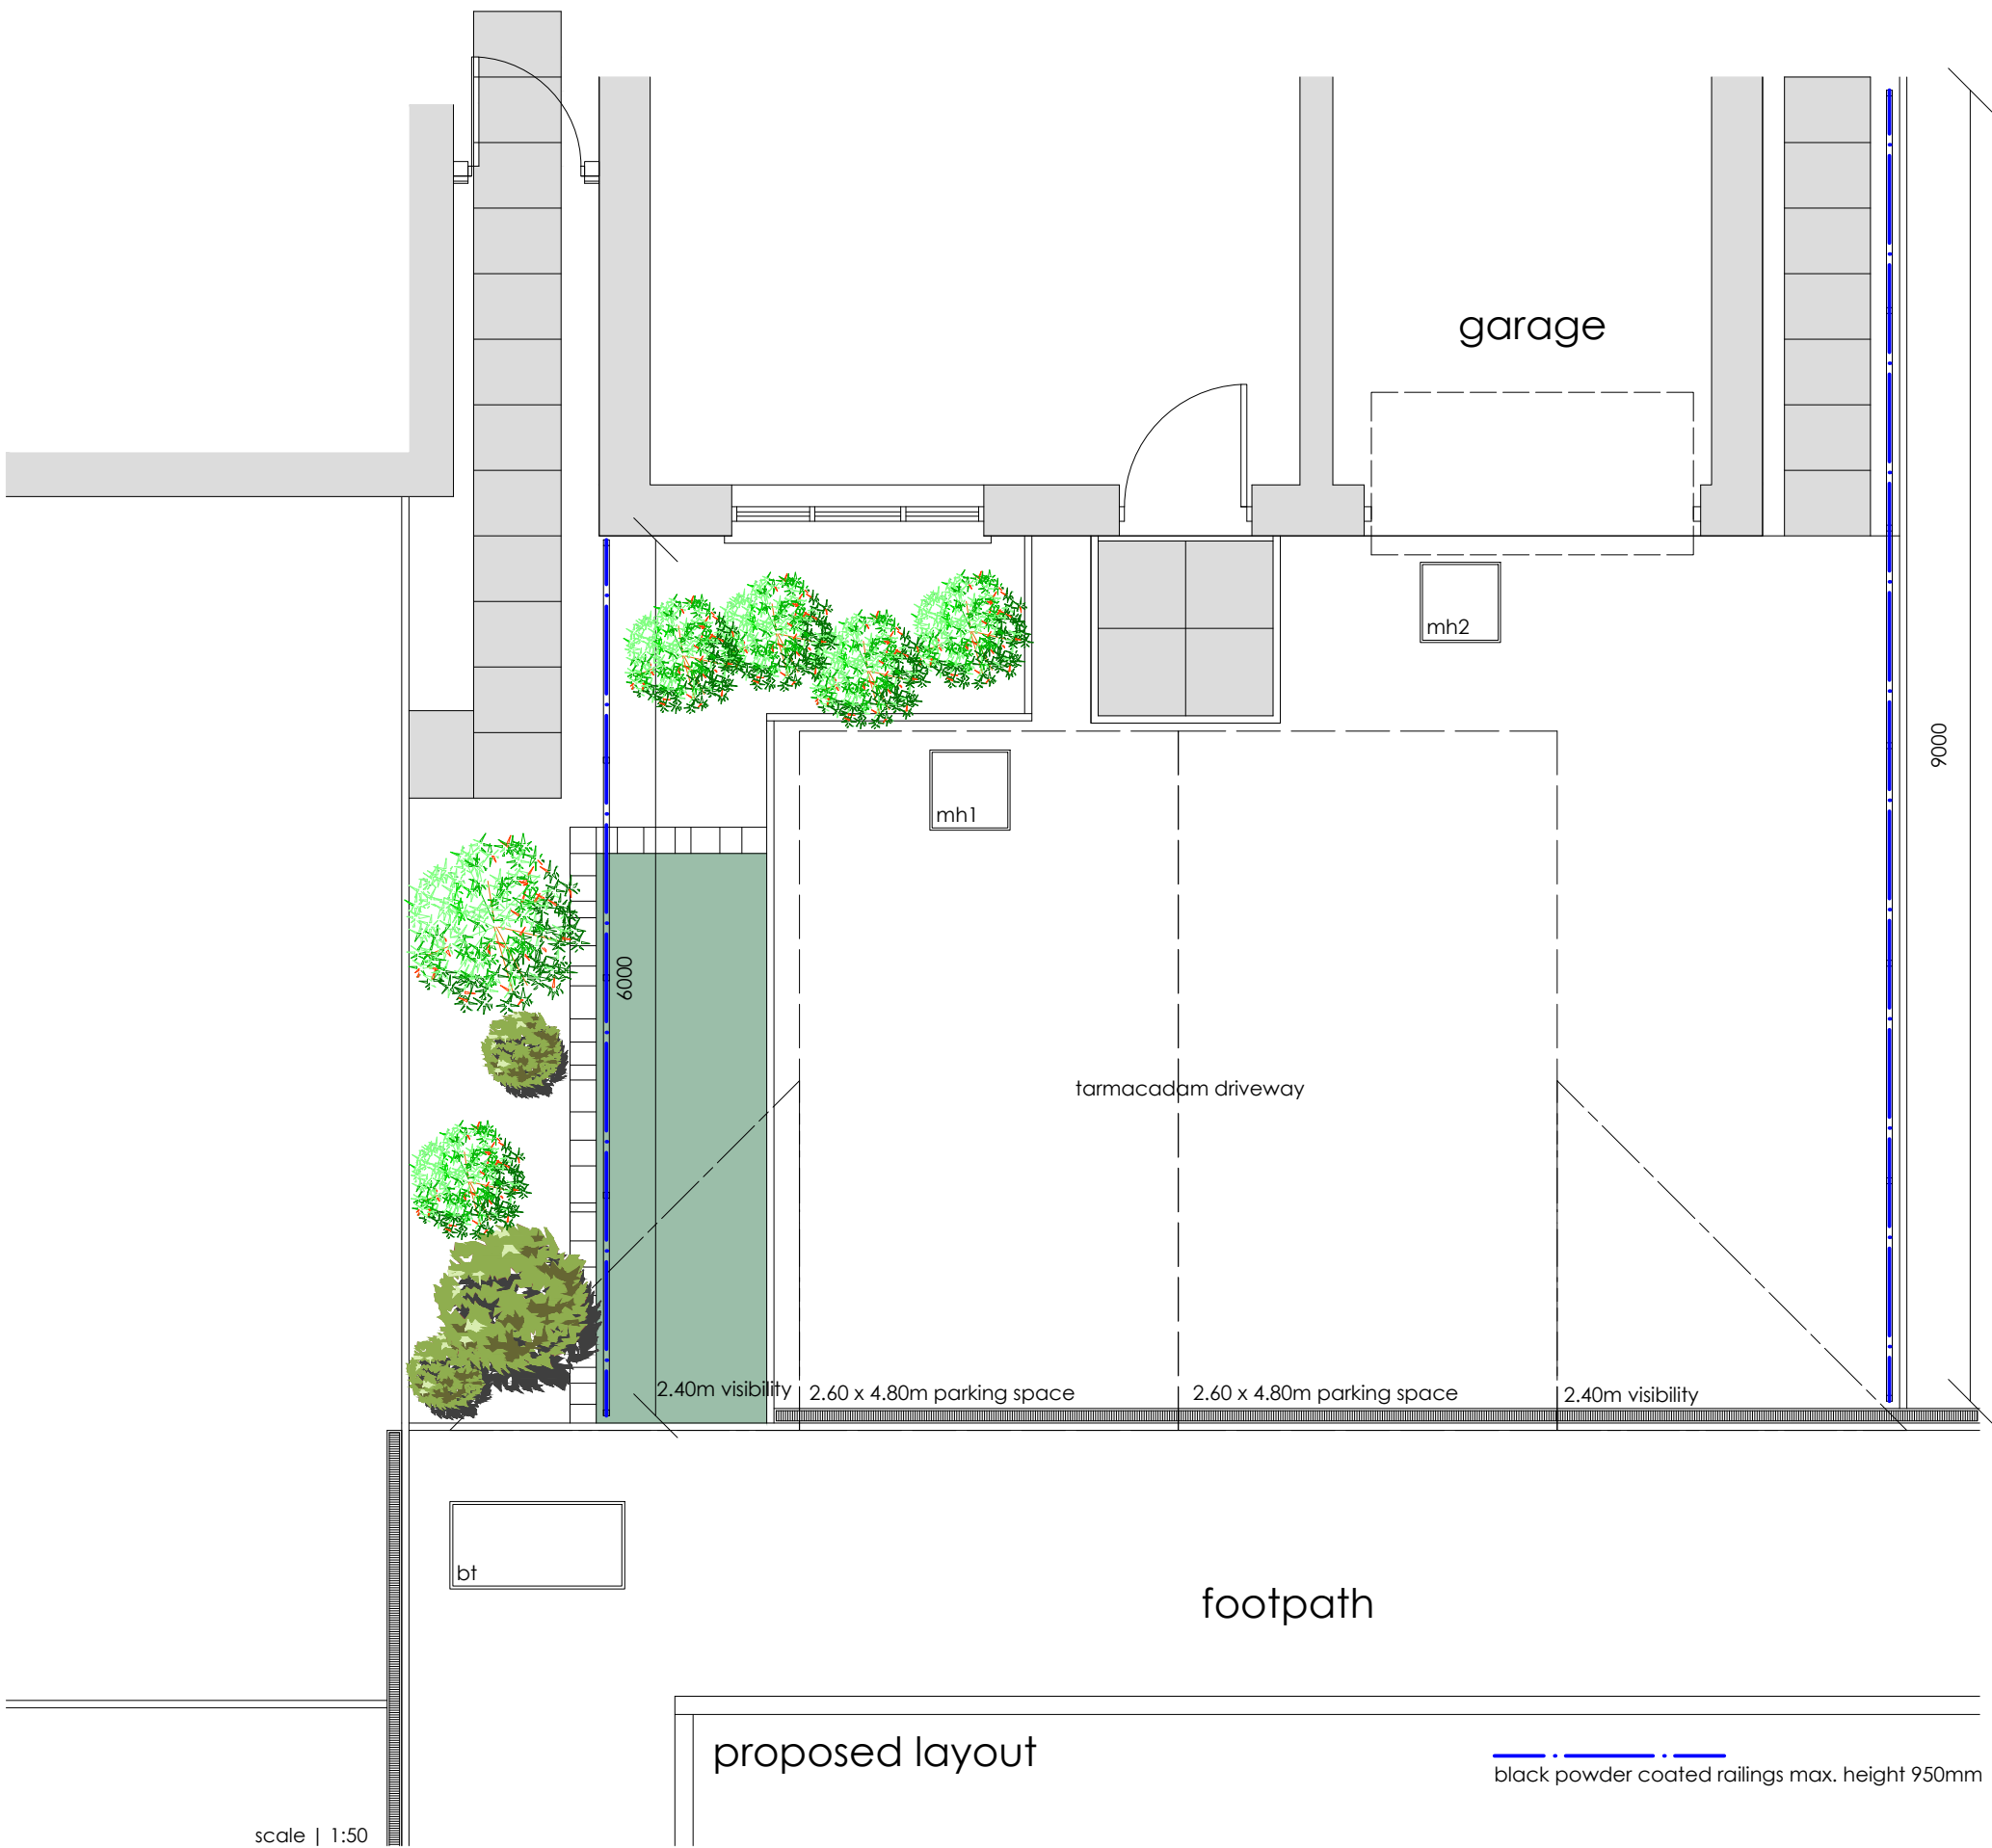
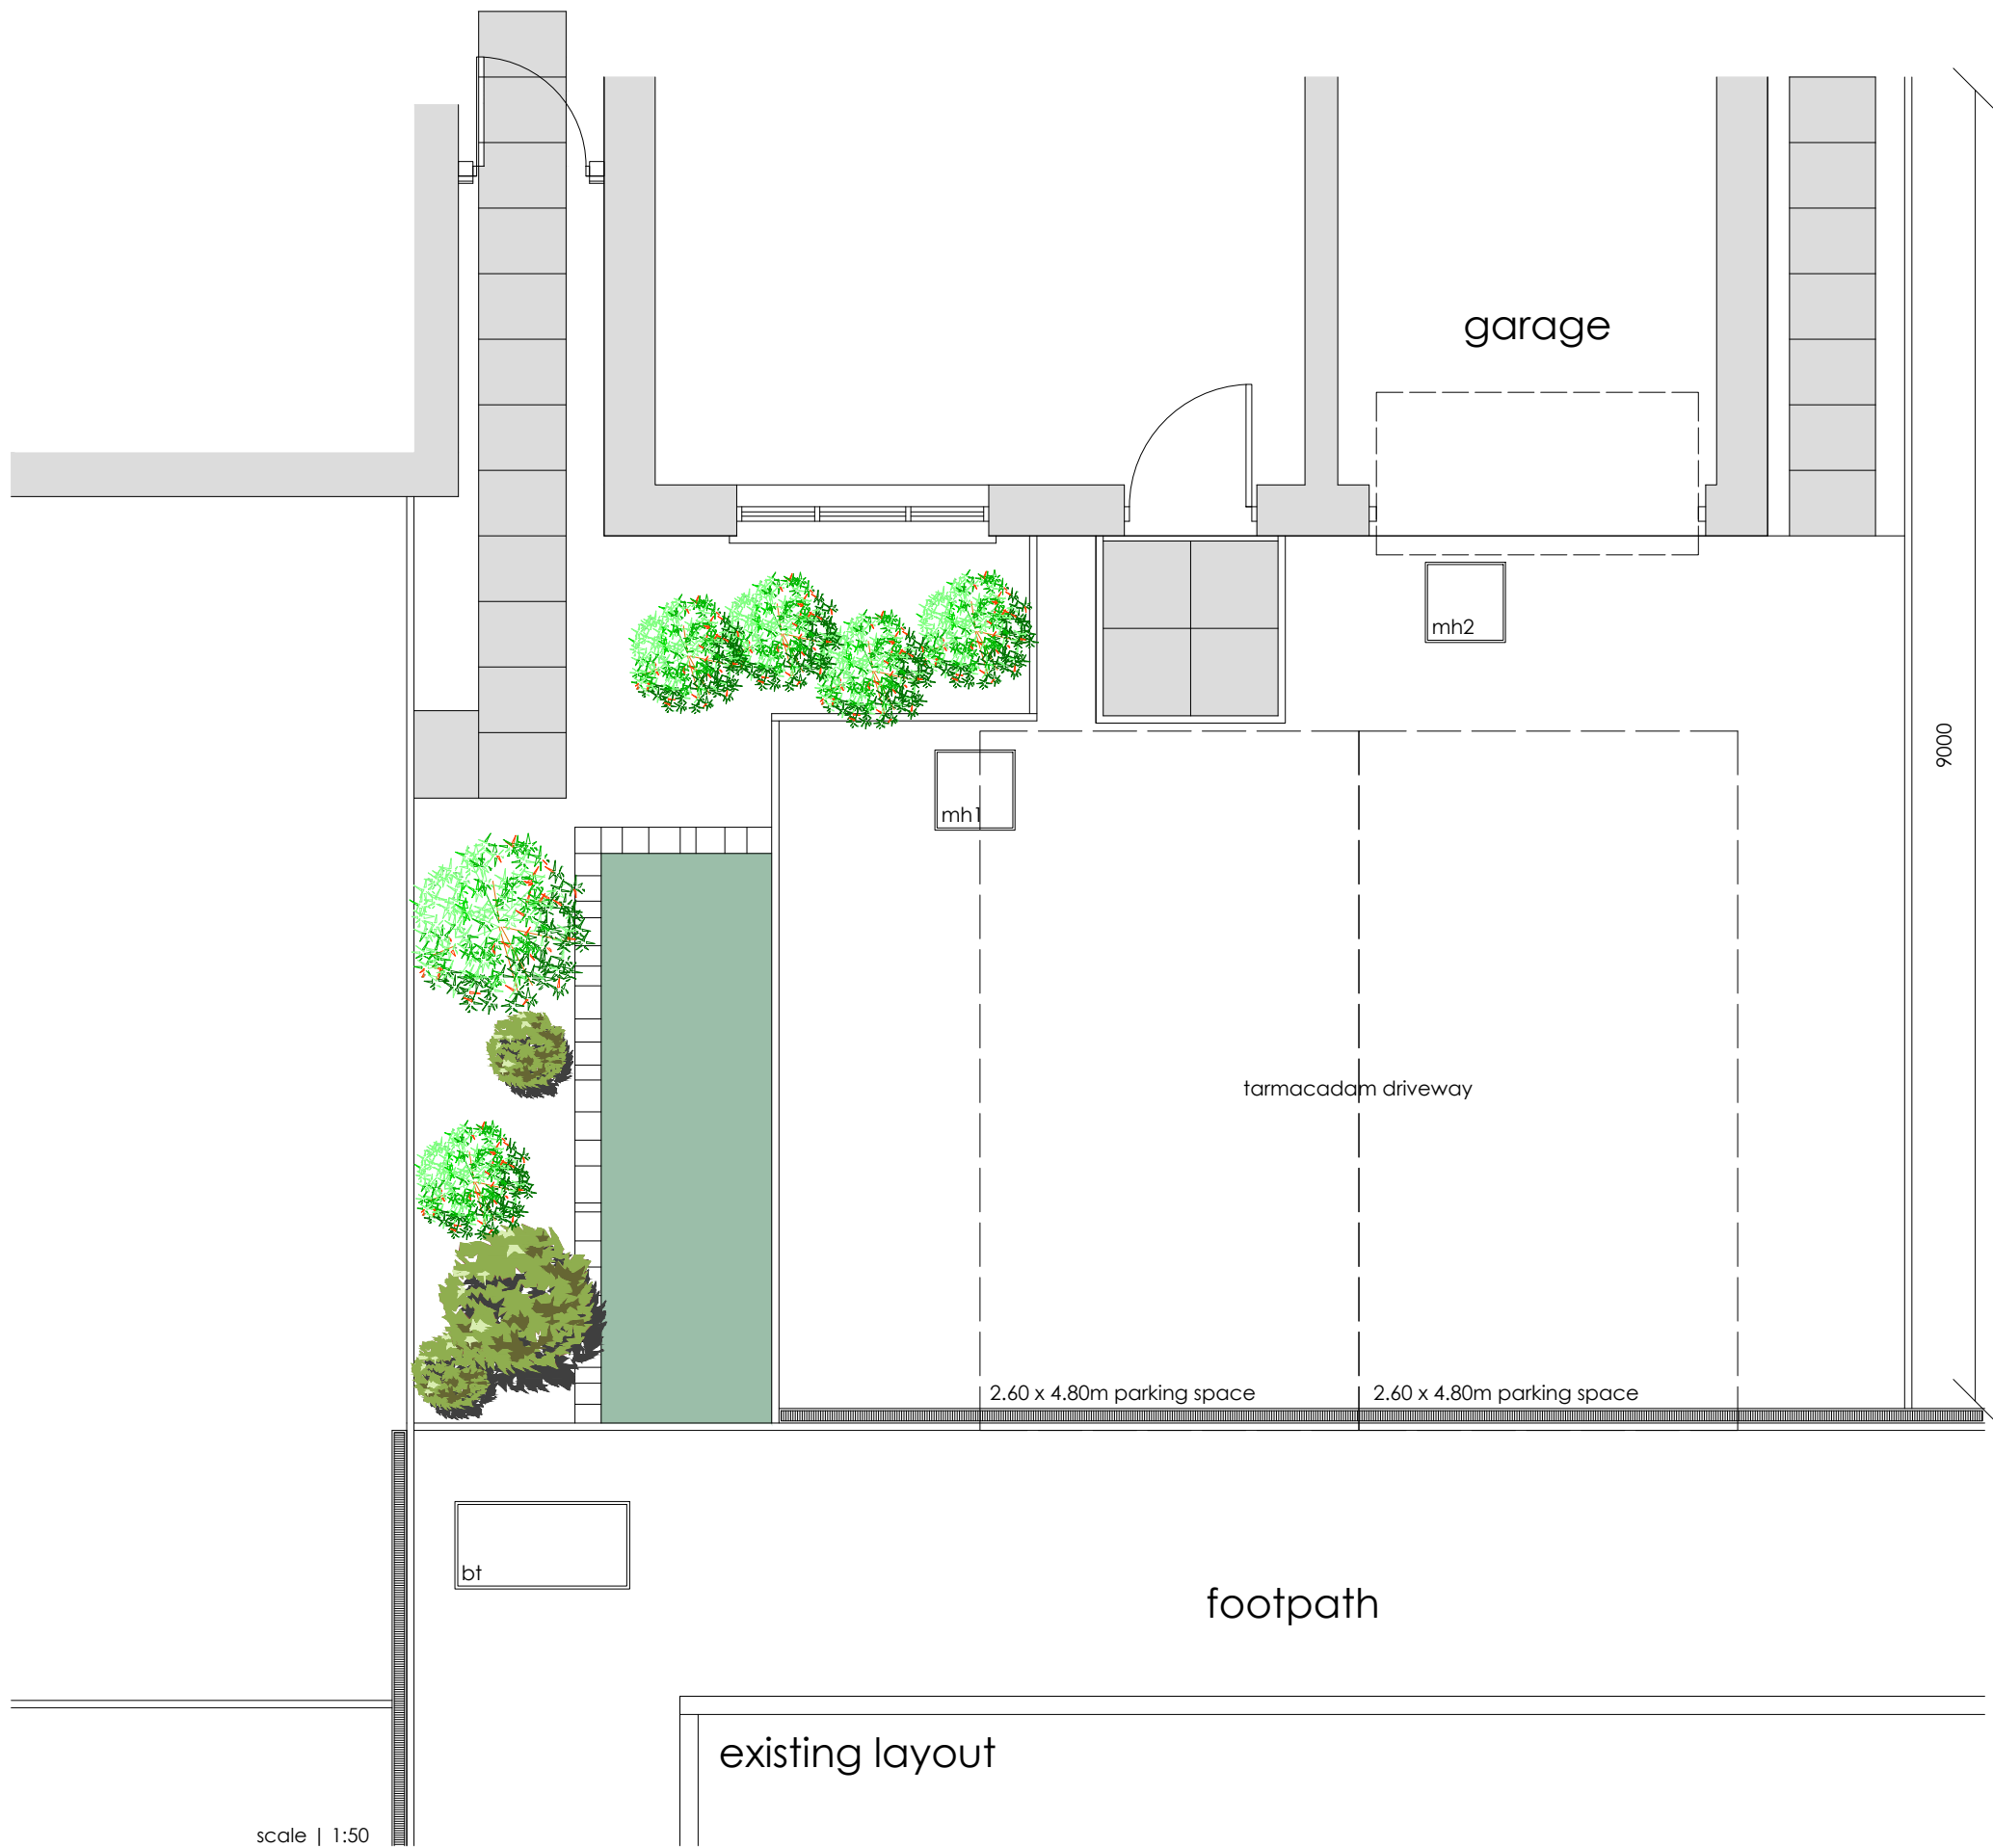


Superseded

© Iplan Architecture Ltd.

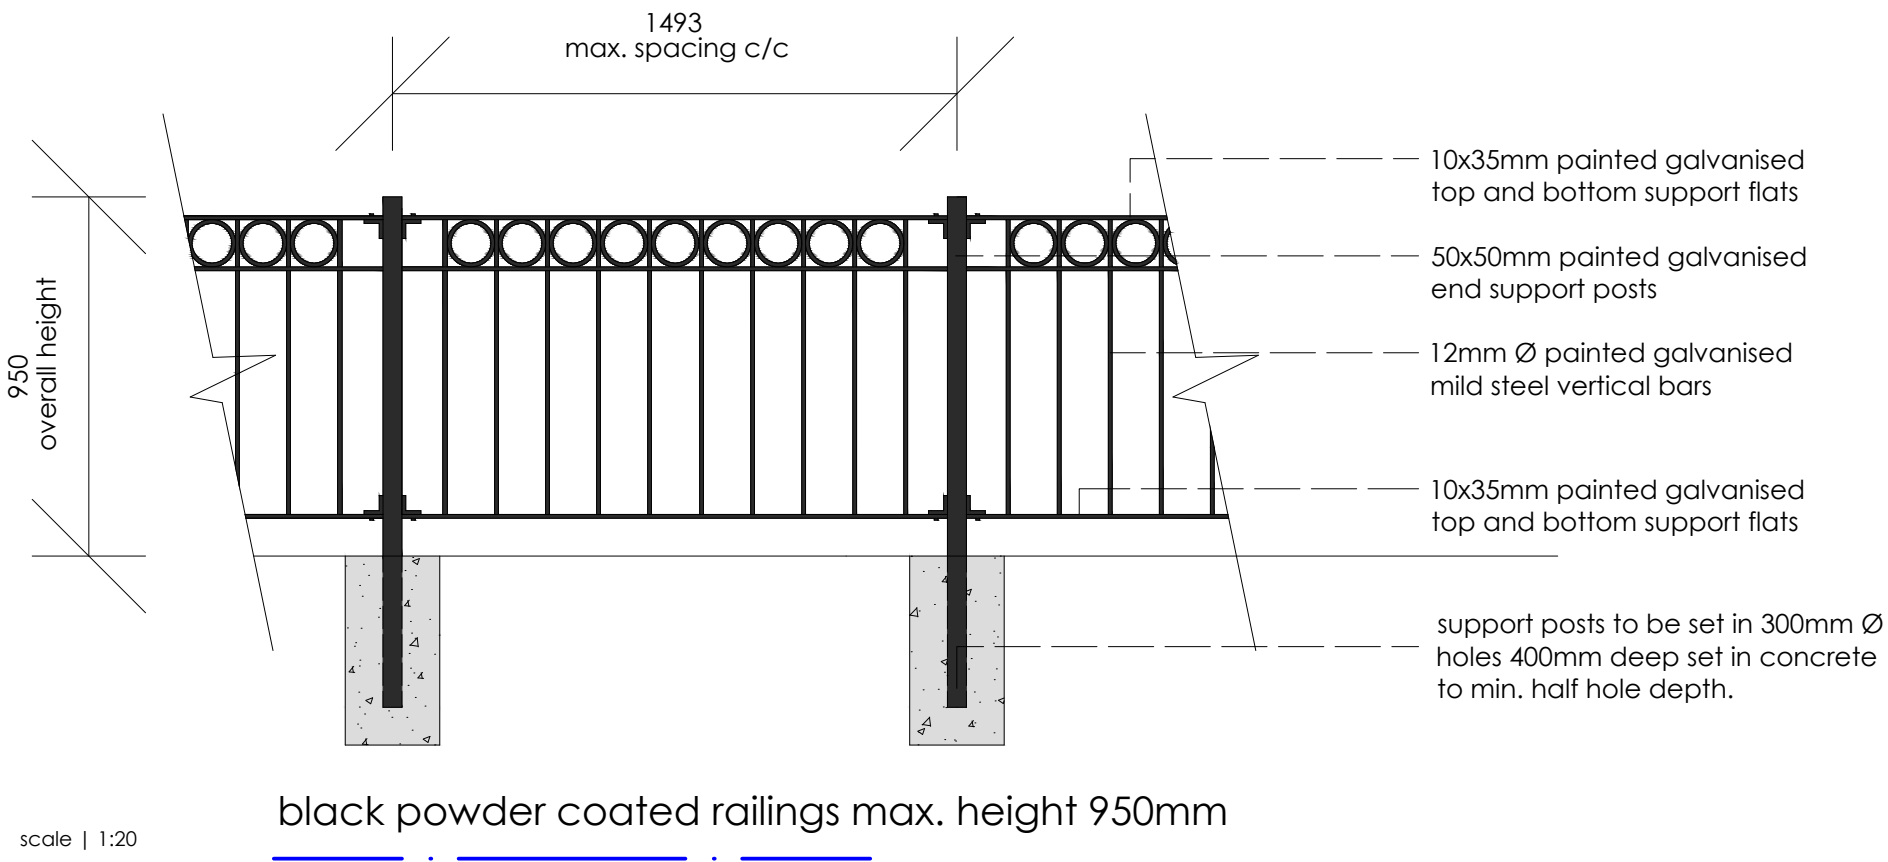

revision	
a	
b	
c	
d	
e	
f	
g	

project	drawing	date
14 HEOL CYNFELL, RHOS NEATH PORT TALBOT	EXISTING - PROPOSED PLAN	MARCH 2023
client	drawing no.	scale
MR GRIFFITHS	23.277.02	1 50 @ A2
www.ipanarchitecture.co.uk	hello@ipanarchitecture.co.uk	07765 660189