
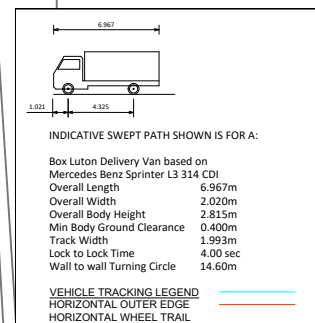


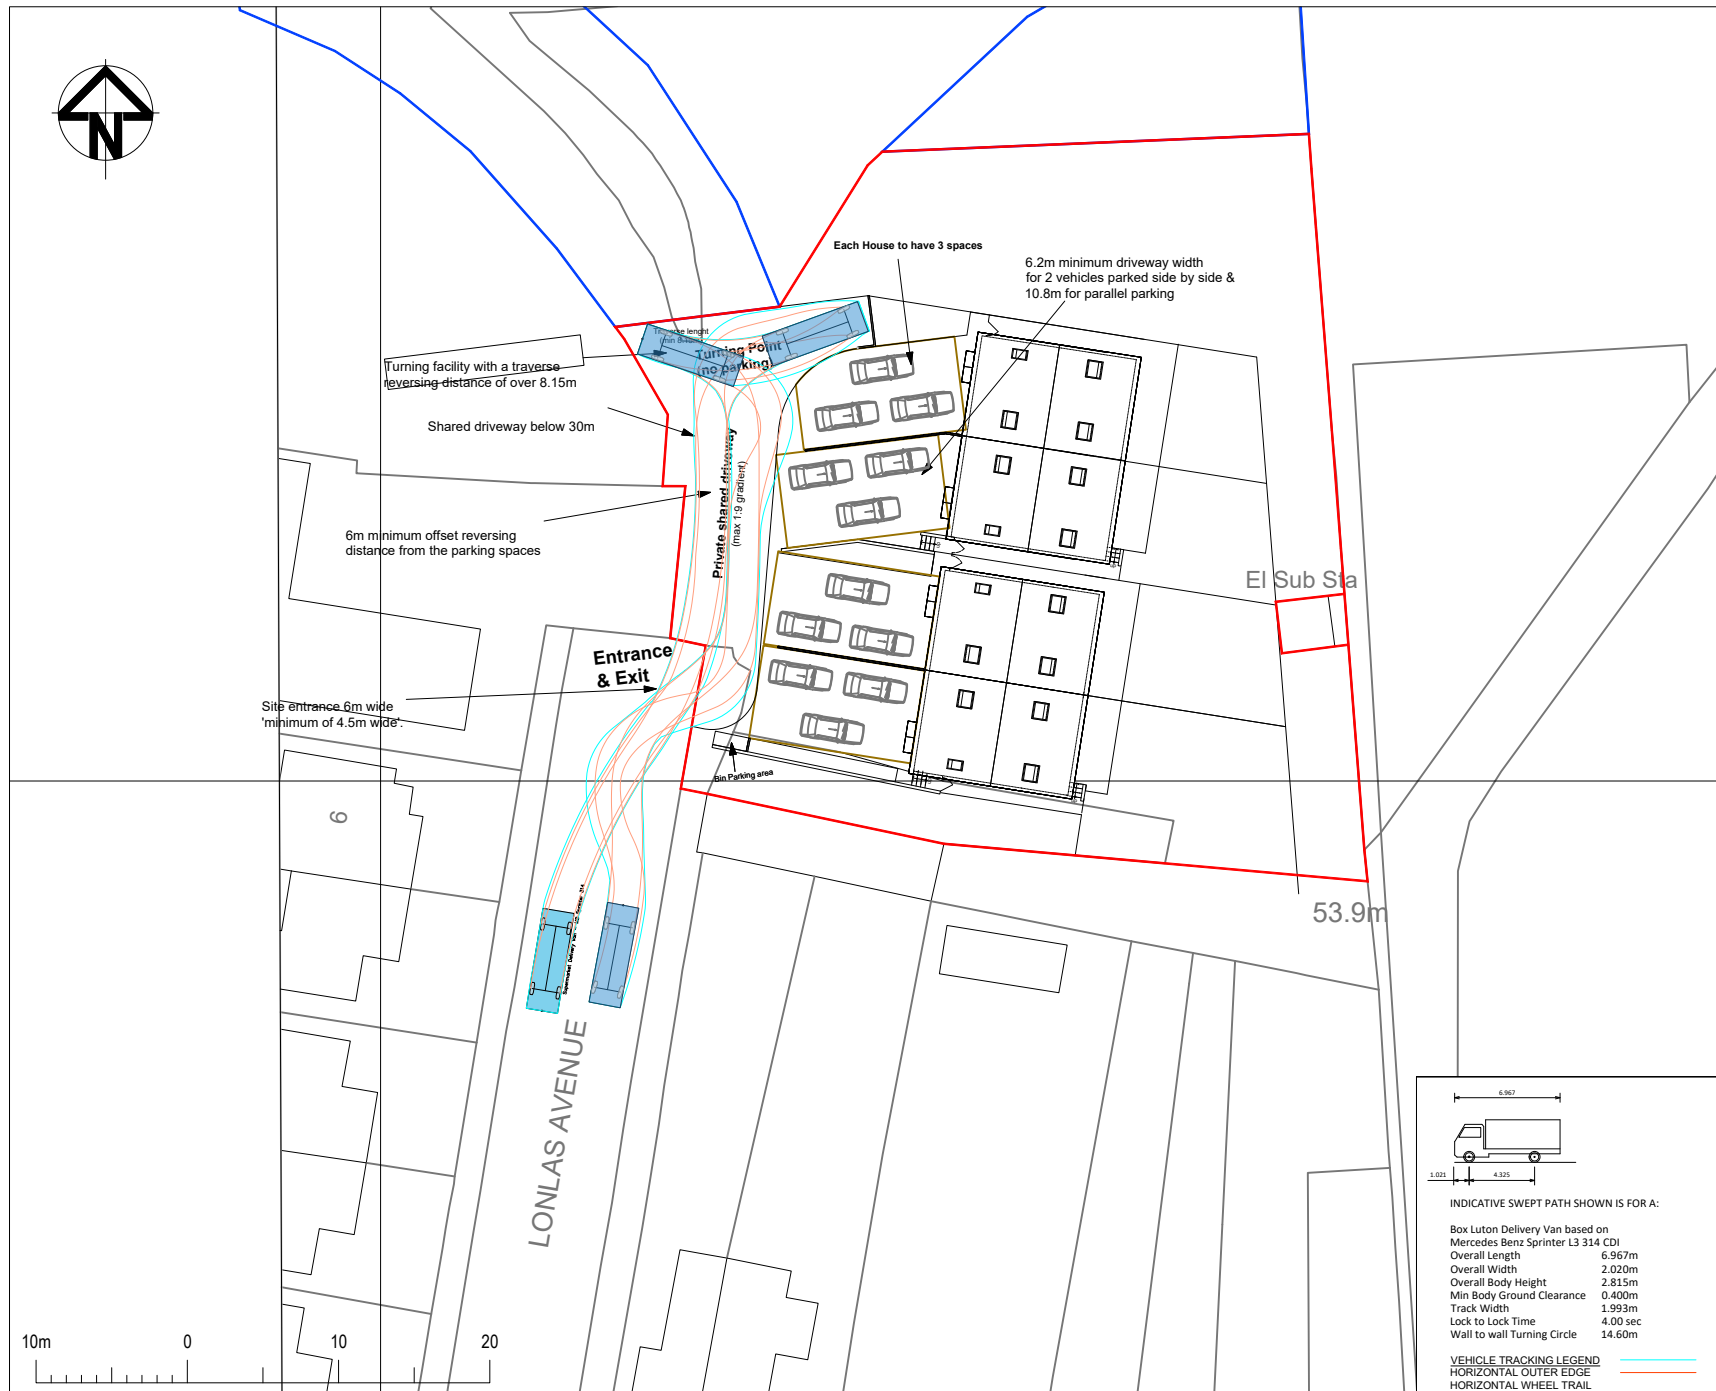

General Notes

1. ALL DIMENSIONS ARE INDICATIVE AND IN METRES UNLESS NOTED OTHERWISE.
2. DO NOT SCALE THIS DRAWING, USE FIGURED DIMENSIONS ONLY.
3. ALL LEVELS ARE IN METRES ABOVE ORDNANCE DATUM (AOD) BASED ON THE TOPOGRAPHICAL SURVEY DRAWING SUPPLIED BY THE CLIENT.
4. ANY DISCREPANCIES TO BE REPORTED TO THE ENGINEER.
5. THIS DRAWING IS TO BE READ IN CONJUNCTION WITH ALL OTHER RELEVANT ARCHITECTS AND ENGINEERS DRAWINGS AND SPECIFICATIONS.
6. THE SPECIFICATION IN ALL ASPECTS SHALL BE IN ACCORDANCE WITH THE CURRENT RESIDENTIAL DESIGN GUIDE AND SPECIFICATION IN FORCE WITHIN THE COUNTY AT THE TIME OF CONSTRUCTION.
7. COPYRIGHT OF THIS DRAWING IS RETAINED BY THE ENGINEER AND IT MUST NOT BE REPRODUCED IN WHOLE OR PART WITHOUT WRITTEN CONSENT.

B	Revised Turning Head	29.03.2023
A	For Discussion	16.03.2023
No.	Revision/Issue	Date

Firm Name and Address

LvW
Highways

LvW Highways Ltd
Blompare
Friedingen Uchaf
Carmarthen
SA32 7PR
Tel: 01267 290769
Mob: 07769 226695

Project Name and Address

Lonlas Boys Club,
Lonlas Avenue, Neath,
Skewen, SA10 6RT.
Vehicle Swept Path
Supermarket Delivery Van

Project	2023-757	Sheet
Date	29.03.2023	AP05
Scale	1:500@A4L	