



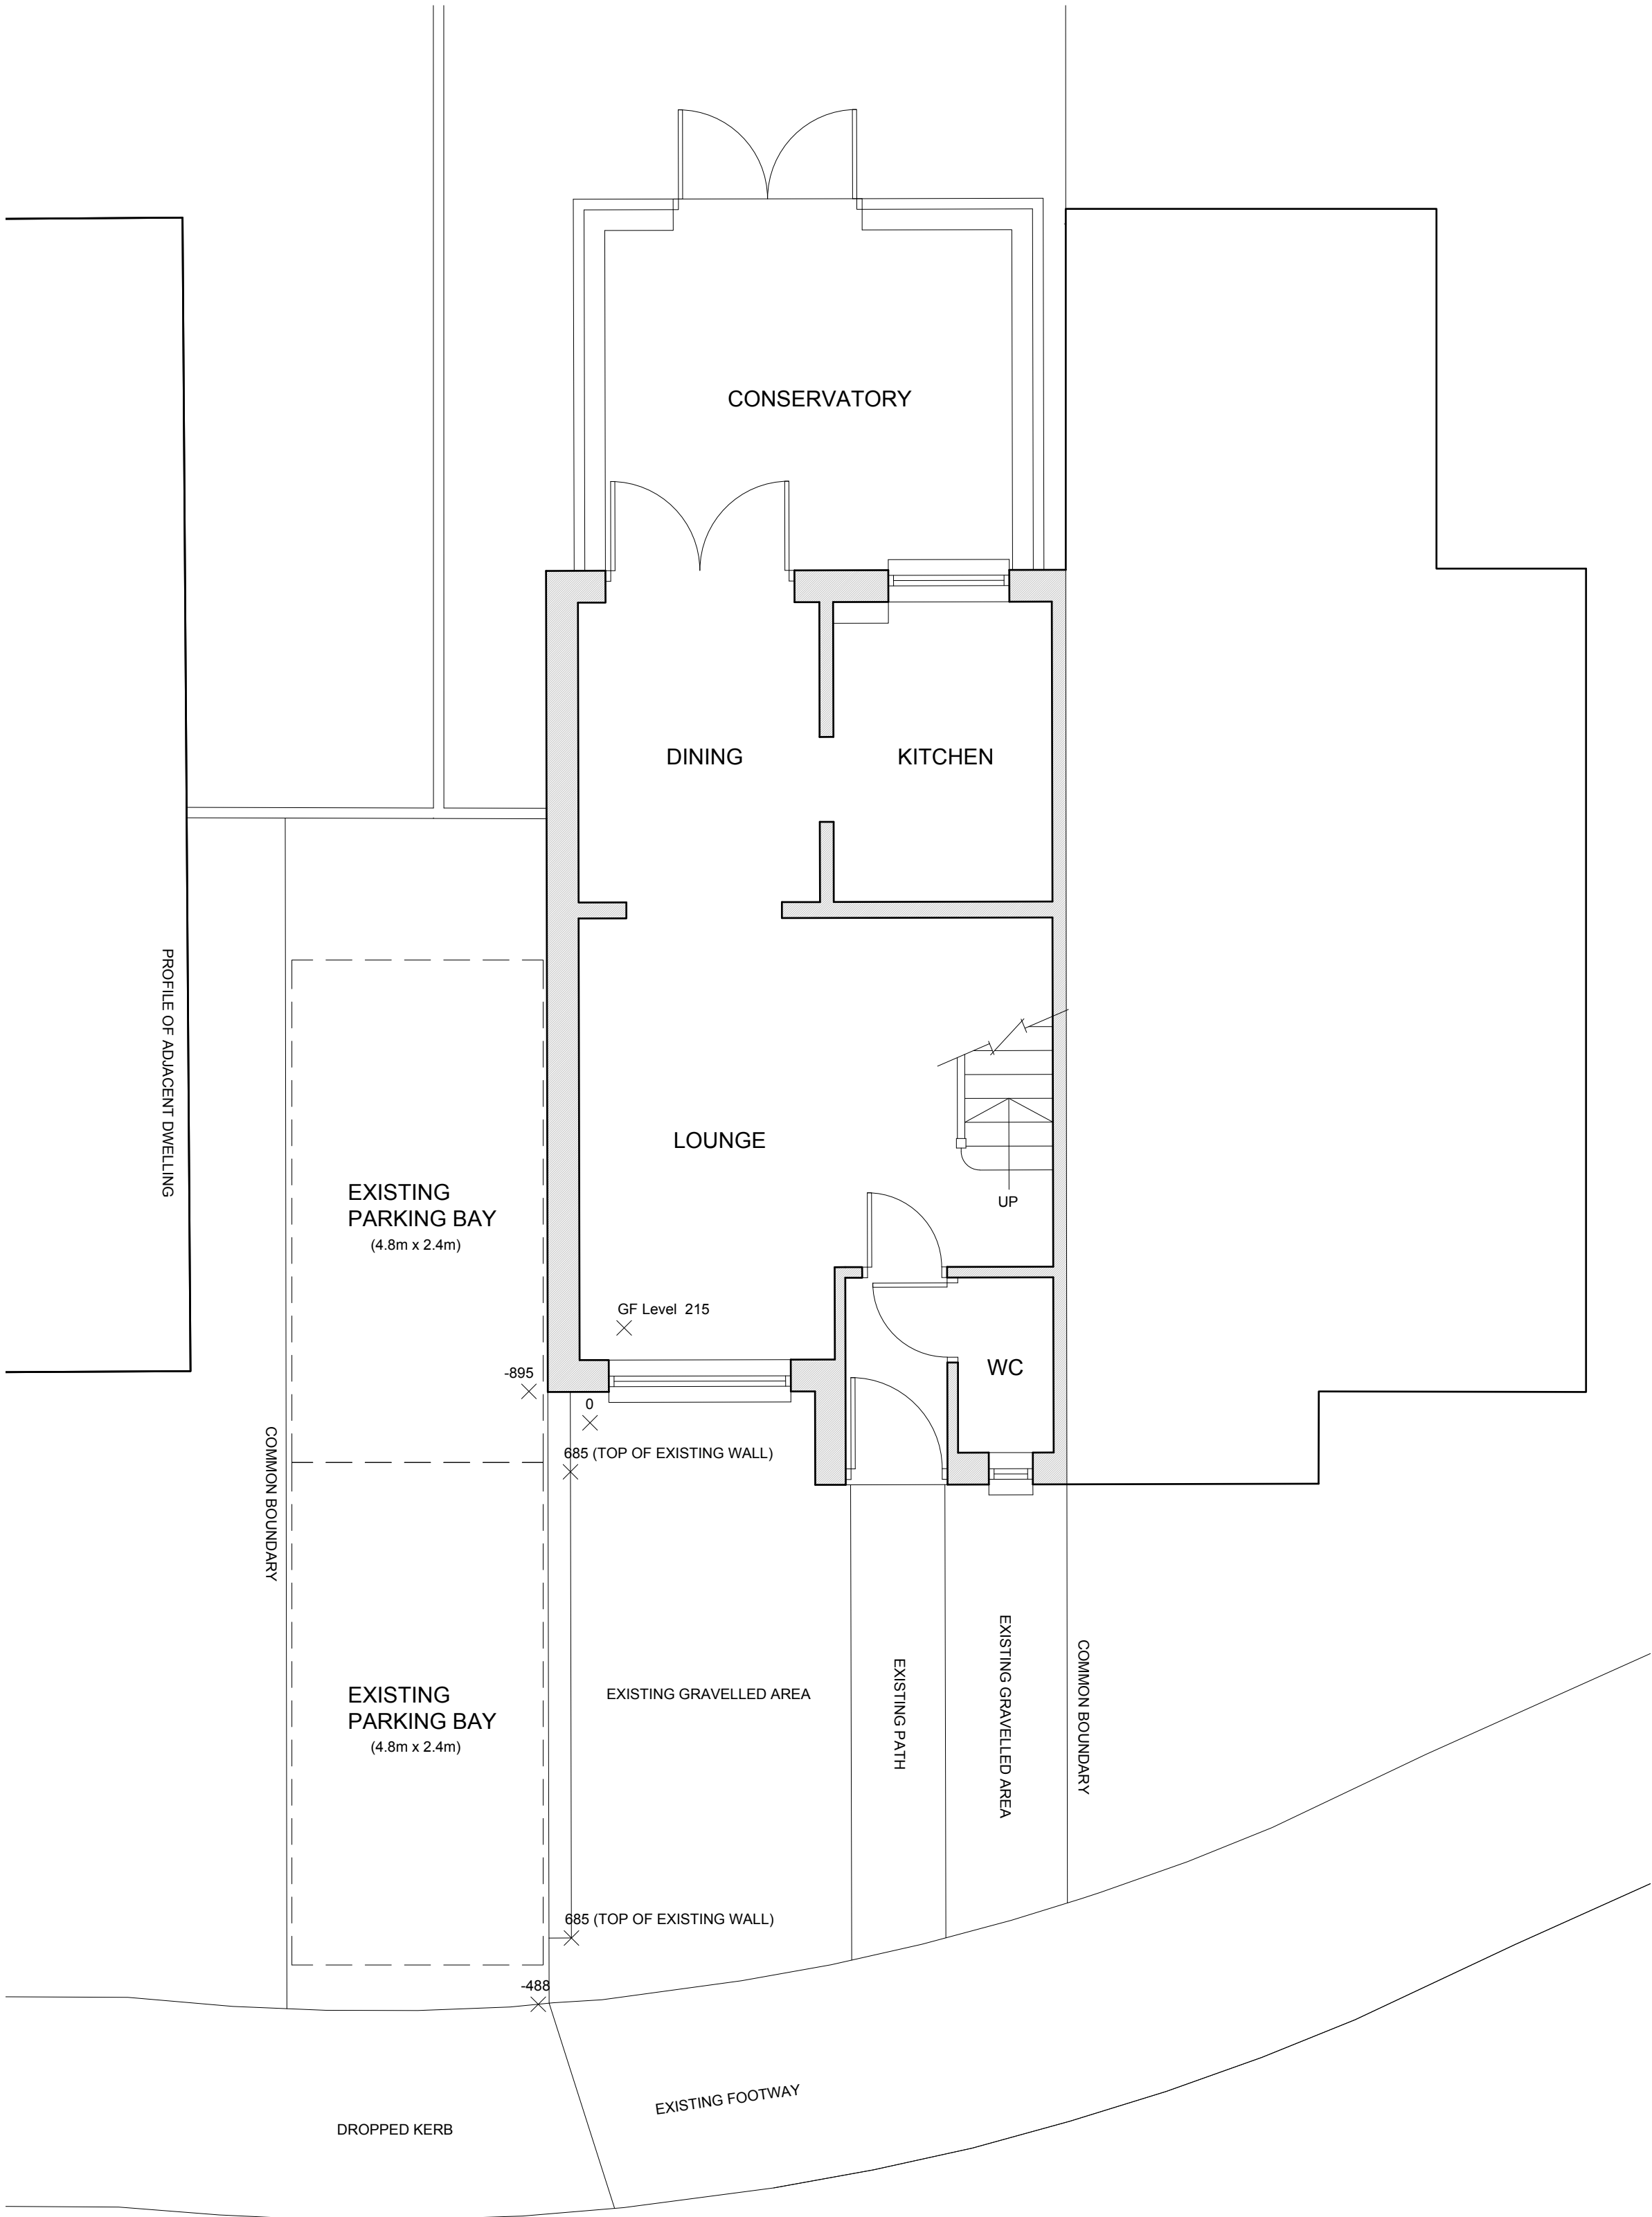

EXISTING GROUND FLOOR PLAN 1:50



EXISTING FRONT ELEVATION 1:100

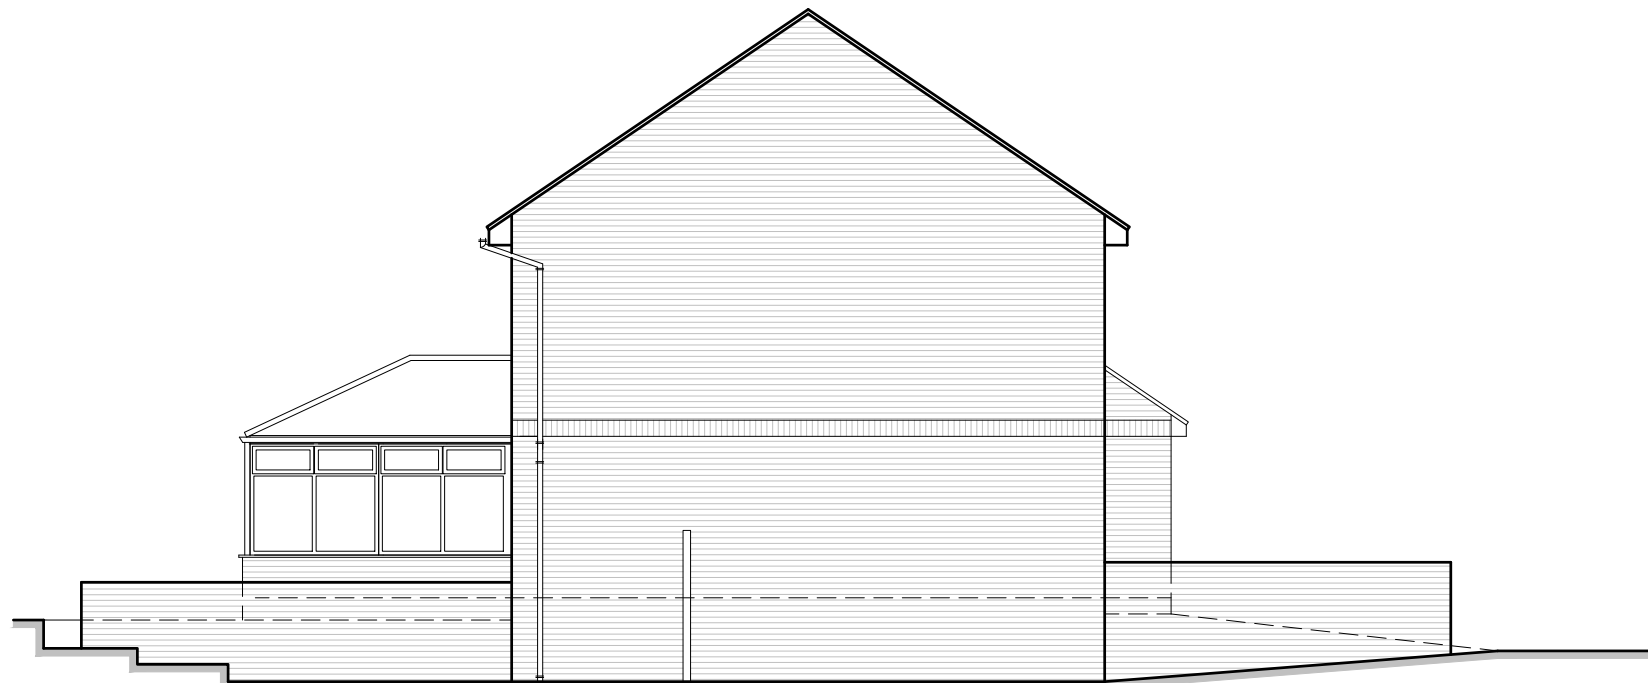



EXISTING SIDE ELEVATION 1:100



EXISTING REAR ELEVATION 1:100



EXISTING SITE LOCATION PLAN 1:1250

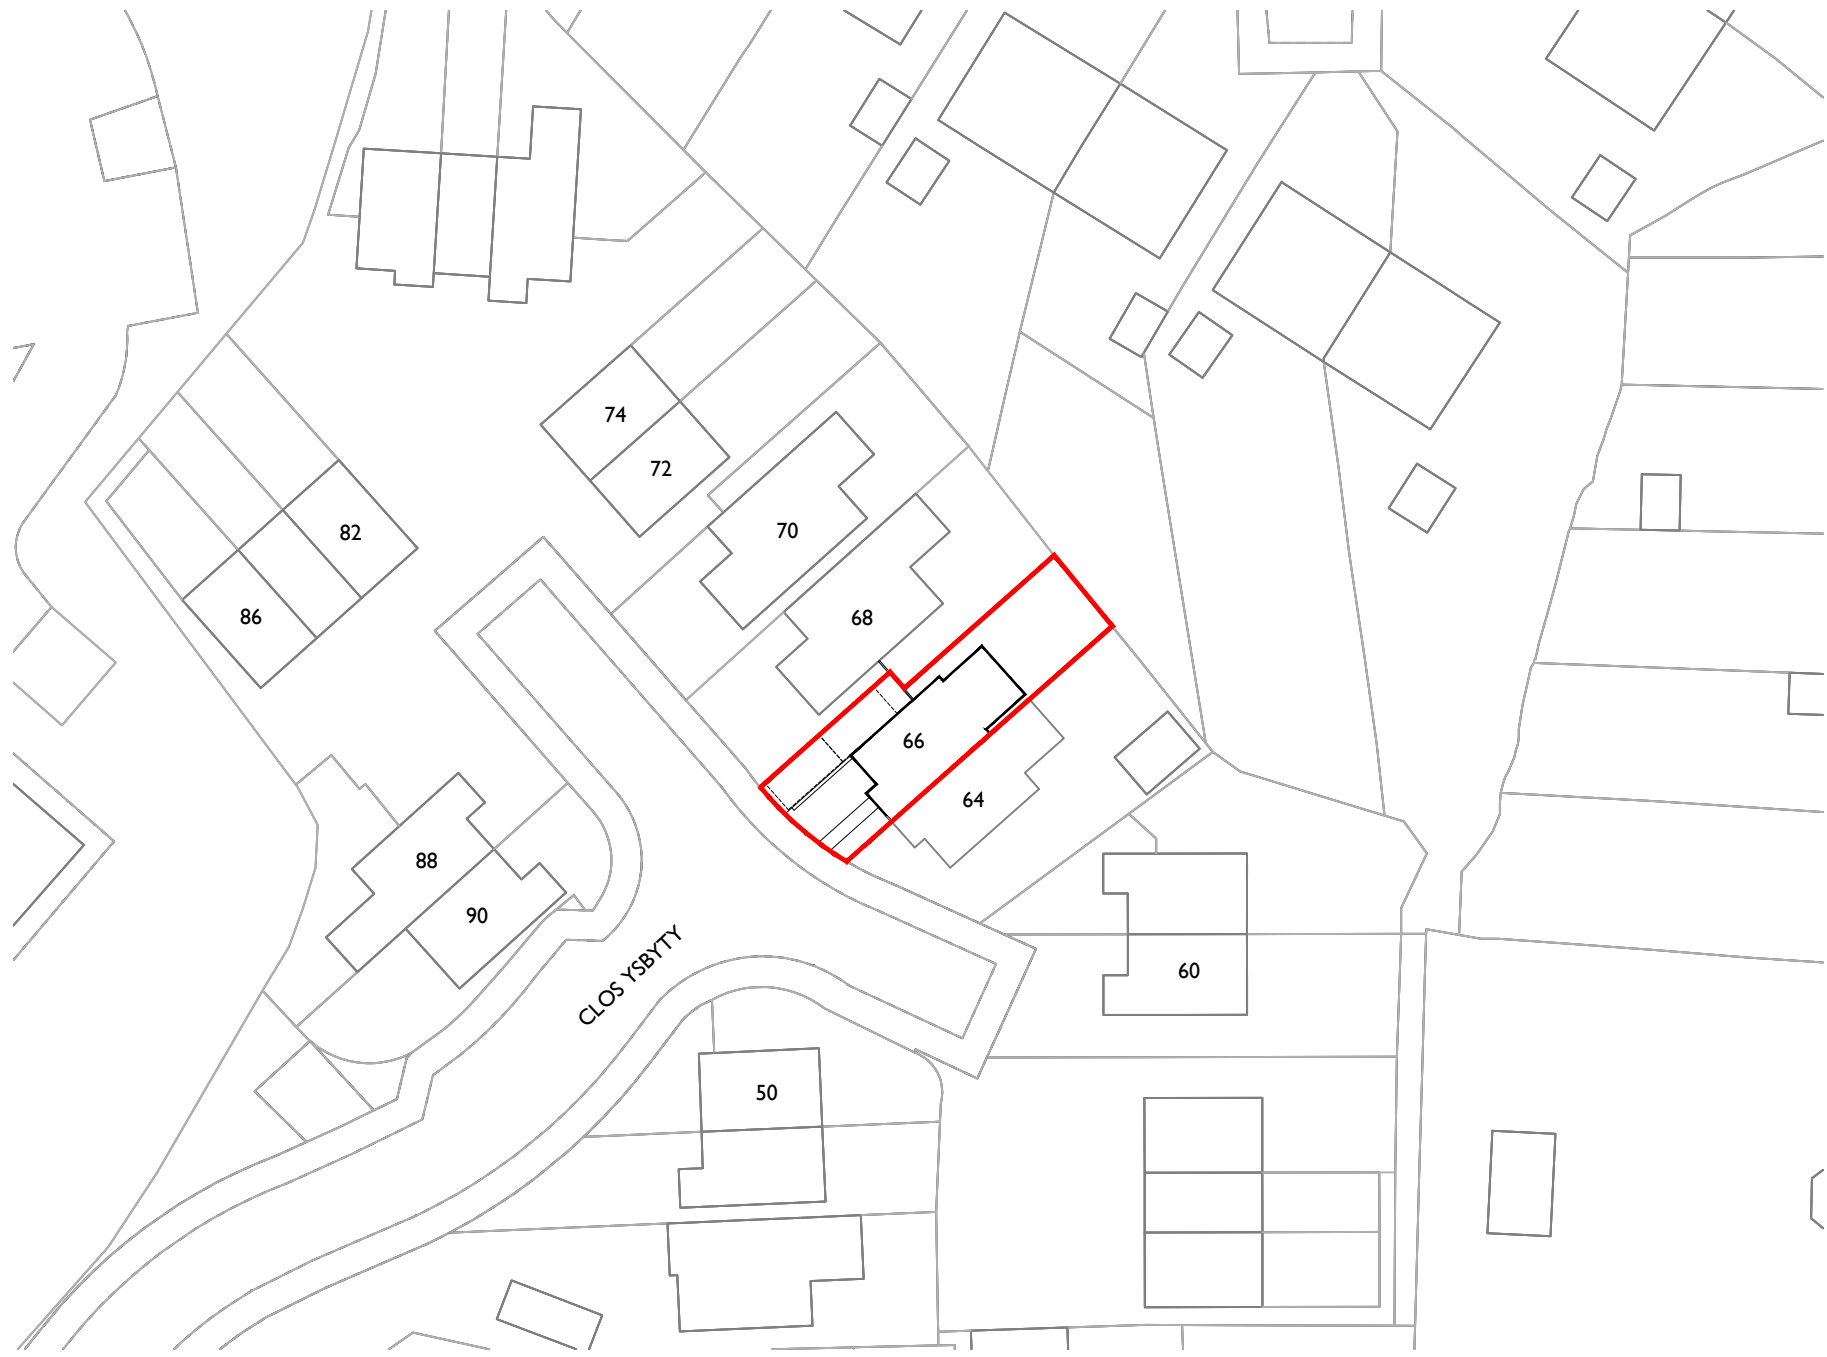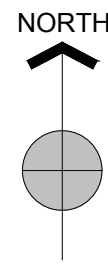

EXISTING BLOCK PLAN 1:500