





EXISTING FRONT SECTION A-A 1:50

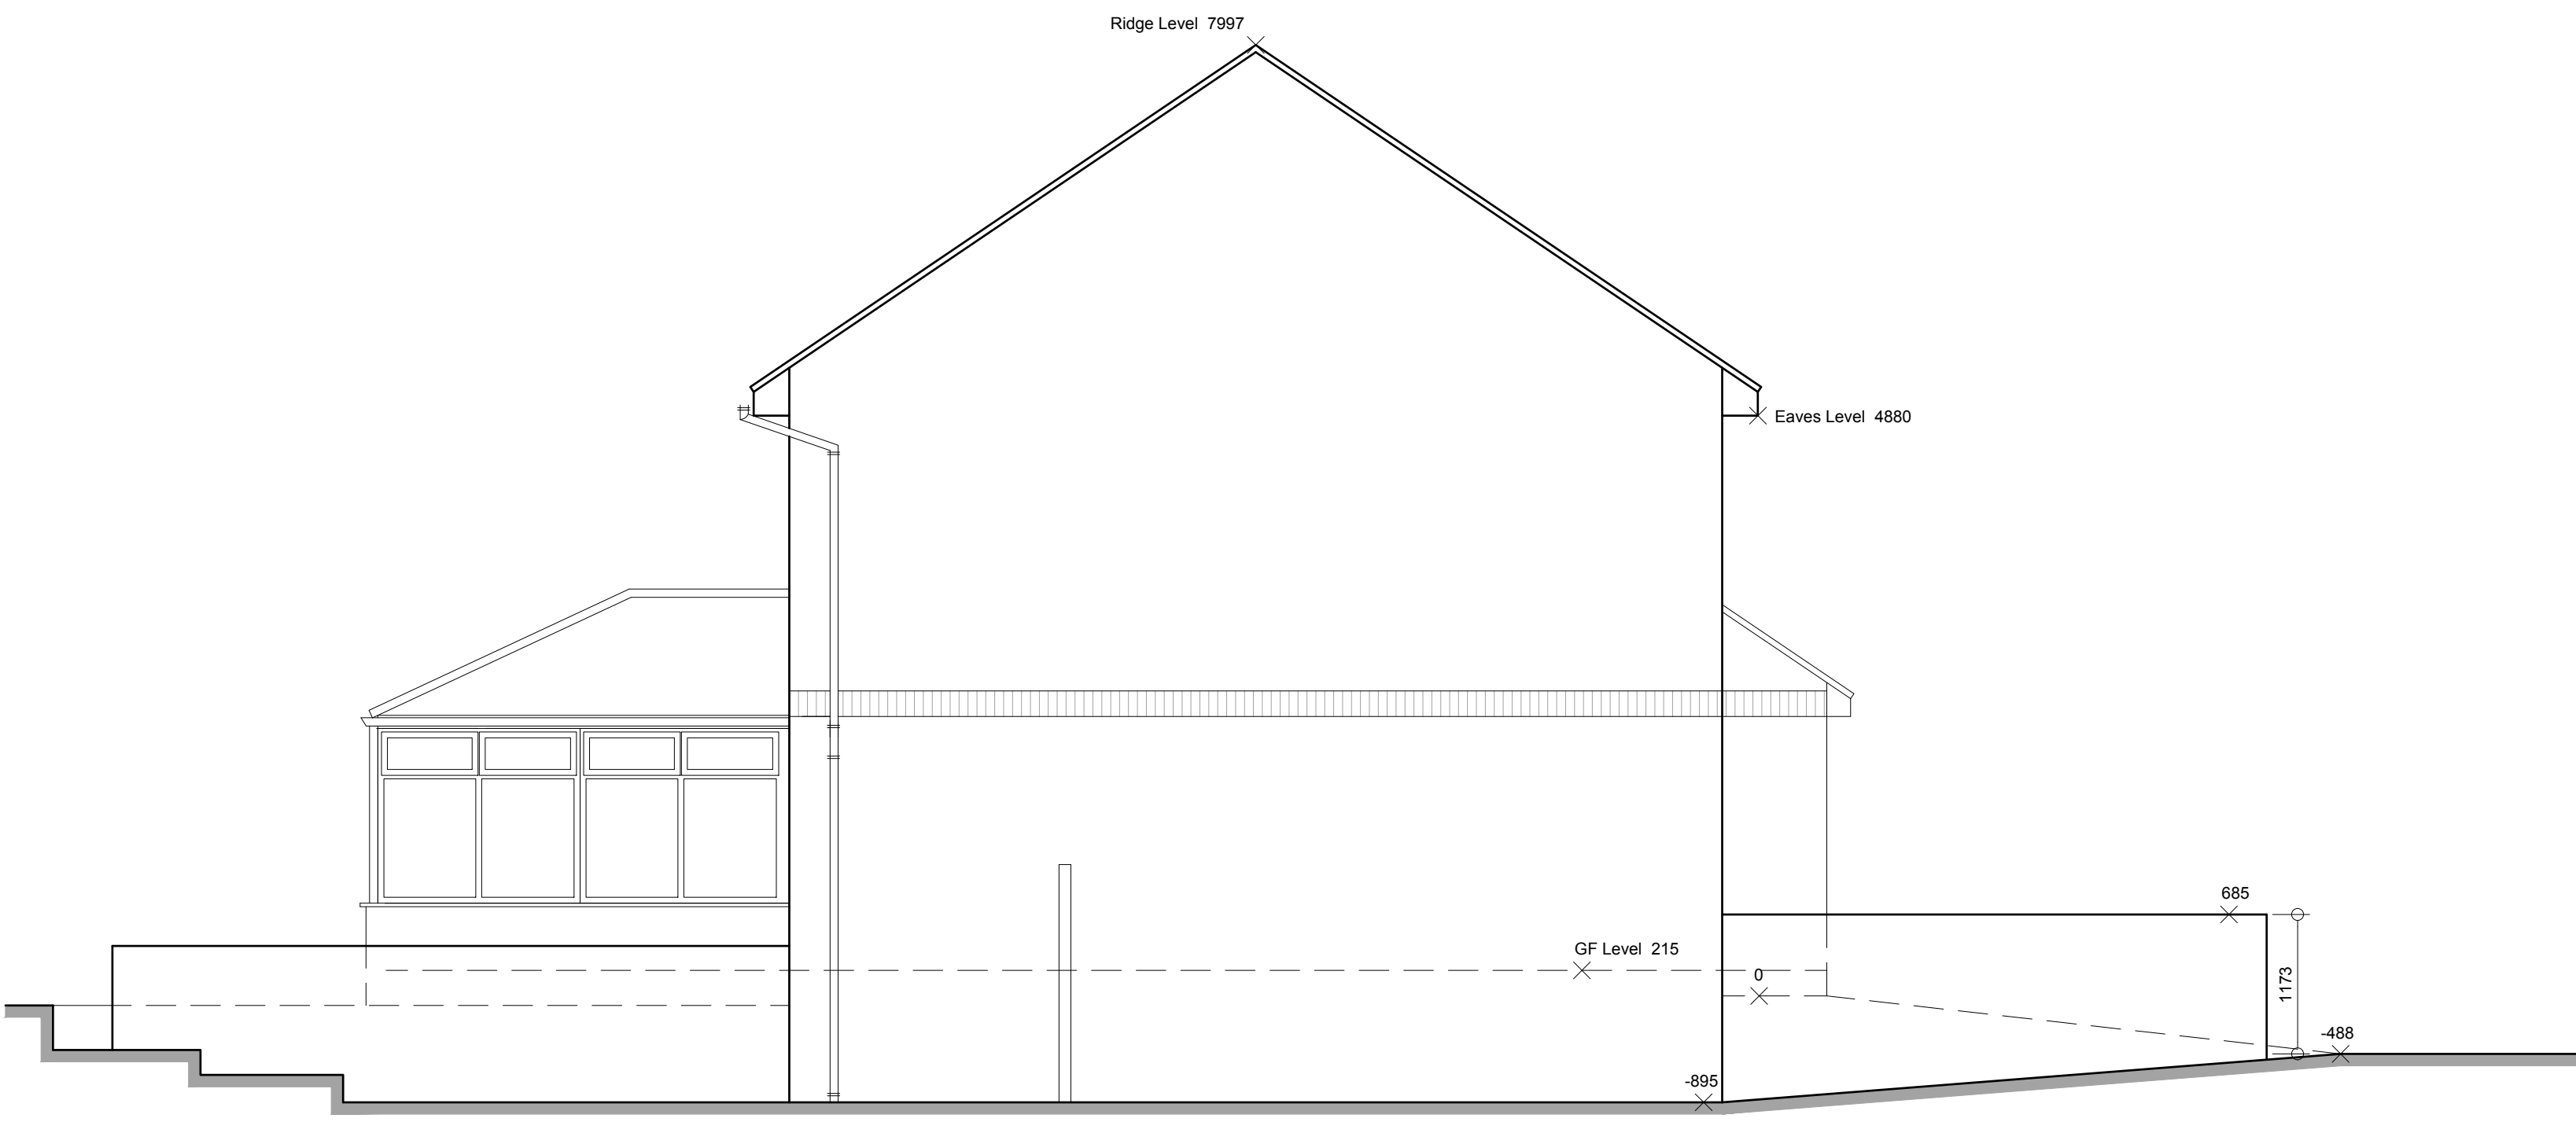

EXISTING SIDE SECTION B-B 1:50



PROPOSED FRONT SECTION A-A 1:50

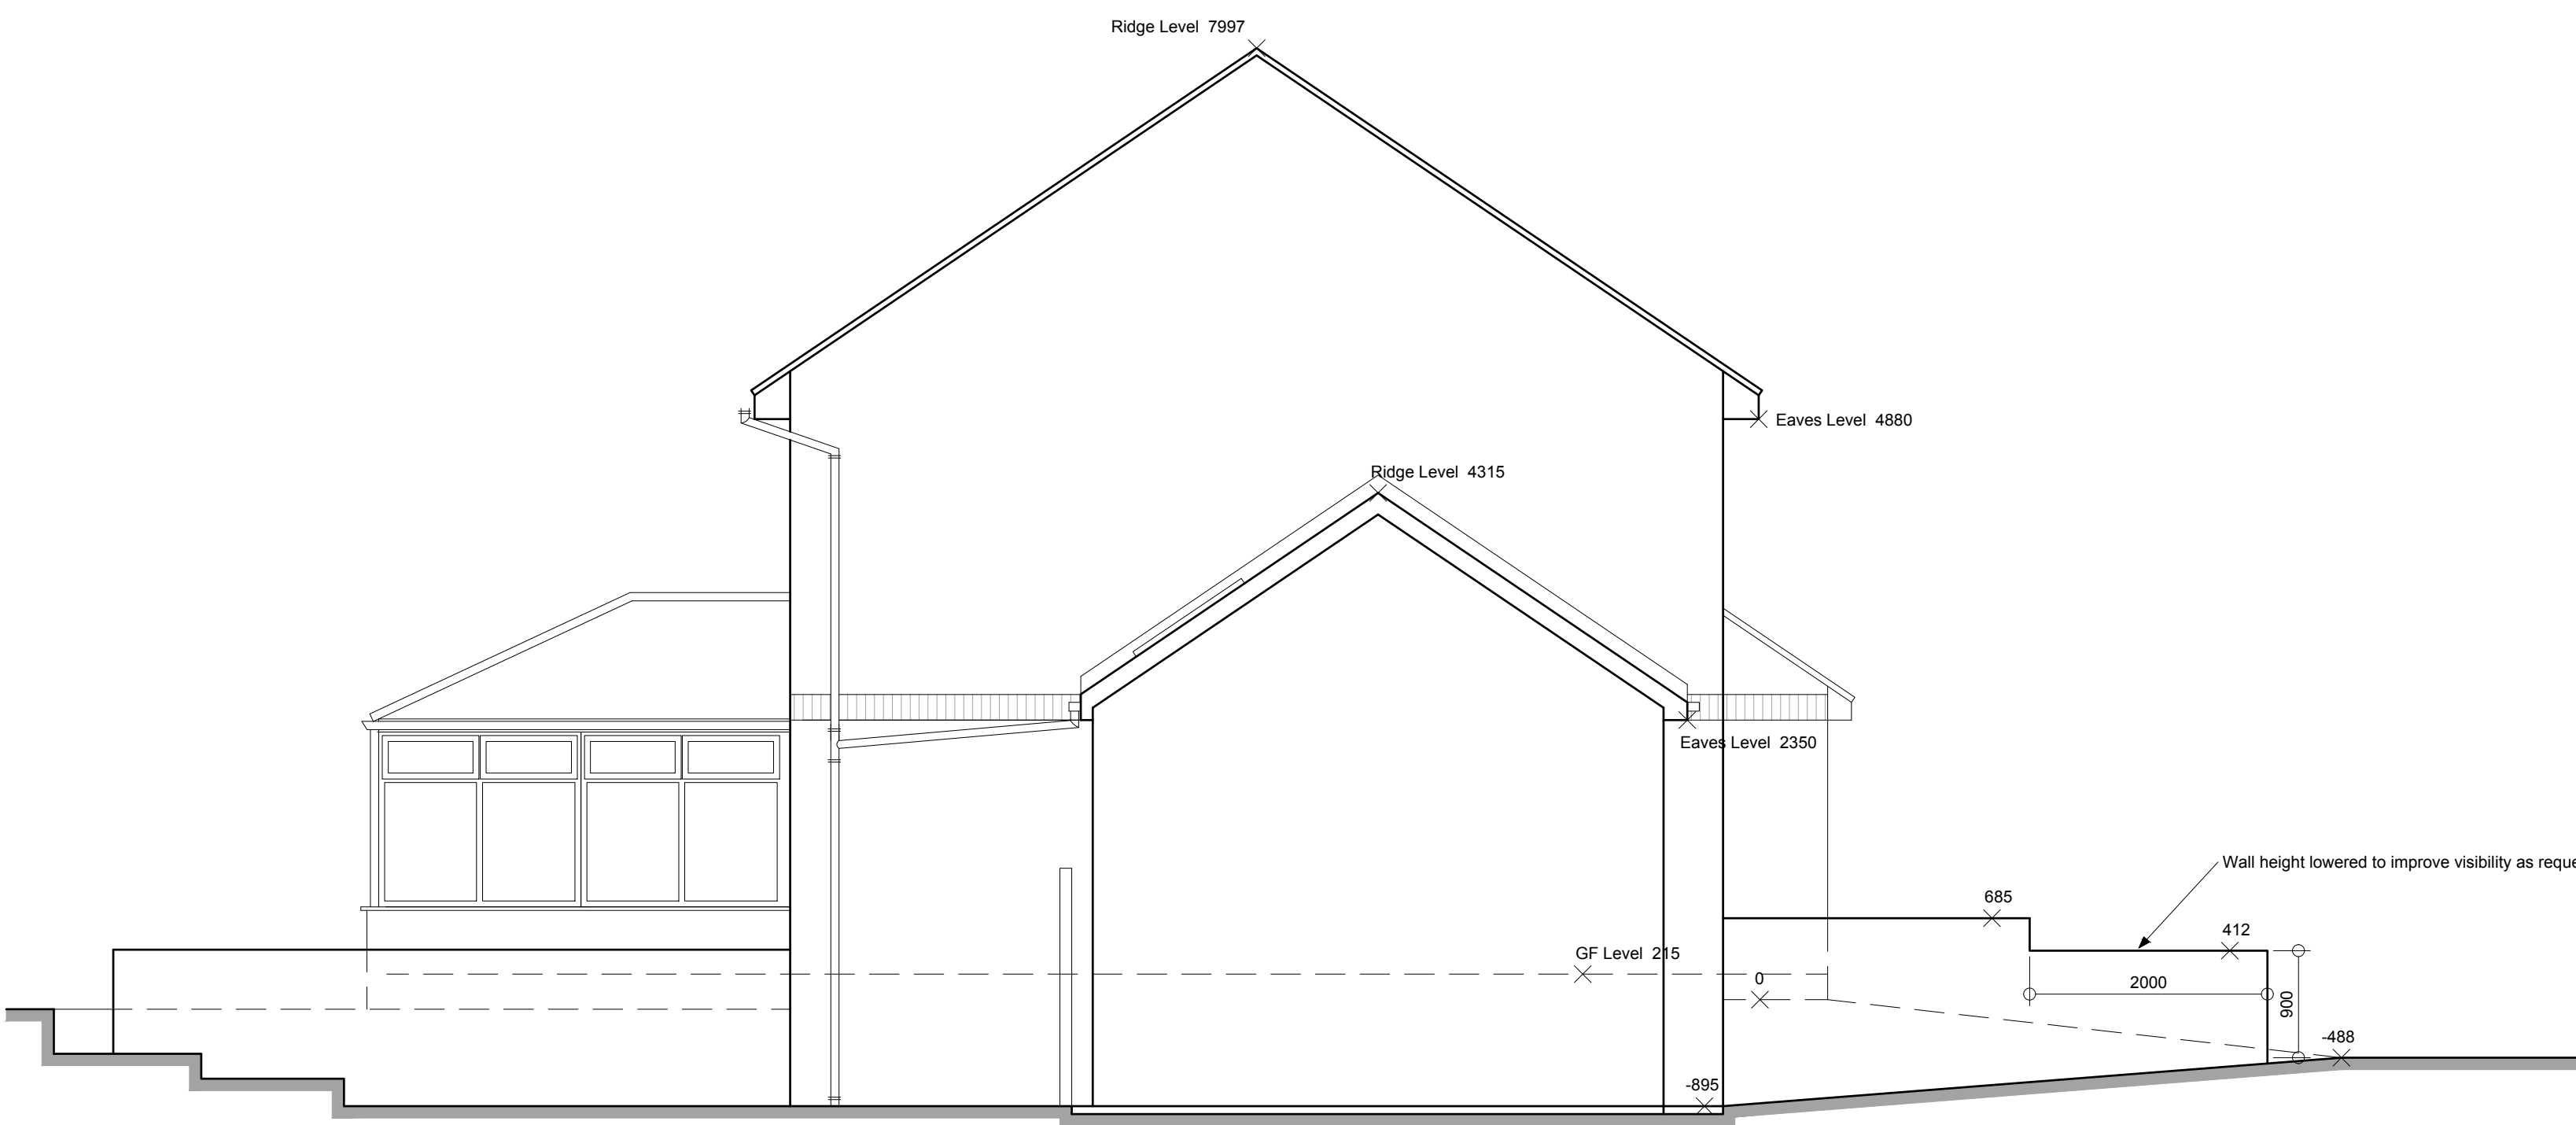

PROPOSED SIDE SECTION B-B 1:50