



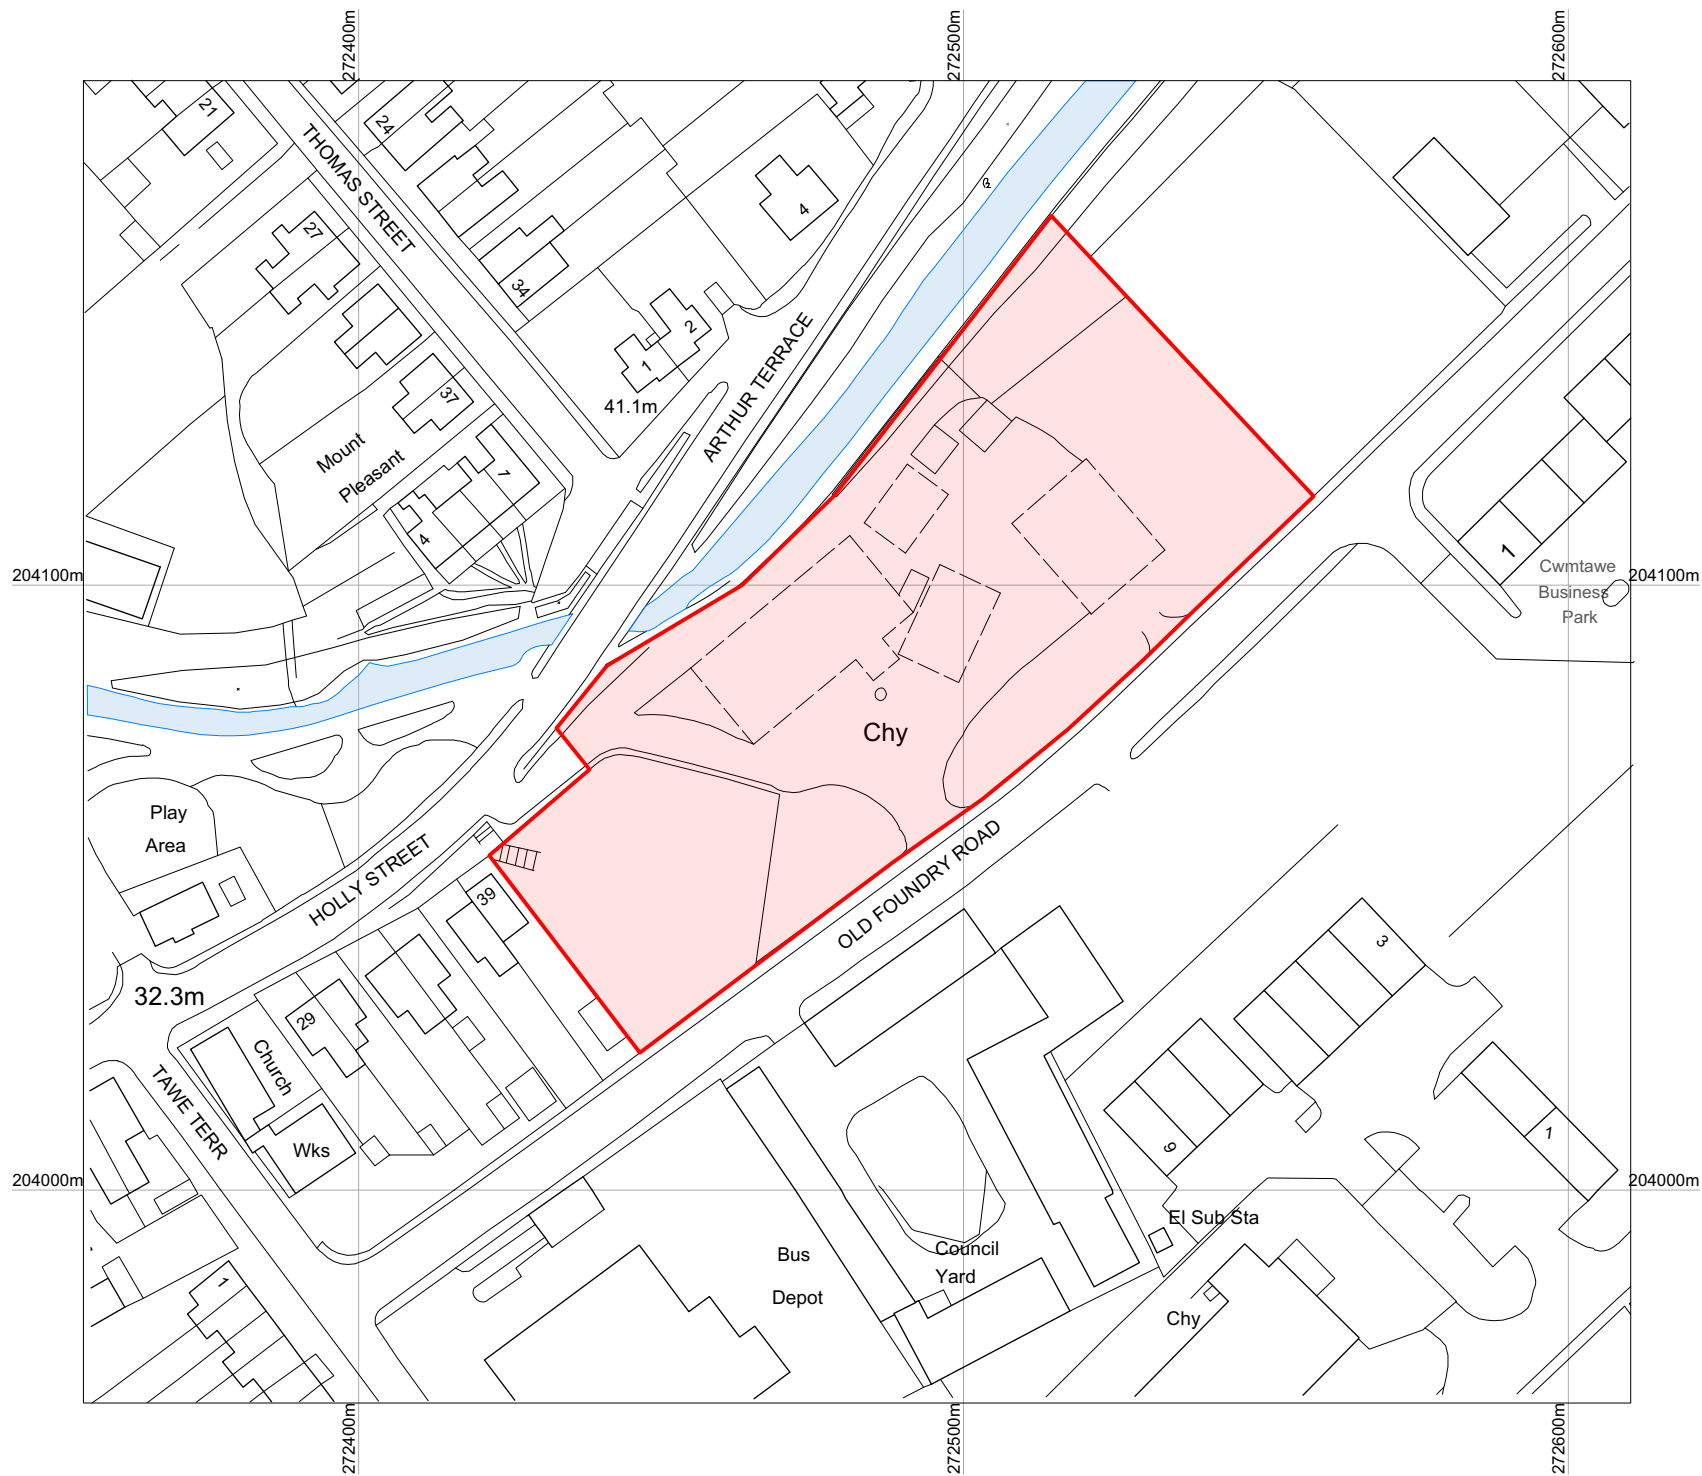

Green line showing site for information only

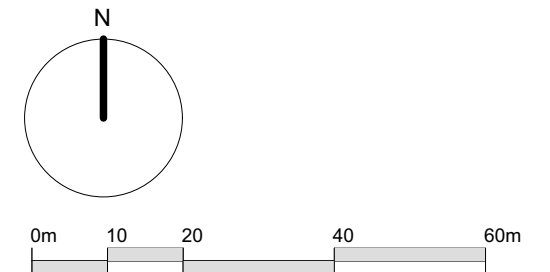

SITE ADDRESS:
Old Foundry Road
Pontardawe
Swansea
SA8 4EZ

Easting: 272498
Northing: 204097

Grid Ref: SN 72498 04097

SITE AREA: 7635m²
1.87 acres

Rev : Date Description

Kennedy James Griffiths
Chartered Architects and Project Managers
Project



T 02920 545100
10 Victoria Park Court
516 Cowbridge Road East
Cardiff
CF5 1DB

Commercial Development
Old Foundry Road, Pontardawe

Title Date
Site Location Plan 05 03 2023

Status Scale @ A3
Planning Application 1:1250

Drawing Number Revision Drawn by
1618-PL1-01 CKG

Use figured dimensions where possible. Do not scale for construction purposes.
This drawing is copyright.