




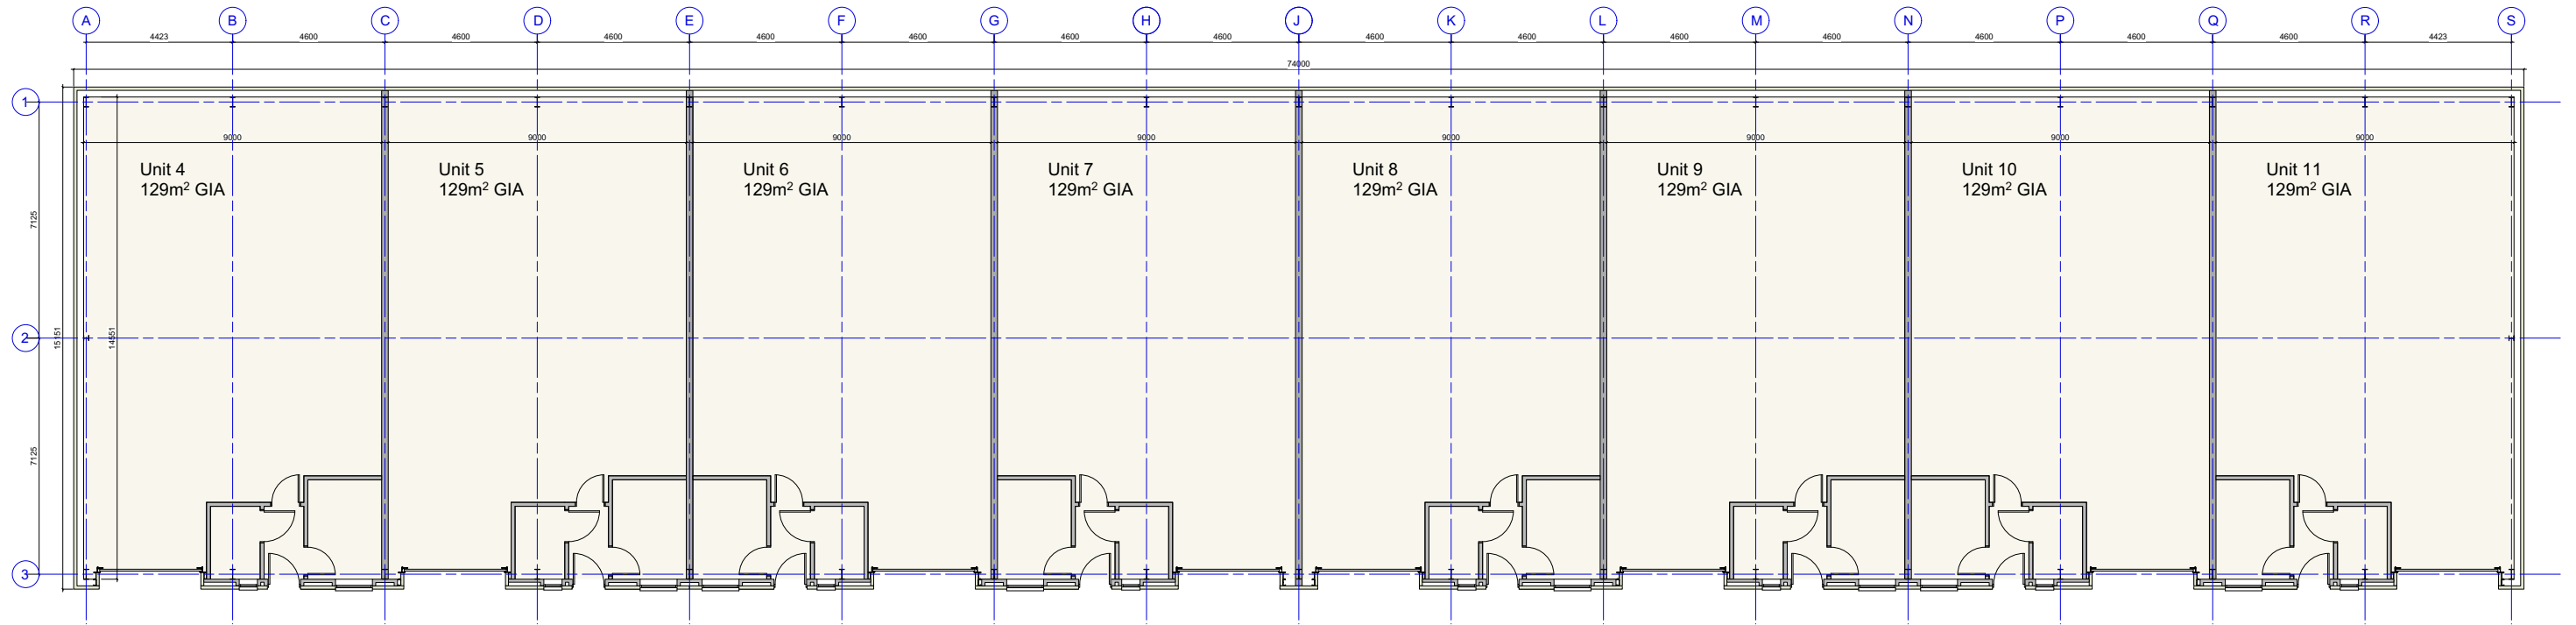


Block B Plan

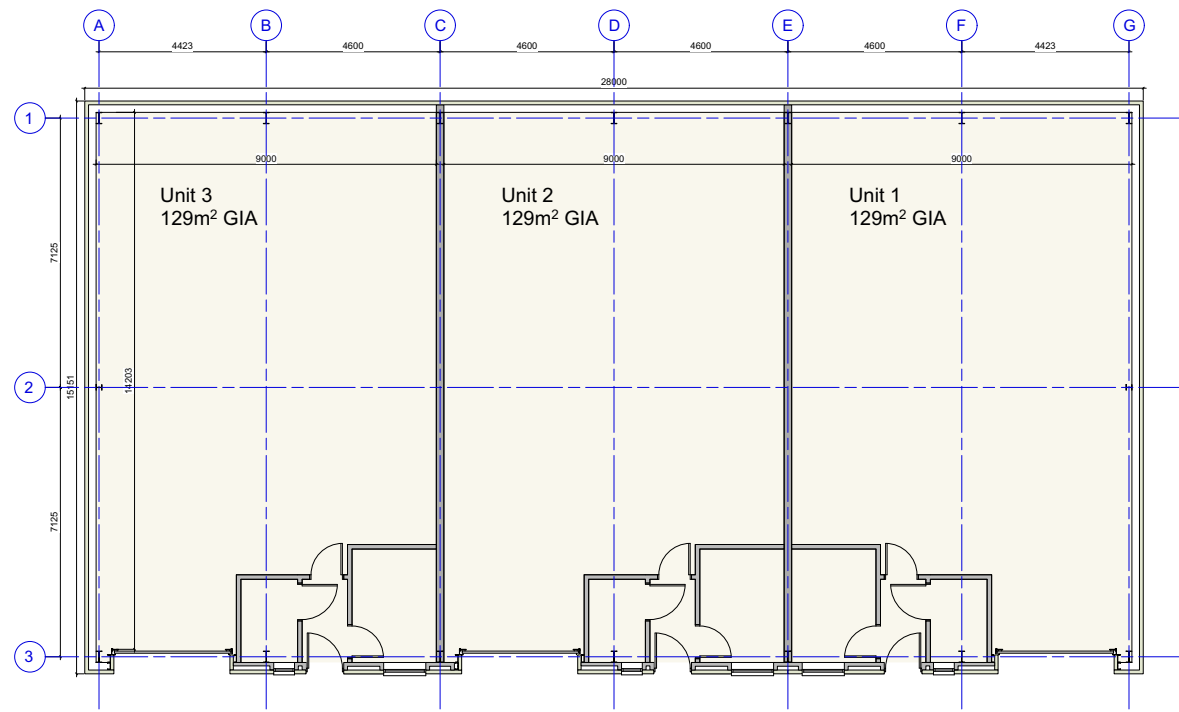

Block A Plan

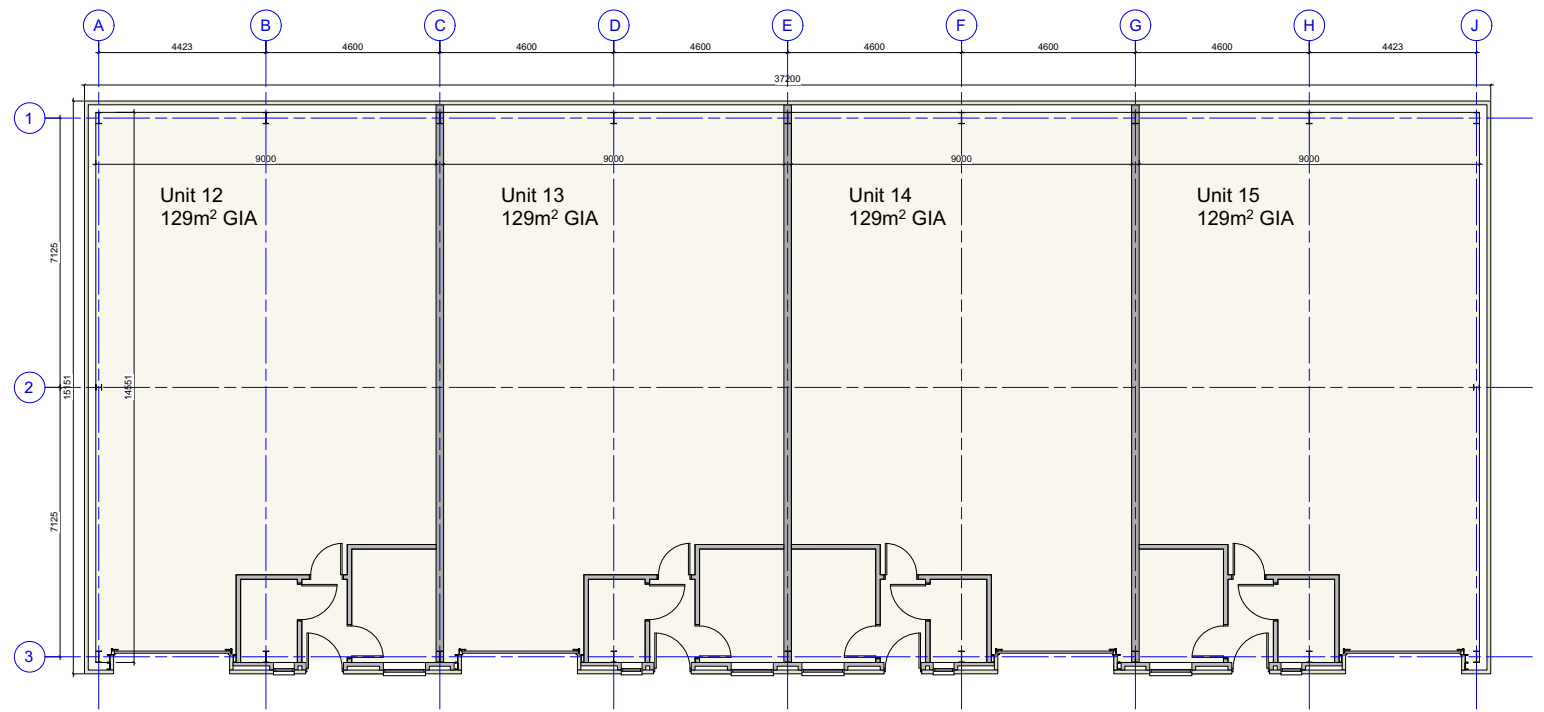

Block C Plan

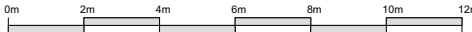

Kennedy James Griffiths
Chartered Architects and Project Managers
Project


10 Victoria Park Court
516 Cowbridge Road East
Cardiff
CF5 1DB
02920 545100

Title	Date	
Proposed Block Plans	05 03 2023	
Status	Scale @ A3	
Planning Application	1:200	
Drawing Number	Revision	Drawn by
1618:PL1 05		DW

Use figured dimensions only. Do not scale for construction purposes. This drawing is copyright