
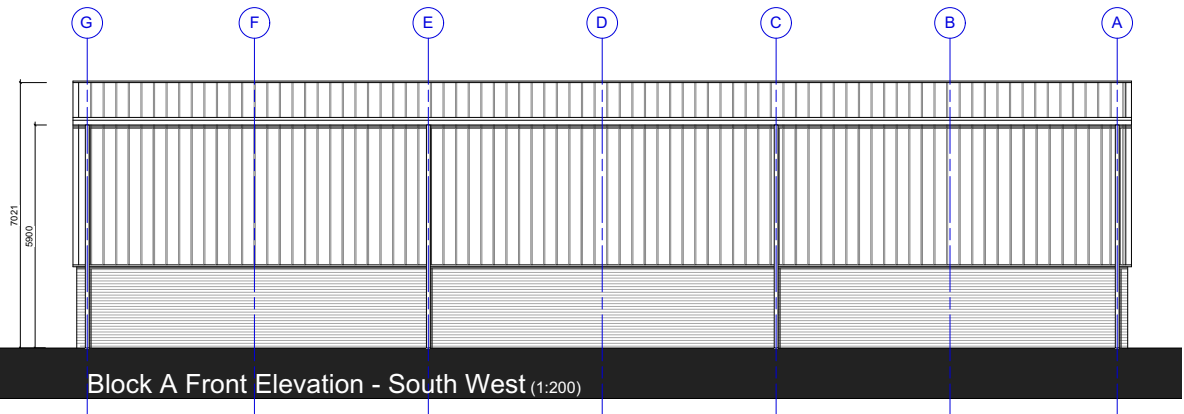
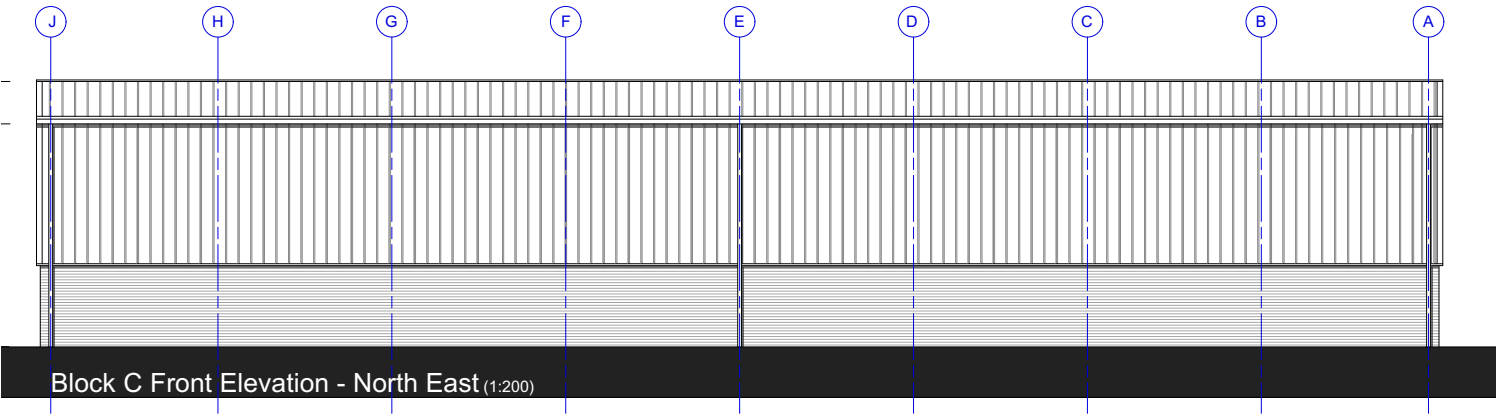
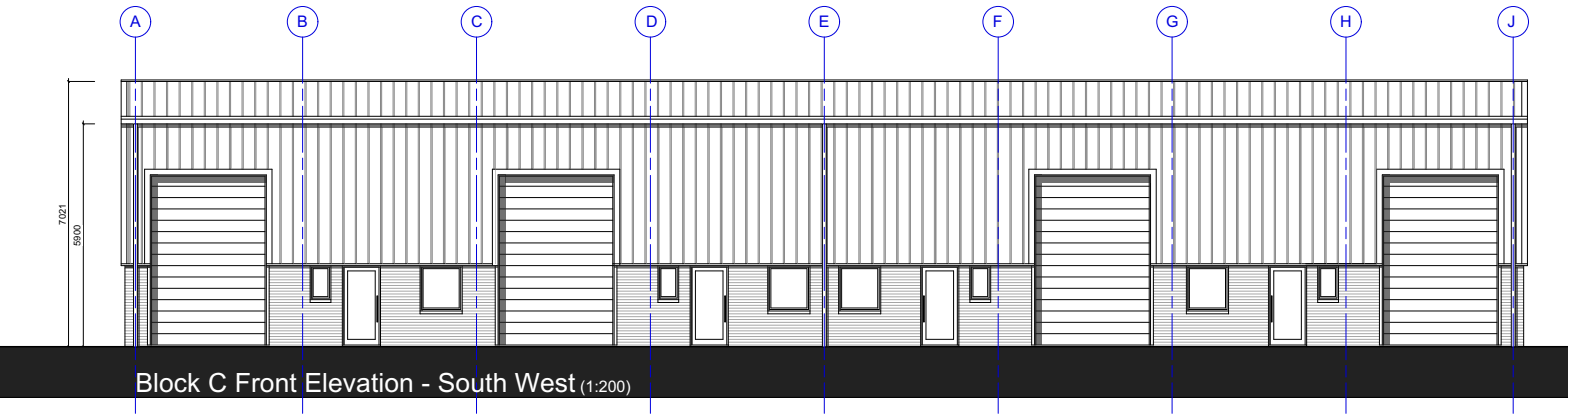
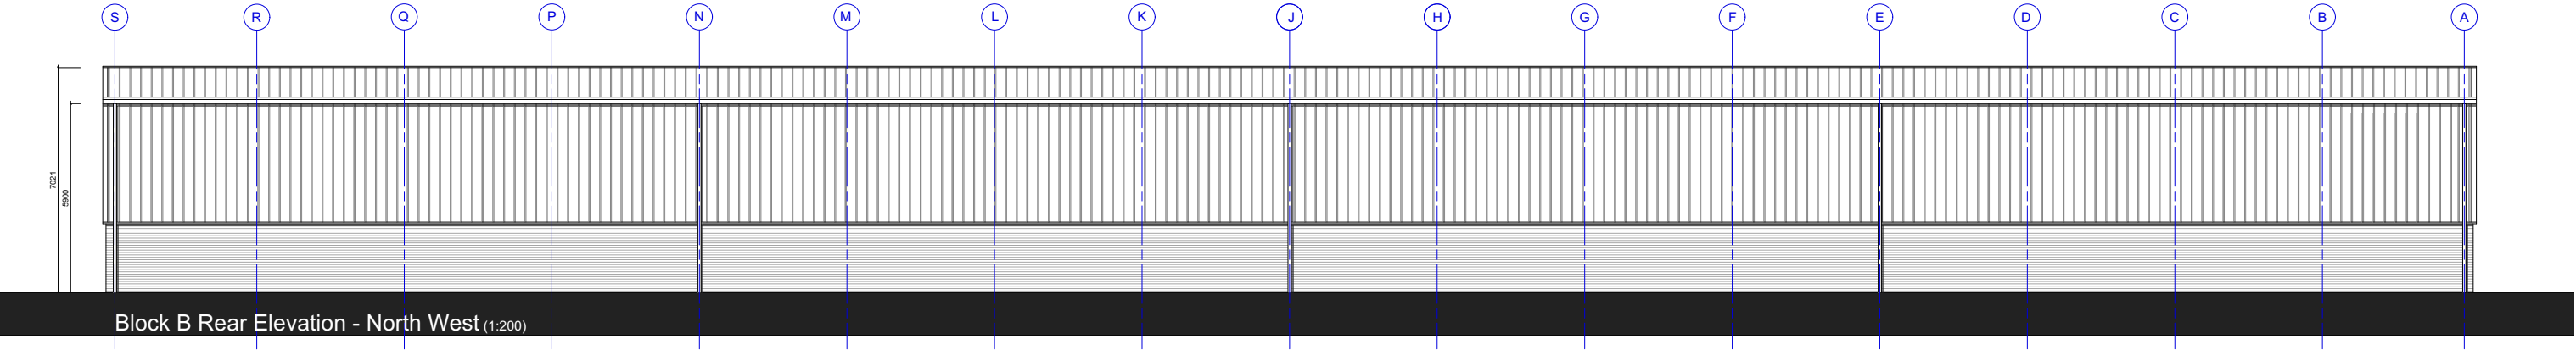


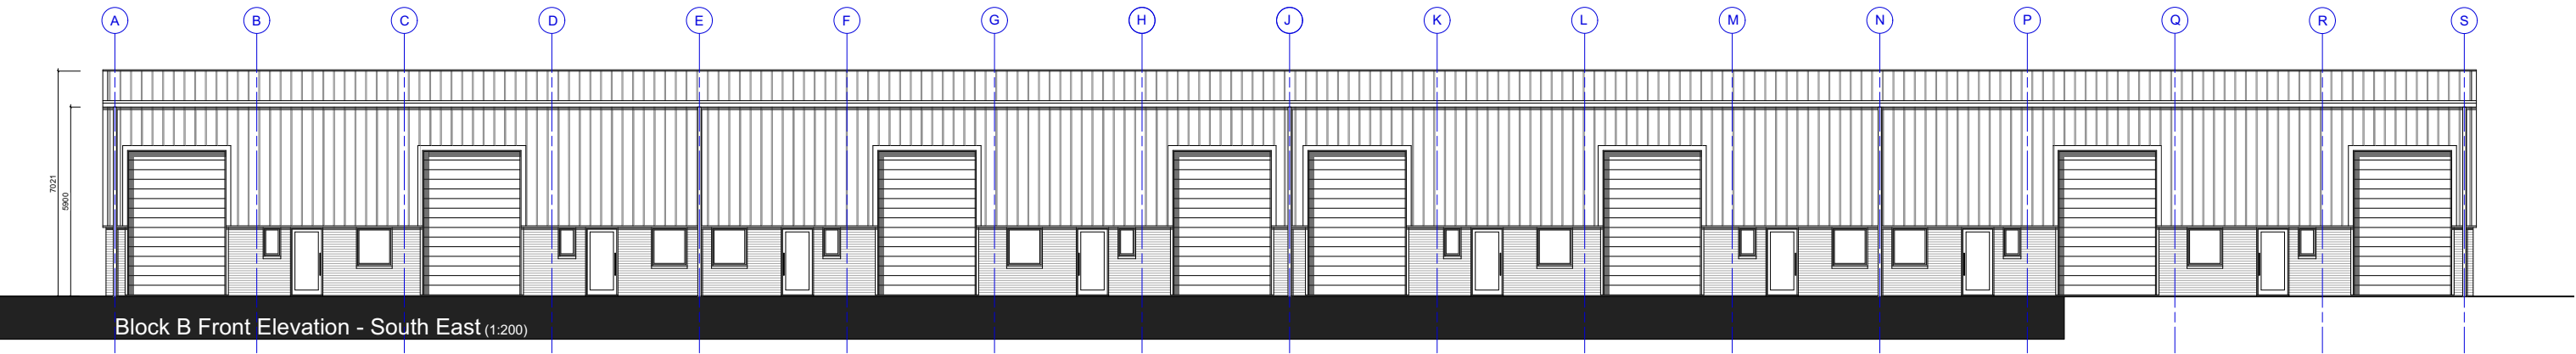

Kennedy James Griffiths
Chartered Architects and Project Managers
Project

Commercial Development
Old Foundry Road, Pontardawe

Title
Status
Drawing Number

10 Victoria Park Court
516 Cowbridge Road East
Cardiff
CF5 1DB
02920 545100

Proposed Elevations (sheet 1)
Planning Application

Date
Scale @ A3
Revision
Drawn by

05 03 2023
1:200
CKG