




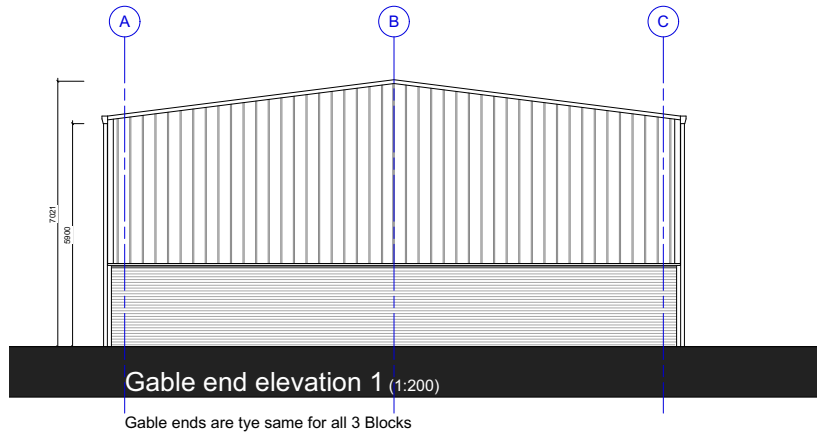


Gable ends are tye same for all 3 Blocks

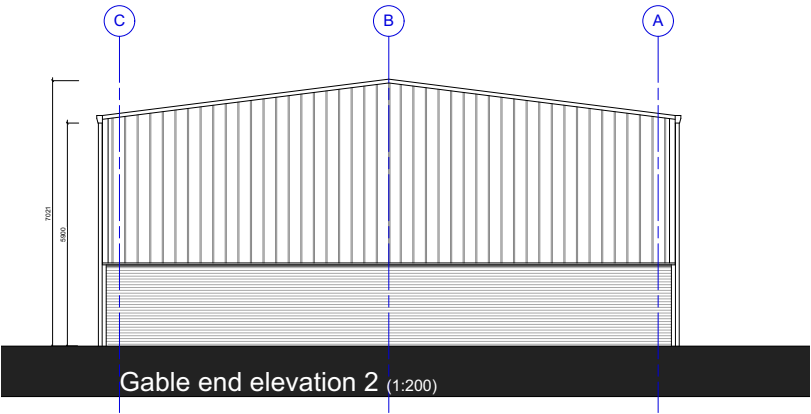

Materials:

- Roof: Kingspan KS100 composite insulated panels
Colour Goosewing Grey (RAL 080 70 05)
- Cladding: Kingspan KS100 composite insulated panels
Colour Pure Grey (RAL 000 55 00). See image below for profile
- Bricks: Staffordshire Blue Engineering bricks with dark mortar joints.
- Windows: Powder coated aluminium double glazed windows
Colour Anthracite (RAL 7016)
- Doors: Personall door, double glazed aluminium door
Colour Anthracite (RAL 7016)
Roller door: Steel composite insulated up and over door. Colour Merlin Grey (RAL 180 40 05)
- Gutters: Powder coated aluminium: Anthracite (RAL 7016)
- Downpipes: Powder coated aluminium: Anthracite (RAL 7016)
- Flashings: Powder coated aluminium: Anthracite (RAL 7016)

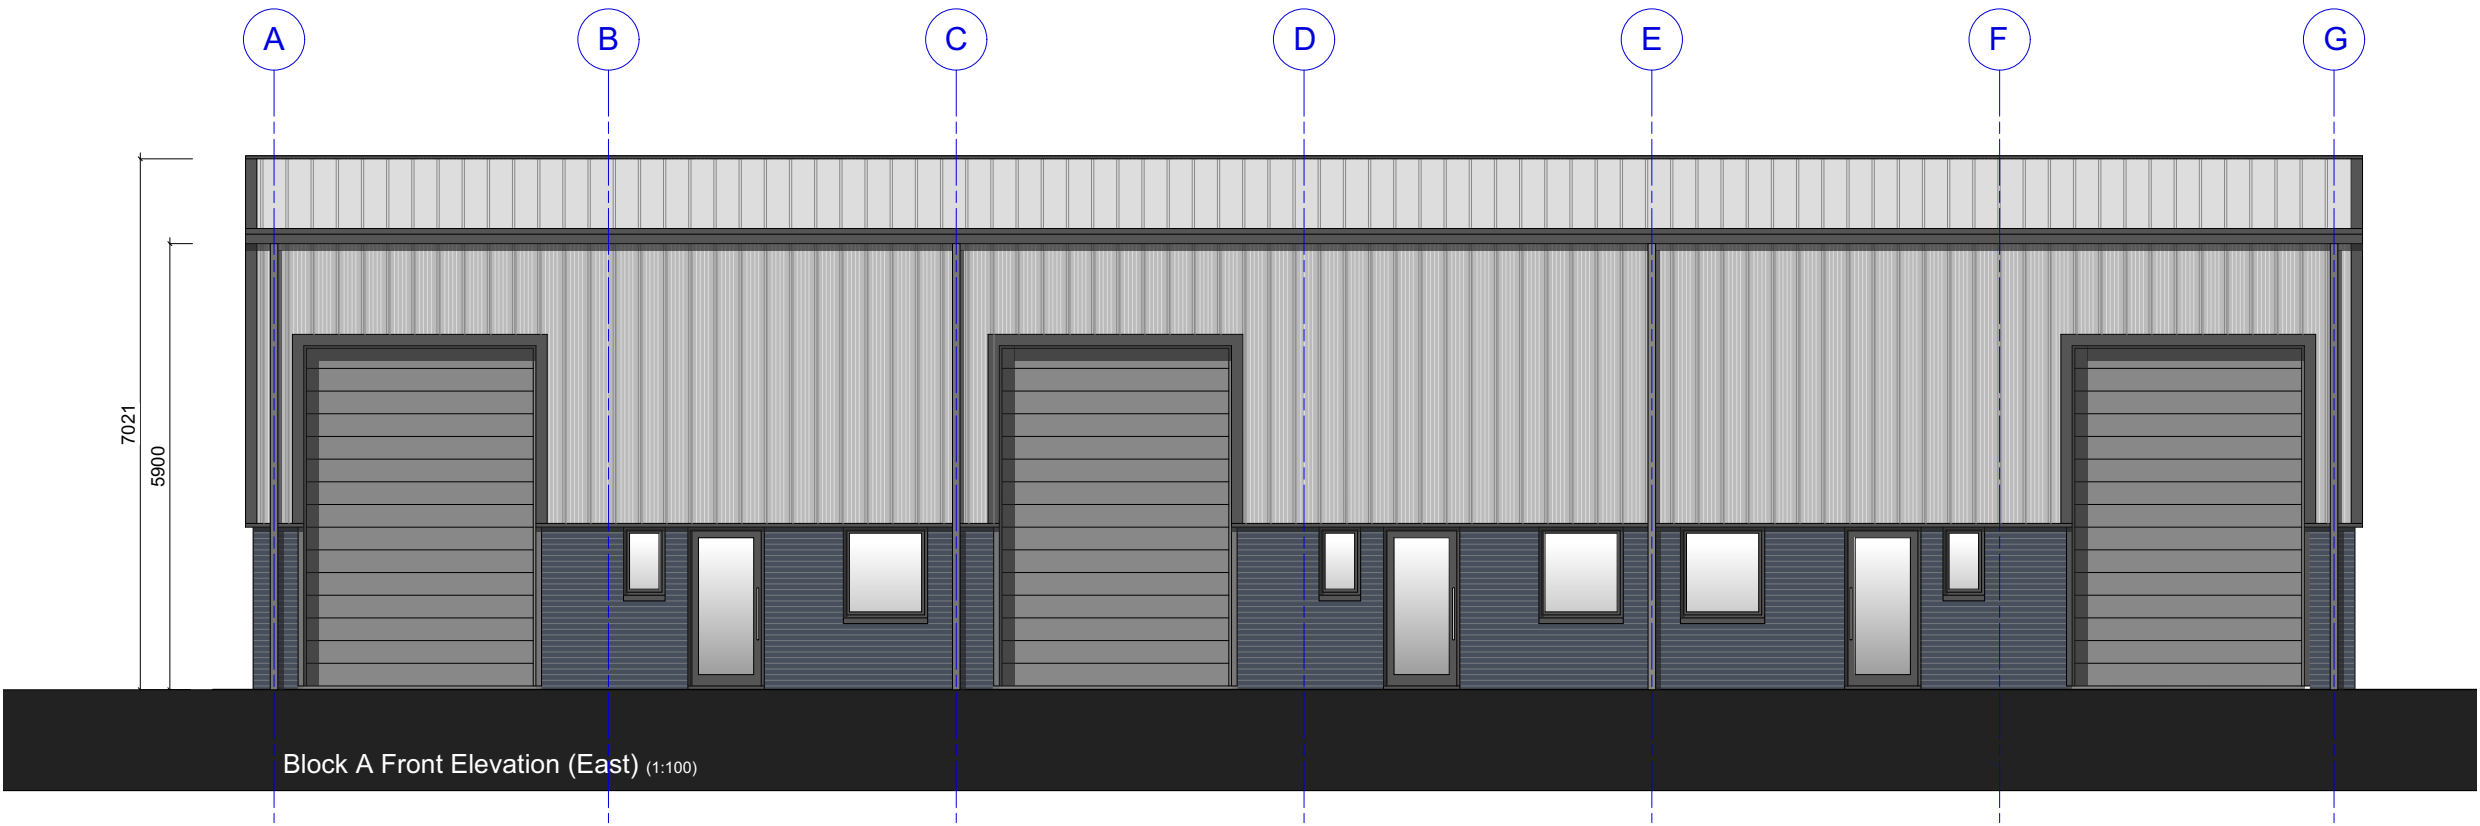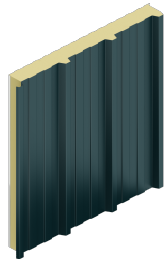

Kennedy James Griffiths
Chartered Architects and Project Managers
Project



Commercial Development
Old Foundry Road, Pontardawe

10 Victoria Park Court
516 Cowbridge Road East
Cardiff
CF5 1DB
02920 545100

Title Date
Proposed Elevations (sheet 2) 05 03 2023

Status Scale @ A3
Planning Application 1:200 & 1:100

Drawing Number Revision Drawn by
1618:PL1 07 CKG

Use figured dimensions only. Do not scale for construction purposes. This drawing is copyright