




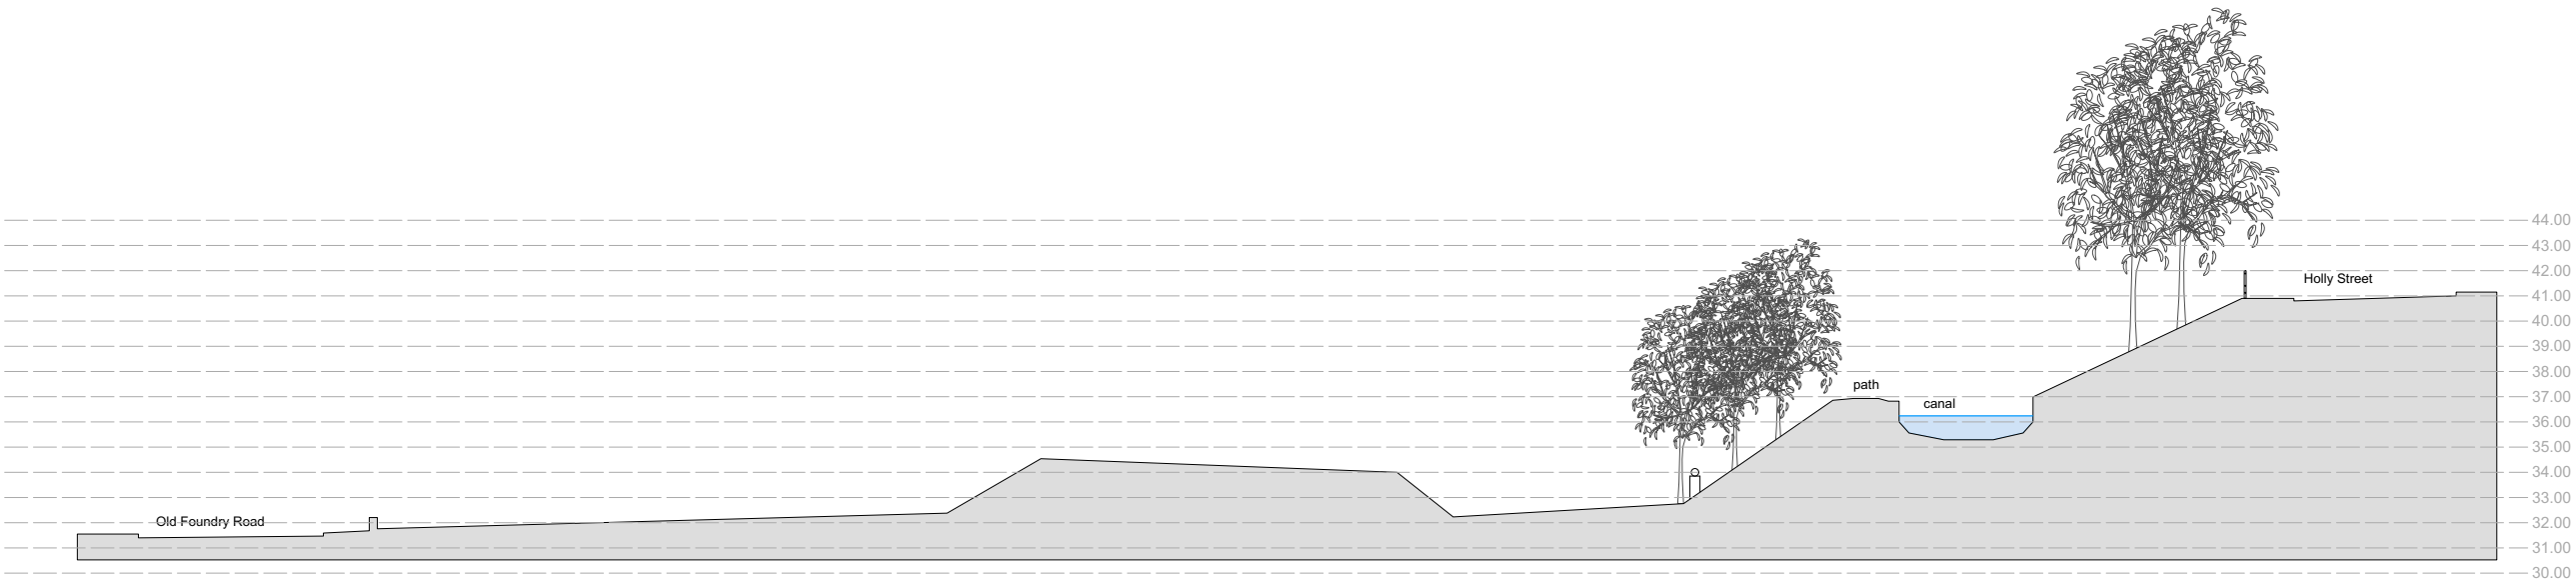


Section AA Existing

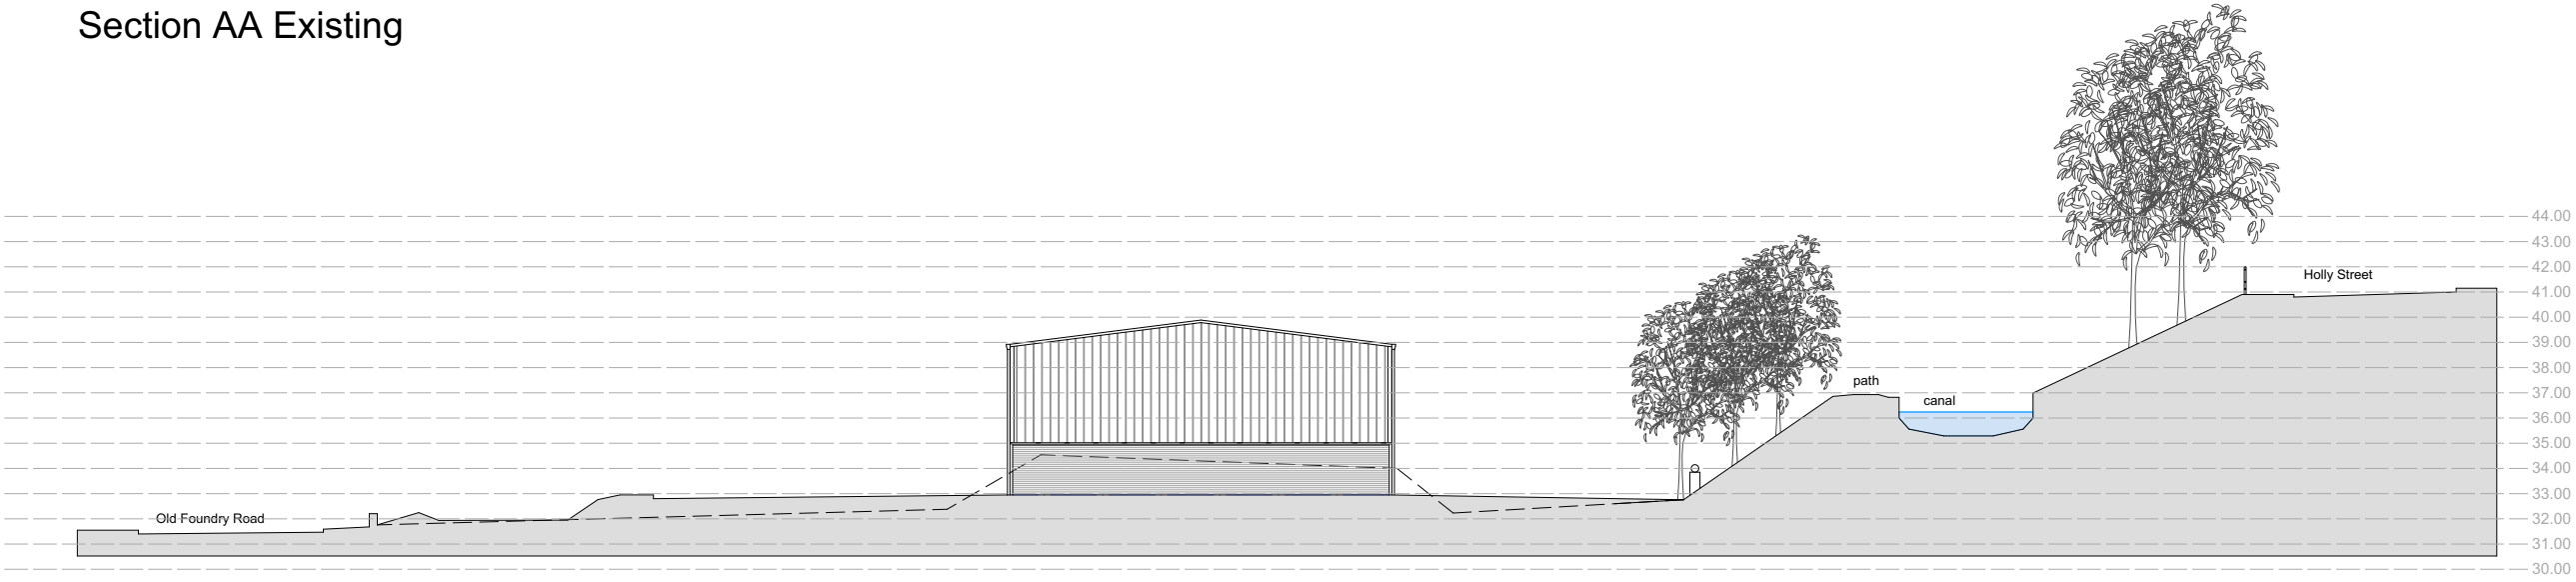


Section AA Proposed

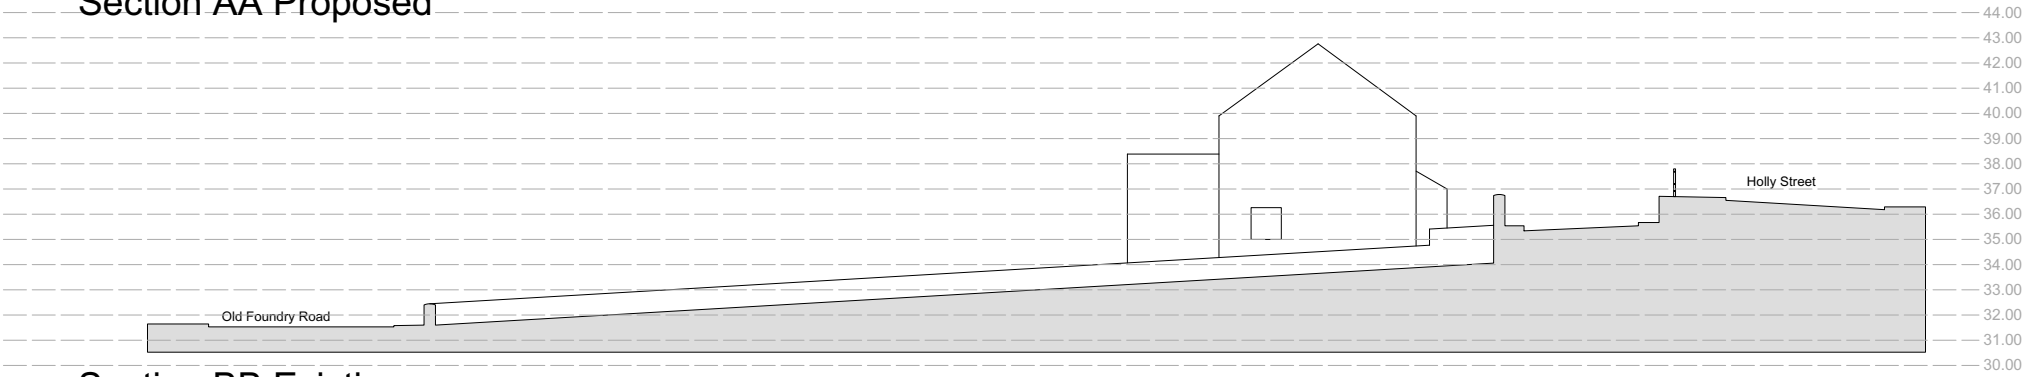

Section BB Existing

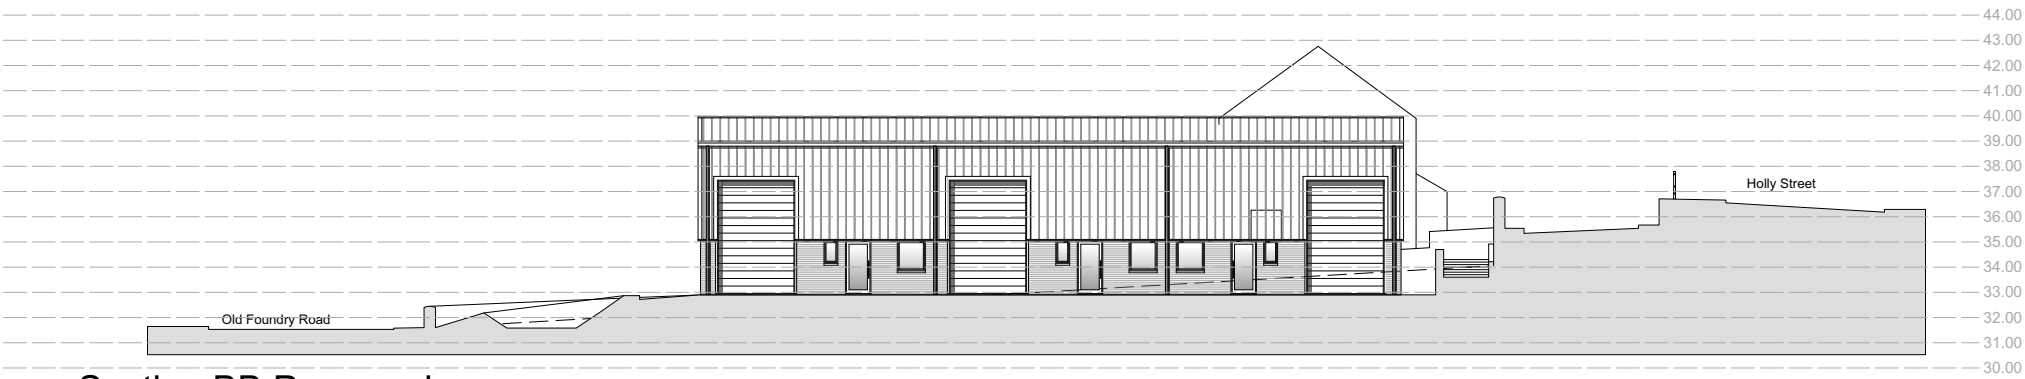

Section BB Proposed

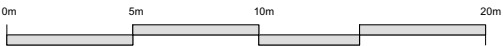

Kennedy James Griffiths Chartered Architects and Project Managers Project		 10 Victoria Park Court 516 Cowbridge Road East Cardiff CF5 1DB 02920 545100
Commercial Development Old Foundry Road, Pontardawe		
Title	Date	
Site Sections	05 03 2023	
Status	Scale @ A3	
Planning Application	1:400	
Drawing Number	Revision	
1618:PL1 08	CKG	