



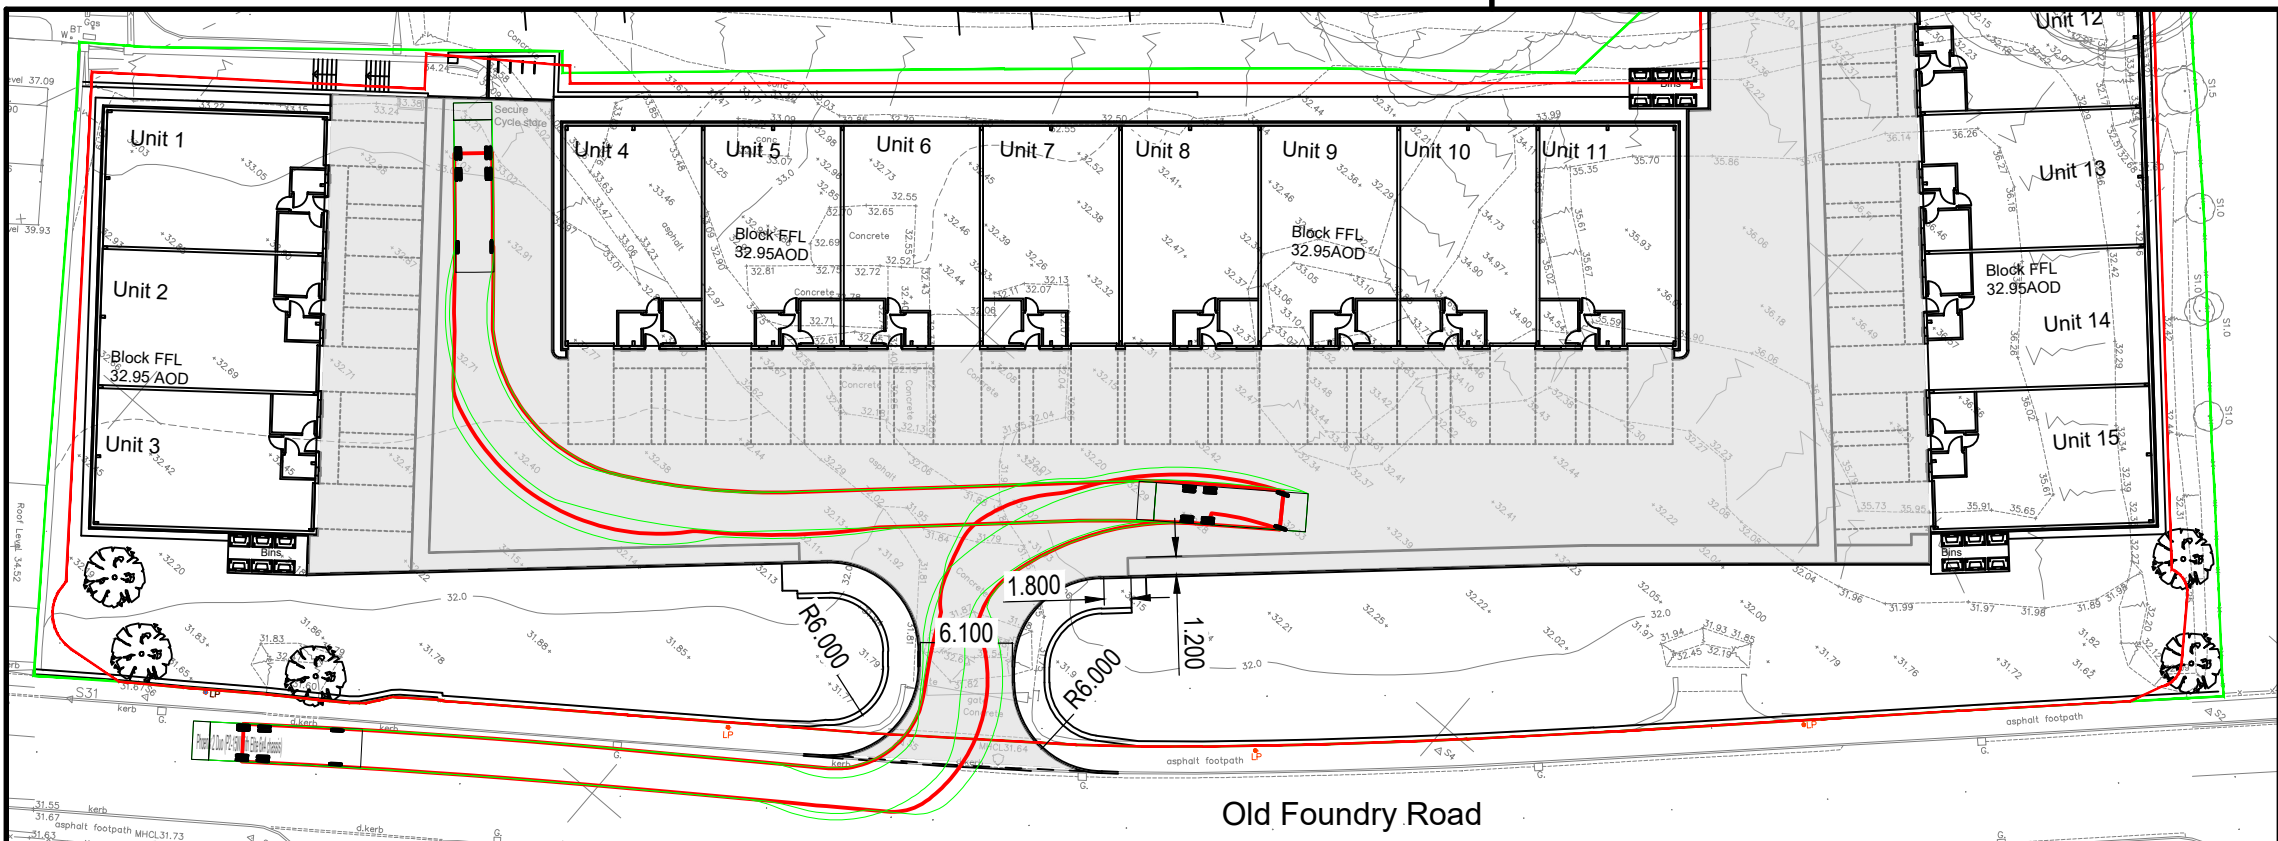


REFUSE VEHICLE ENTERING FROM THE SOUTH WEST

Old Foundry Road

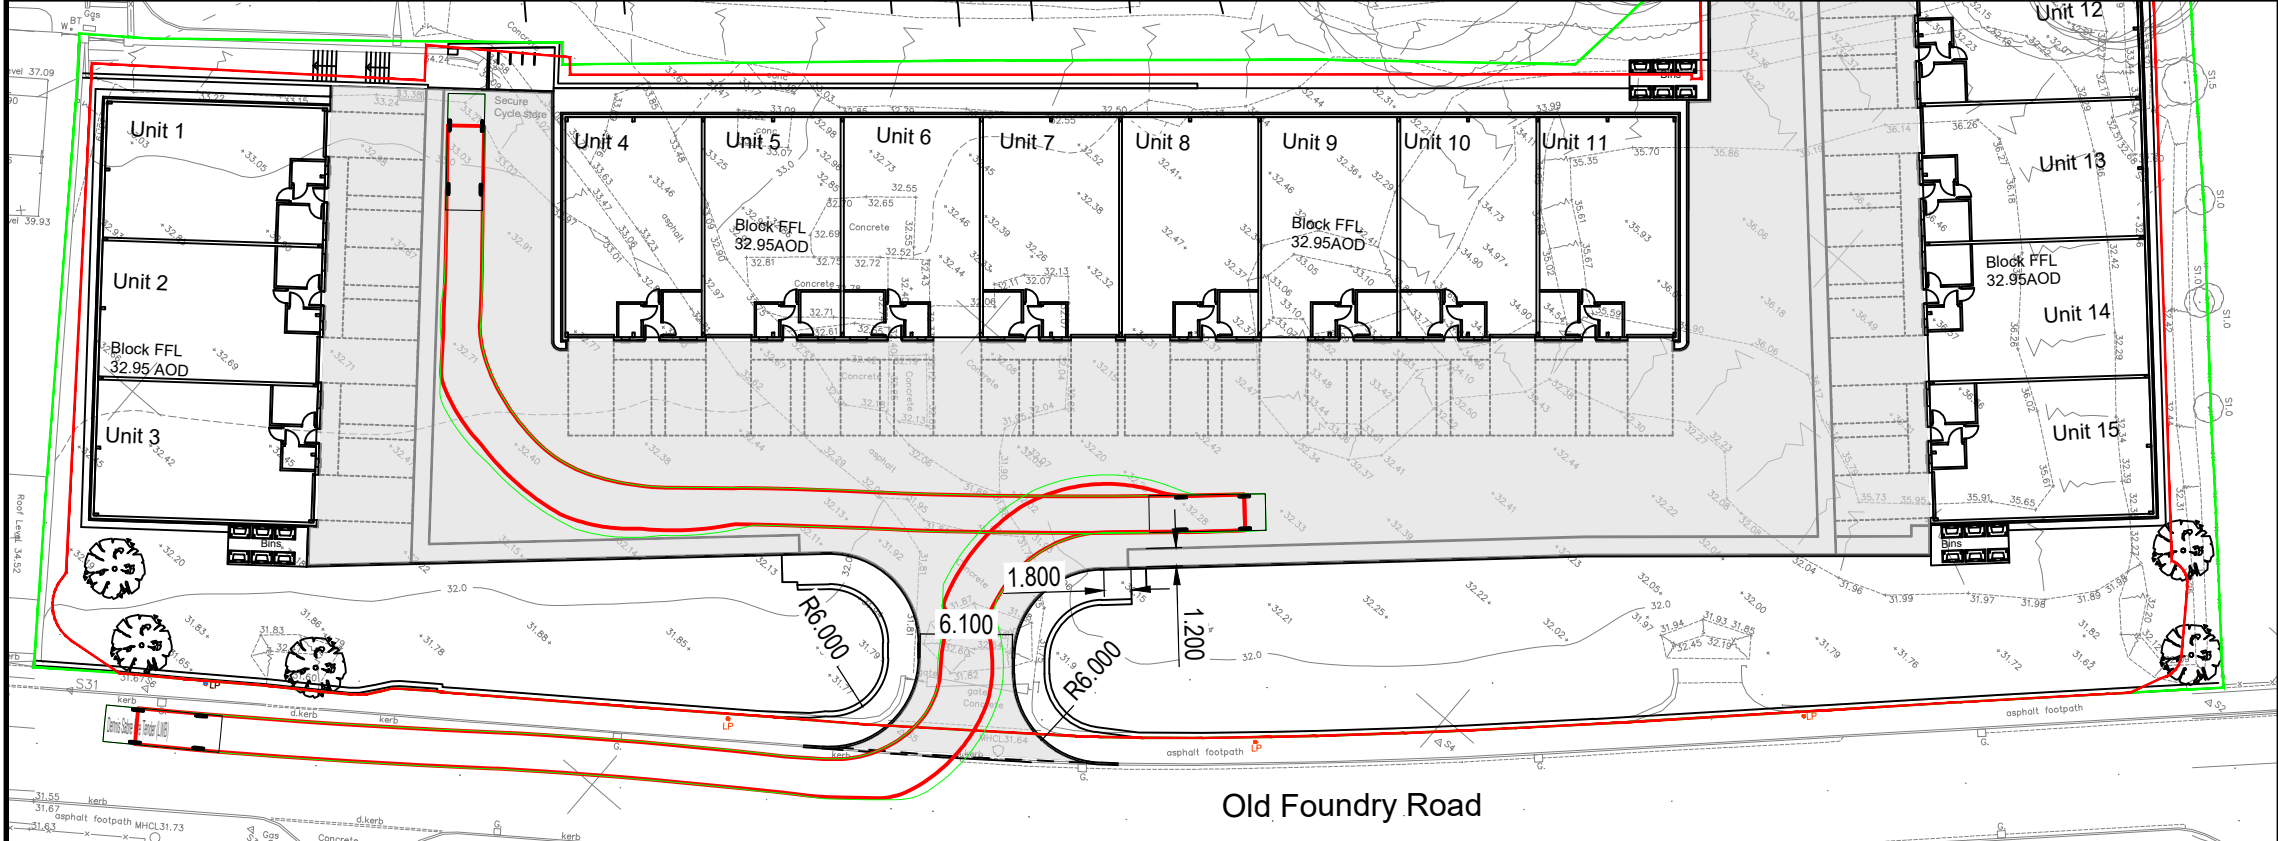


REFUSE VEHICLE EXITING TO THE SOUTH WEST

Old Foundry Road

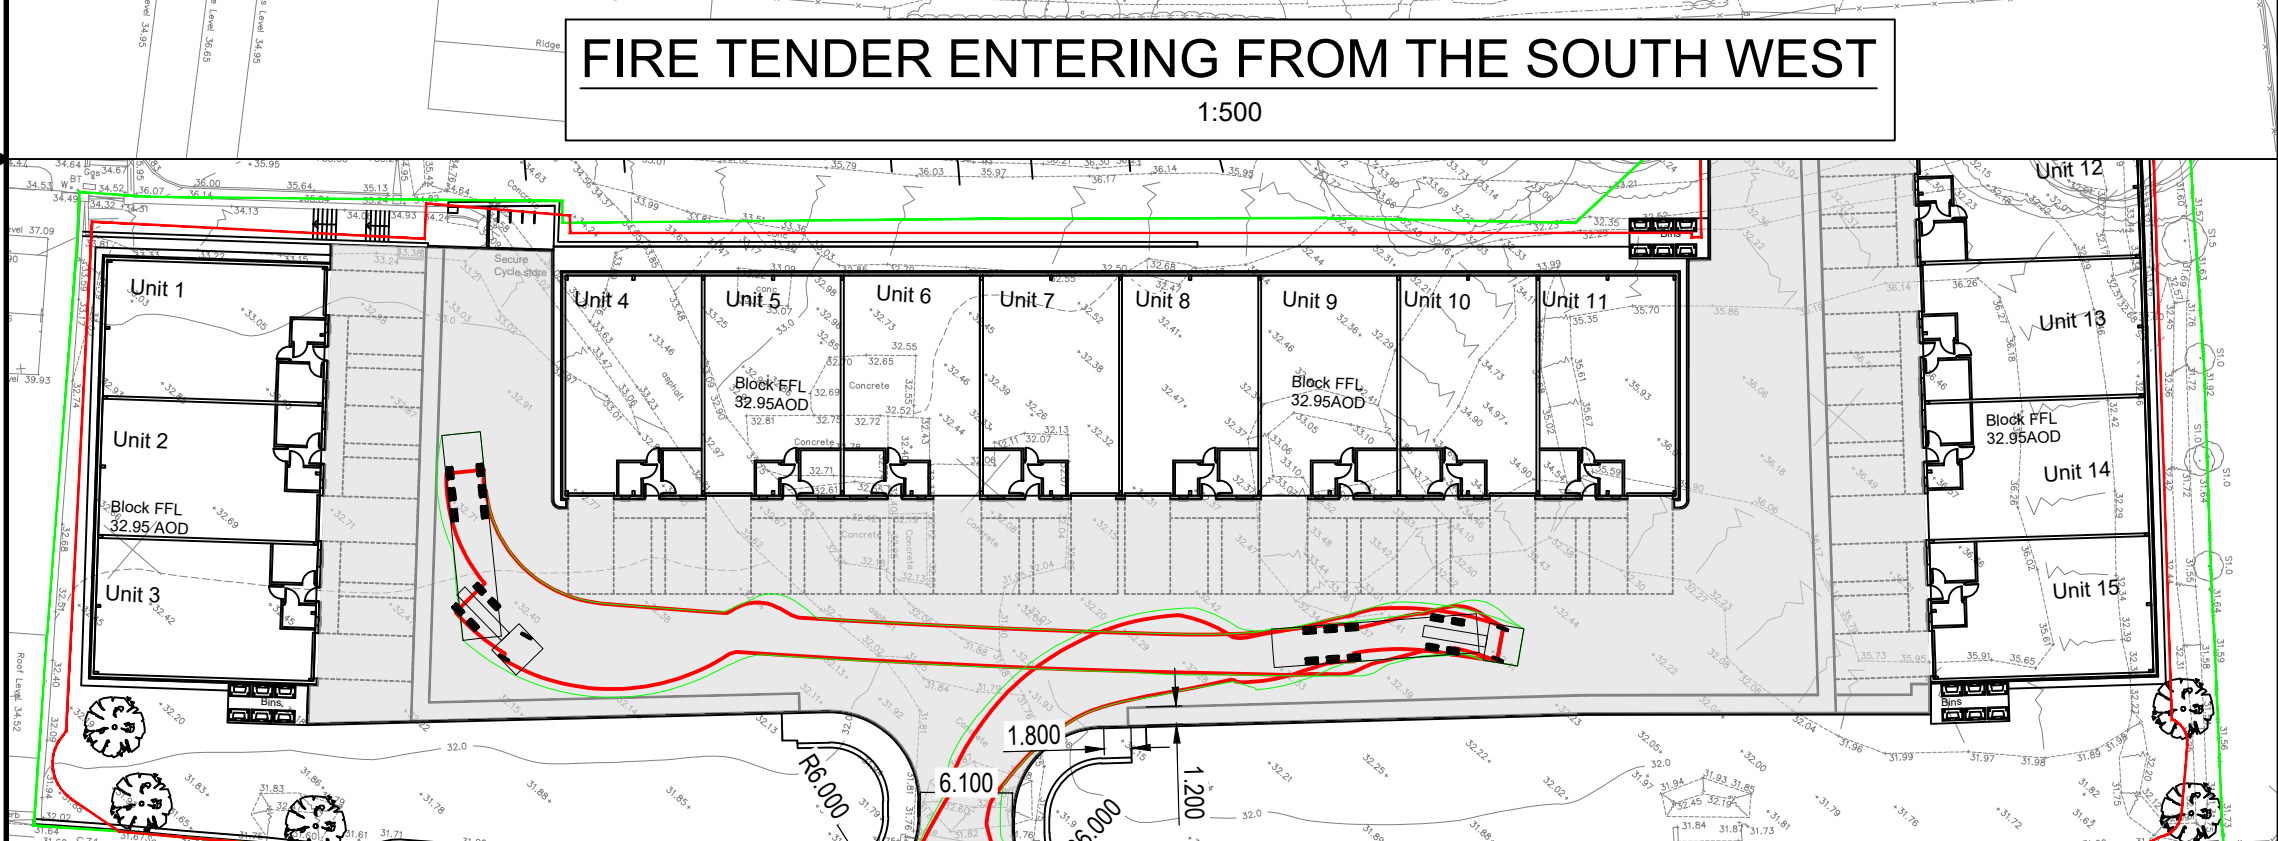


FIRE TENDER ENTERING FROM THE SOUTH WEST

Old Foundry Road

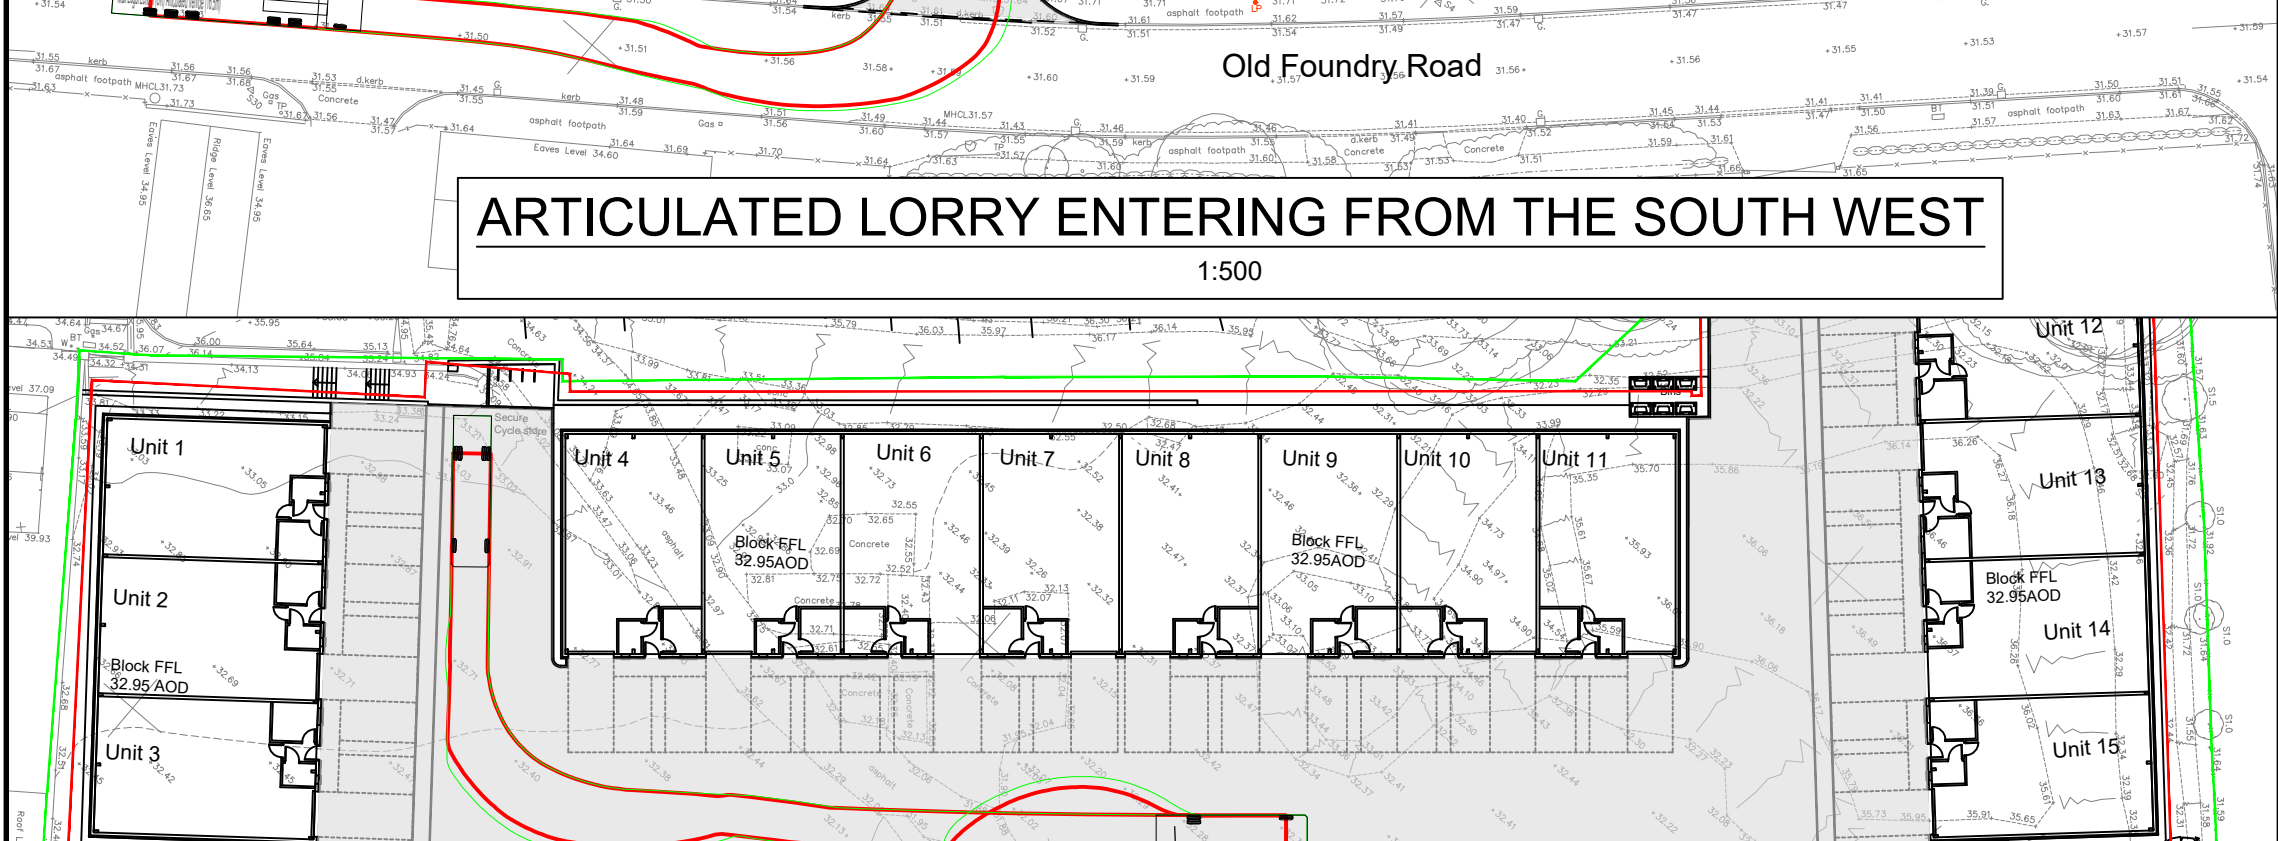

FIRE TENDER EXITING TO THE SOUTH WEST

Old Foundry Road

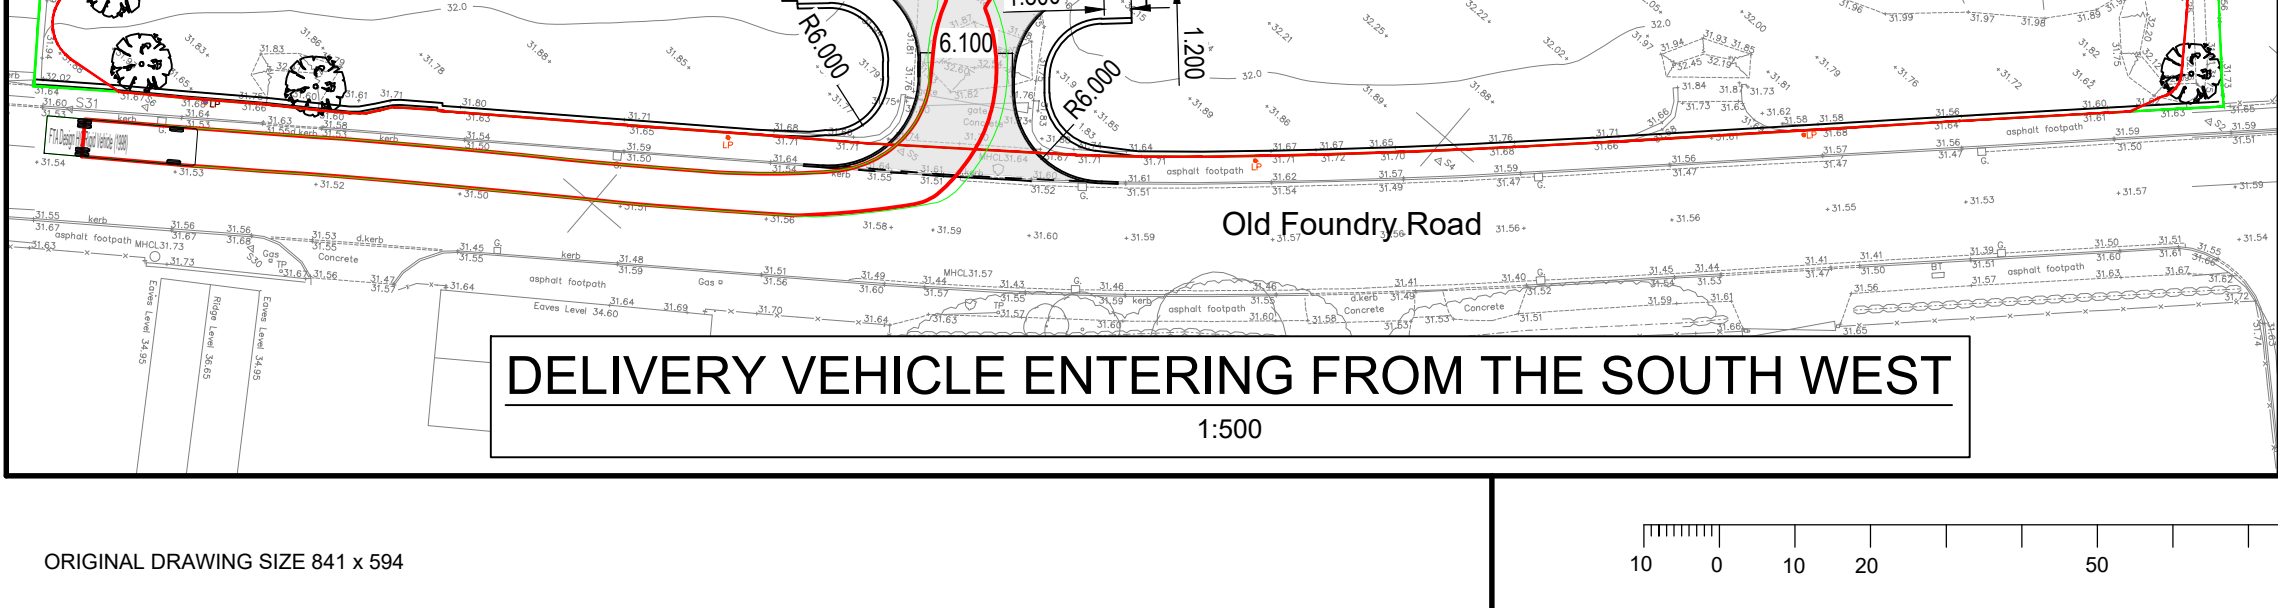

ARTICULATED LORRY ENTERING FROM THE SOUTH WEST

Old Foundry Road

ARTICULATED LORRY EXITING TO THE SOUTH WEST


Old Foundry Road

DELIVERY VEHICLE ENTERING FROM THE SOUTH WEST

Old Foundry Road

DELIVERY VEHICLE EXITING TO THE SOUTH WEST


Old Foundry Road

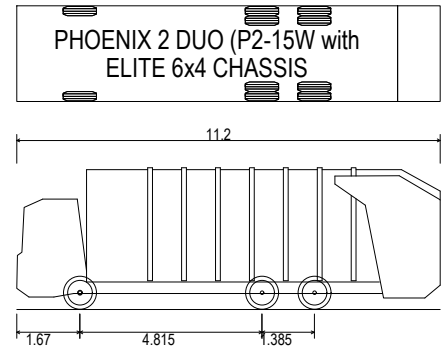

PHOENIX 2 DUO (P2-15W WITH ELITE 6X4 CHASSIS)

OVERALL LENGTH 11.200m
OVERALL WIDTH 2.530m
OVERALL BODY HEIGHT 3.751m
MIN BODY GROUND CLEARANCE 0.304m
TRACK WIDTH 2.500m
LOCK TO LOCK TIME 4.00s
KERB TO KERB TURNING RADIUS 9.500m


VEHICLE DETAILS

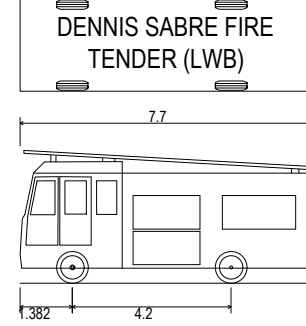

DENNIS SABRE FIRE TENDER (LWB)

OVERALL LENGTH 7.700m
OVERALL WIDTH 2.430m
OVERALL BODY HEIGHT 3.512m
MIN BODY GROUND CLEARANCE 0.397m
TRACK WIDTH 2.380m
LOCK TO LOCK TIME 5.00s
KERB TO KERB TURNING RADIUS 7.400m


VEHICLE DETAILS

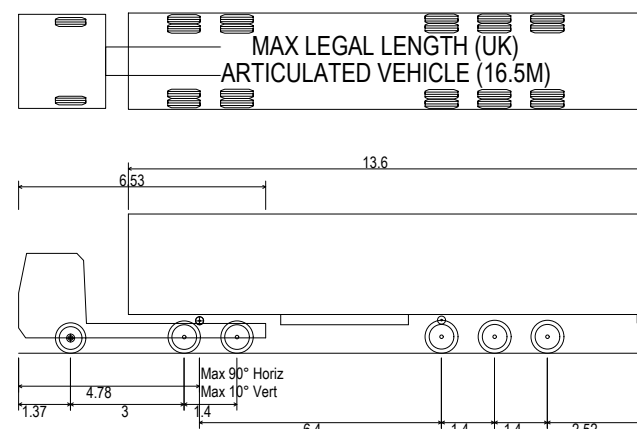

MAX LEGAL LENGTH (UK) ARTICULATED VEHICLE (16.5M)

OVERALL LENGTH 16.500m
OVERALL WIDTH 2.550m
OVERALL BODY HEIGHT 3.681m
MIN BODY GROUND CLEARANCE 0.411m
TRACK WIDTH 2.500m
LOCK TO LOCK TIME 9.30s
KERB TO KERB TURNING RADIUS 6.530m

VEHICLE DETAILS

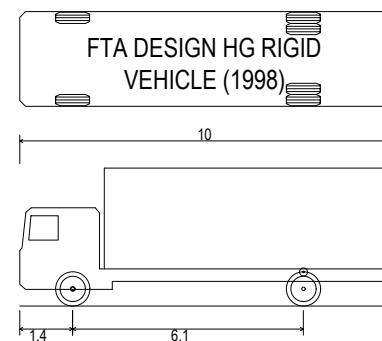

FTA DESIGN HG RIGID VEHICLE (1998)

OVERALL LENGTH 10.000m
OVERALL WIDTH 2.500m
OVERALL BODY HEIGHT 3.645m
MIN BODY GROUND CLEARANCE 0.440m
TRACK WIDTH 2.470m
LOCK TO LOCK TIME 3.00s
KERB TO KERB TURNING RADIUS 11.000m

VEHICLE DETAILS

NOTES:

- ALL DIMENSIONS ARE IN MILLIMETRES UNLESS NOTED OTHERWISE.
- ALL LEVELS ARE SHOWN IN METRES UNLESS NOTED OTHERWISE.
- DO NOT SCALE FROM THE DRAWING. USE FIGURED DIMENSIONS ONLY.
- ANY DISCREPANCIES TO BE REPORTED IMMEDIATELY TO THE ENGINEER.
- THIS DRAWING TO BE READ IN CONJUNCTION WITH ALL RELEVANT ARCHITECTS, ENGINEERS, SUBCONTRACTORS AND SPECIALISTS DRAWINGS AND SPECIFICATIONS.
- EXISTING SERVICES HAVE NOT BEEN SHOWN BUT ARE PRESENT - THE CONTRACTOR IS TO LIAISE WITH ALL STATUTORY AUTHORITIES PRIOR TO THE COMMENCEMENT OF ANY WORKS.

KEY

- WHEEL LINE
- BODY LINE
- PEDESTRIAN ROUTE

PRELIMINARY

04	AA	NC	NC	14.03.23	UPDATED TO SUIT LATEST PROPOSED LAYOUT
03	AA	NC	NC	14.03.23	UPDATED TO SUIT LATEST PROPOSED LAYOUT
02	AA	NC	NC	14.03.23	UPDATED TO SUIT LATEST PROPOSED LAYOUT
01	CC	SH	SH	14.07.22	ISSUED FOR APPROVAL.
rev.	drawn	chd.	approved	date	description

Client
BLUE FIELD LAND LTD

Project
OLD FOUNDRY ROAD
PONTARDAWE,
SWANSEA, SA8 4HR

Title
VEHICLE TRACKING
SHEET 1



date	drawn	checked	approved
14.07.22	CC	NC	SH
		14.07.22	14.07.22
scale @ A1		project no.	
1:500		14834	

status	drw. no.	rev.
P	14834_900	04