




42
Victoria Gardens

38
Victoria Gardens

2 3D View

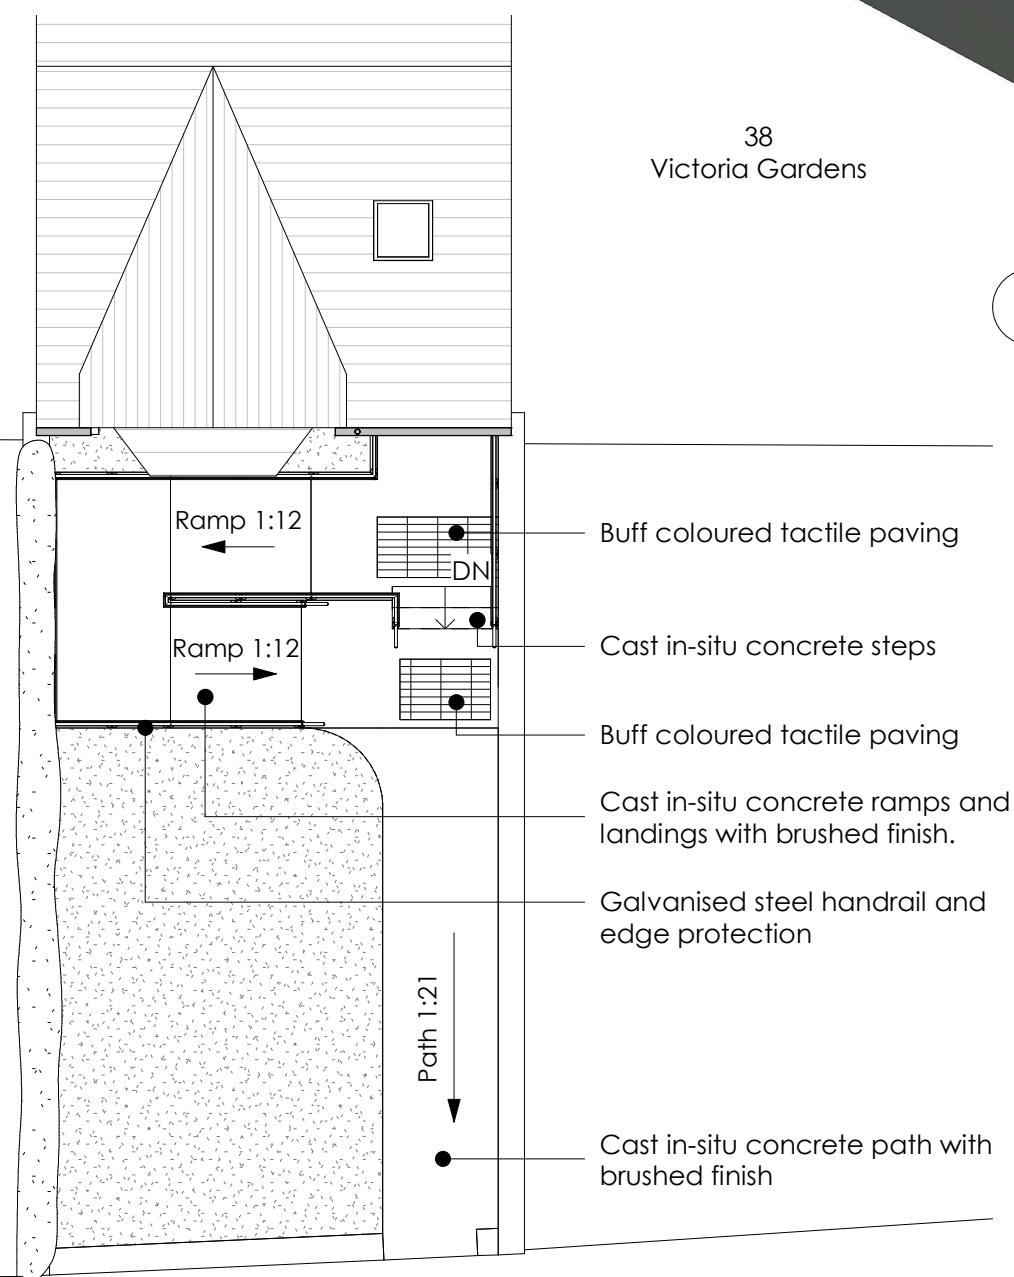

1 Proposed Access Ramp Plan
1 : 100

Rev	Description	Date	By
Responsibility is not accepted for errors made by others in scaling from this drawing. All construction information should be taken from figured dimensions only. This drawing is the property and copyright of G Squared Surveying Ltd			
 G Squared Surveying Ltd Corporation Building Depot Road Gadlys Aberdare CF44 8DL Tel: 01685 886779 Email: info@gsquaredsurveying.co.uk			
Project: 40 Victoria Gardens			
Title: Revised Access Ramp to Front			
Drawing Status: Planning			
Drawing No: PL(02)02			
Date: 23/03/2023	GSS Job No: 19191	Scale: 1:100 @ A3	
Drawn: RJ	Checked: GG	Rev: -	