
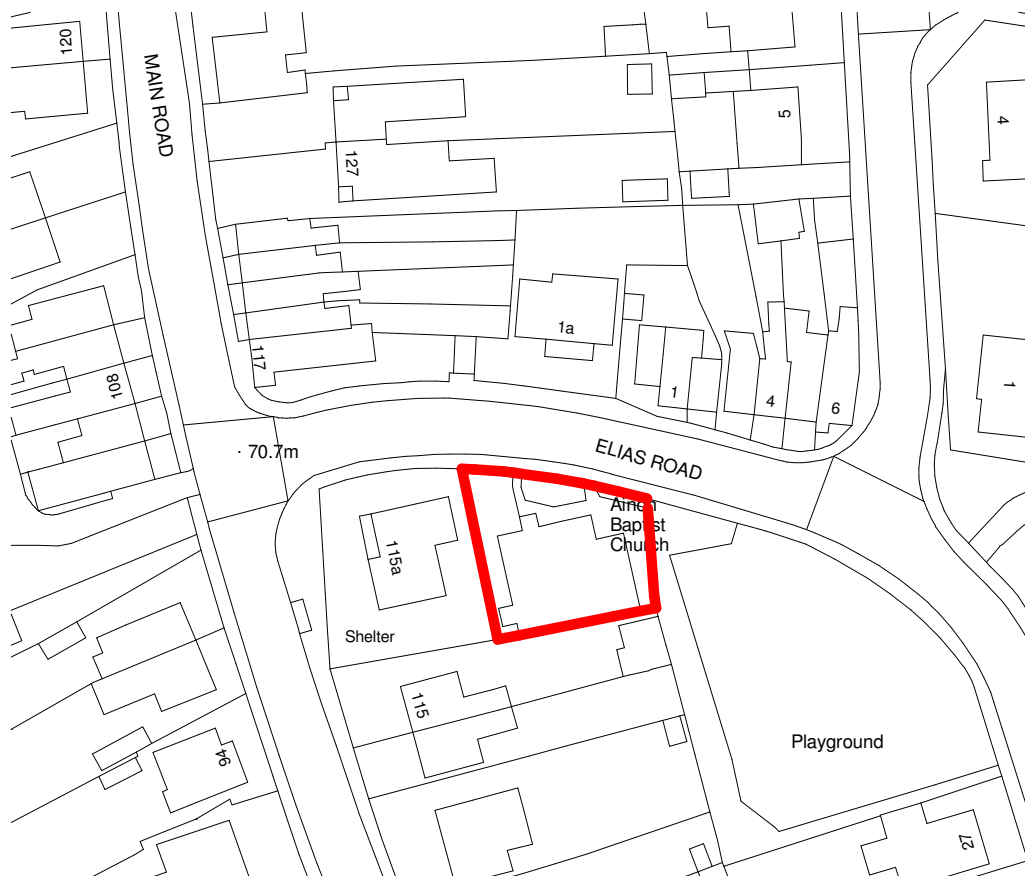


Site Location Plan

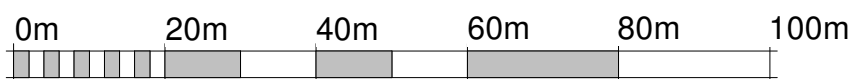

VISUAL SCALE 1:1000 @ A4

Drawing Title:

SITE LOCATION PLAN

Drawing No:

0001

Scale: @A4

1 :
1000

Date:

OCT 2022



REGENERATION DESIGN & MANAGEMENT LTD
renovating our future

www.r-dm.co.uk

Tel: 07749 839008