



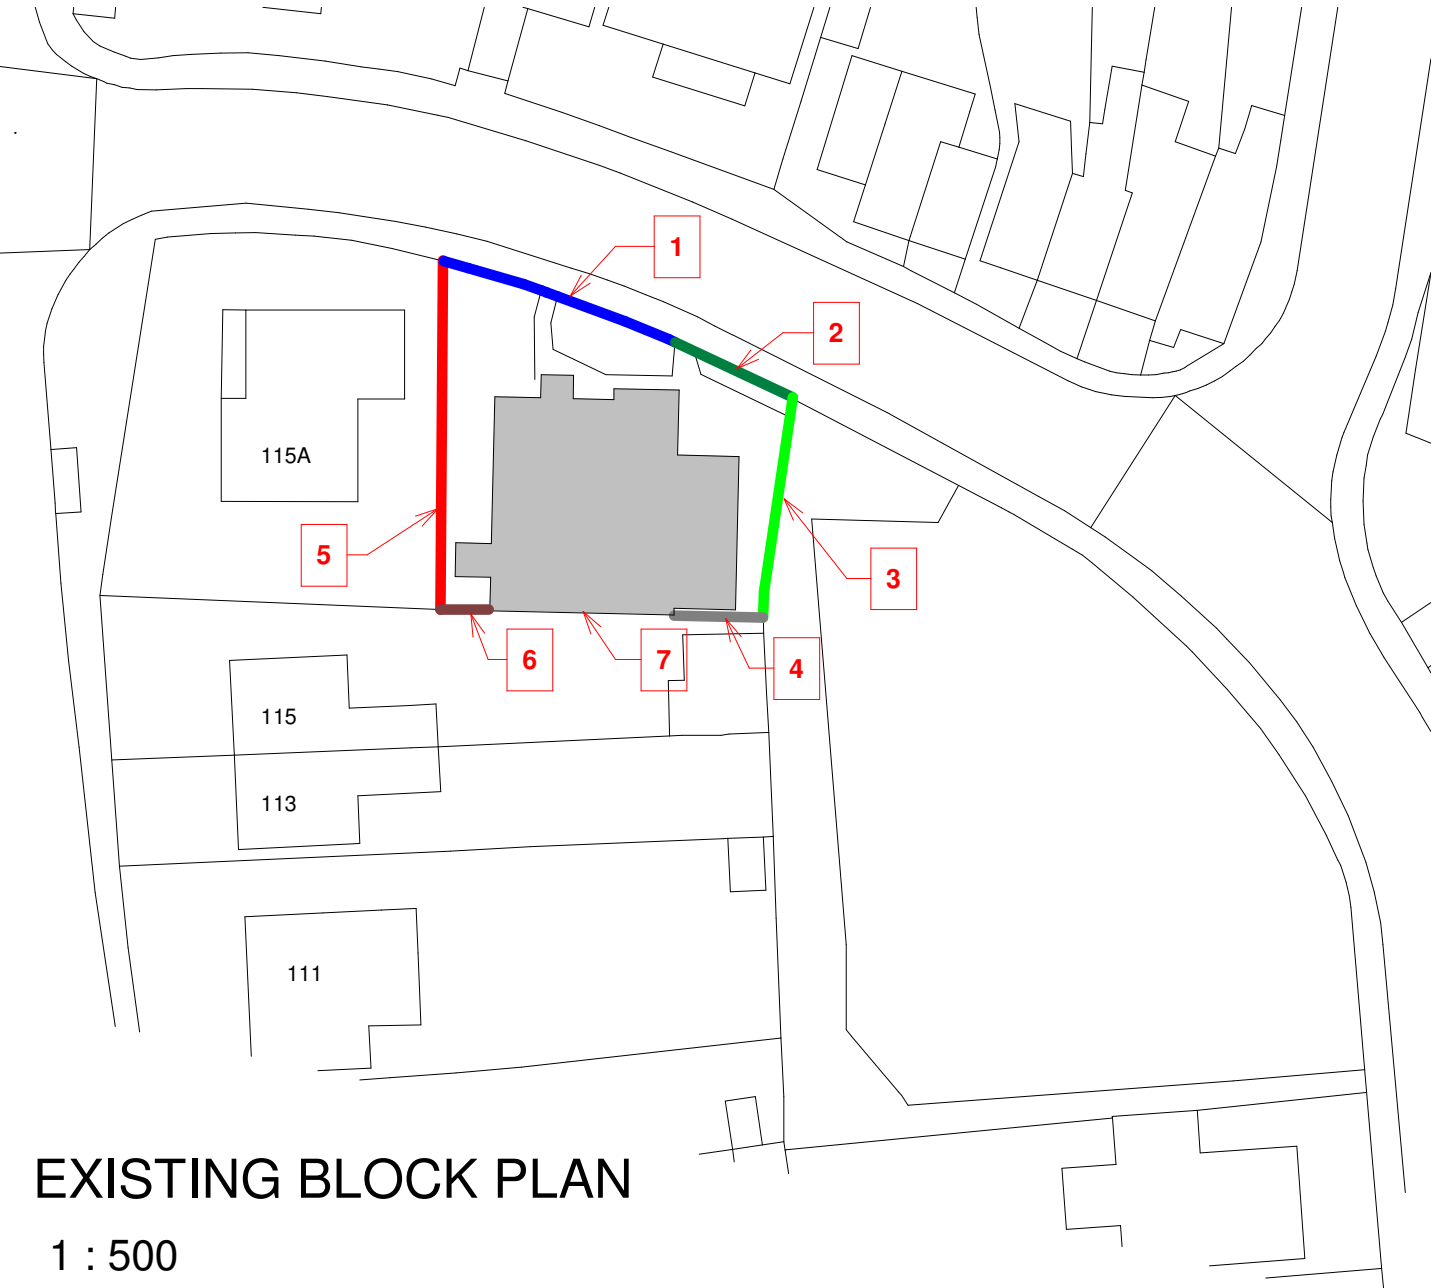

EXISTING / PROPOSED BOUNDARY MATERIALS


- BOUNDARY TYPE 1:
Low level masonry approx 700mm high
- BOUNDARY TYPE 2:
Decorative hedge row approx 1.5m high
- BOUNDARY TYPE 3:
Vertical painted metal railings approx 1.8m high
- BOUNDARY TYPE 4:
Masonry wall to approx 1.7m with timber boarding above approx 600mm giving an overall approx height of 2.3m (wall to be extended to suit new proposed extension)
- BOUNDARY TYPE 5:
Mid height masonry wall approx 900mm high
- BOUNDARY TYPE 6:
Timber featherboard fence approx 1.8m high
- BOUNDARY 7:
Existing masonry building wall
- BOUNDARIES TO REMAIN GENERALLY UNCHANGED WITH EXCEPTION TO THE REAR BOUNDARY FENCELINE BEING EXTENDED TO ACCOMMODATE CUT BACK EXTENSION
- LANDSCAPING MATERIALS TO REMAIN UNCHANGED

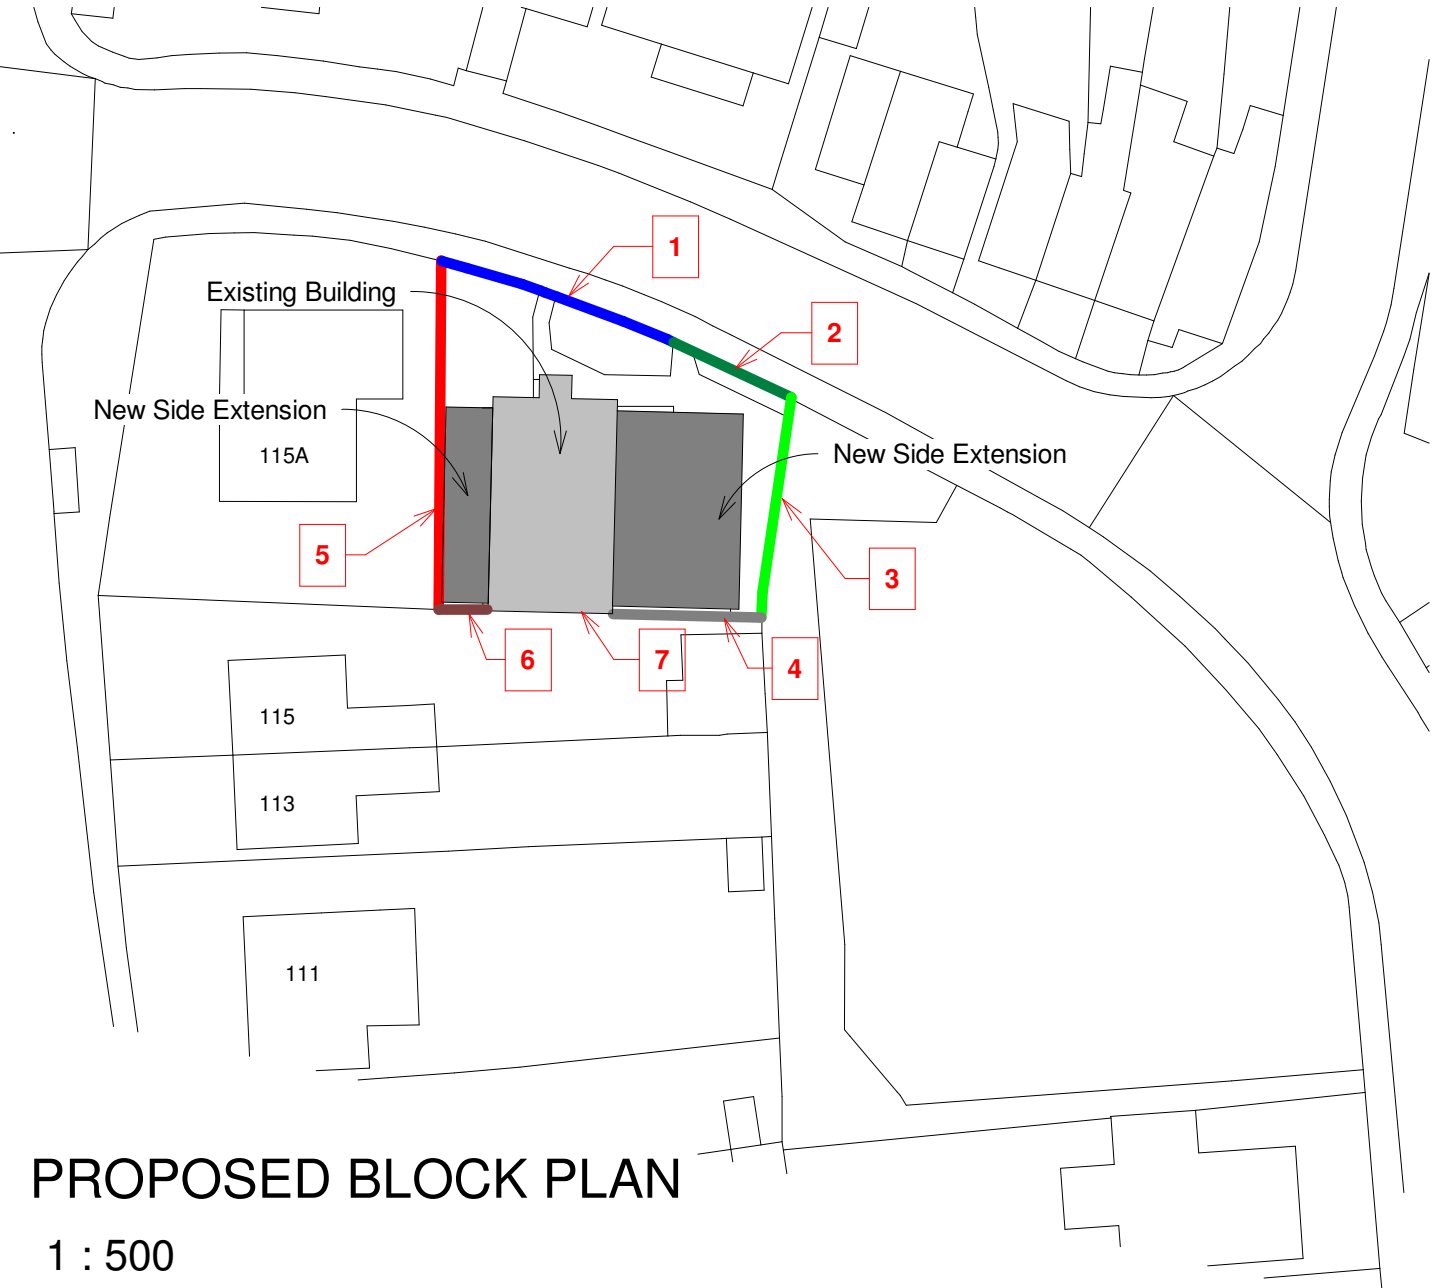

BOUNDARY WALL TYPE 1:



BOUNDARY WALL TYPE 5:

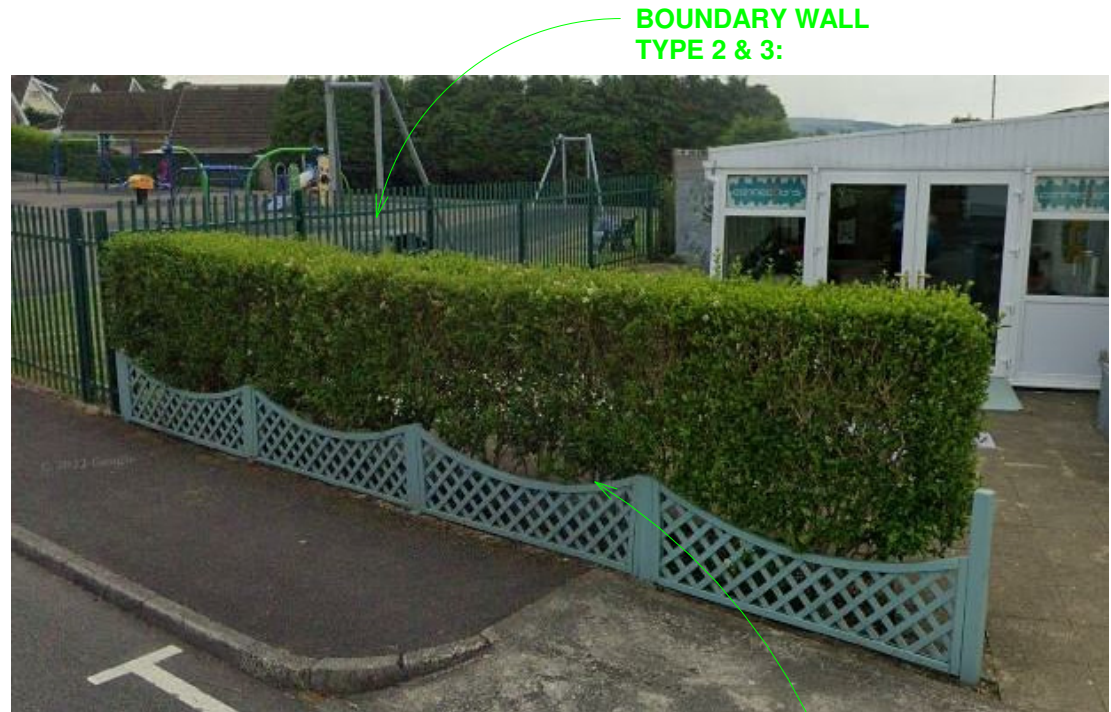


BOUNDARY WALL TYPE 2 & 3:



BOUNDARY WALL TYPE 4:



VISUAL SCALE 1:500 @ A2

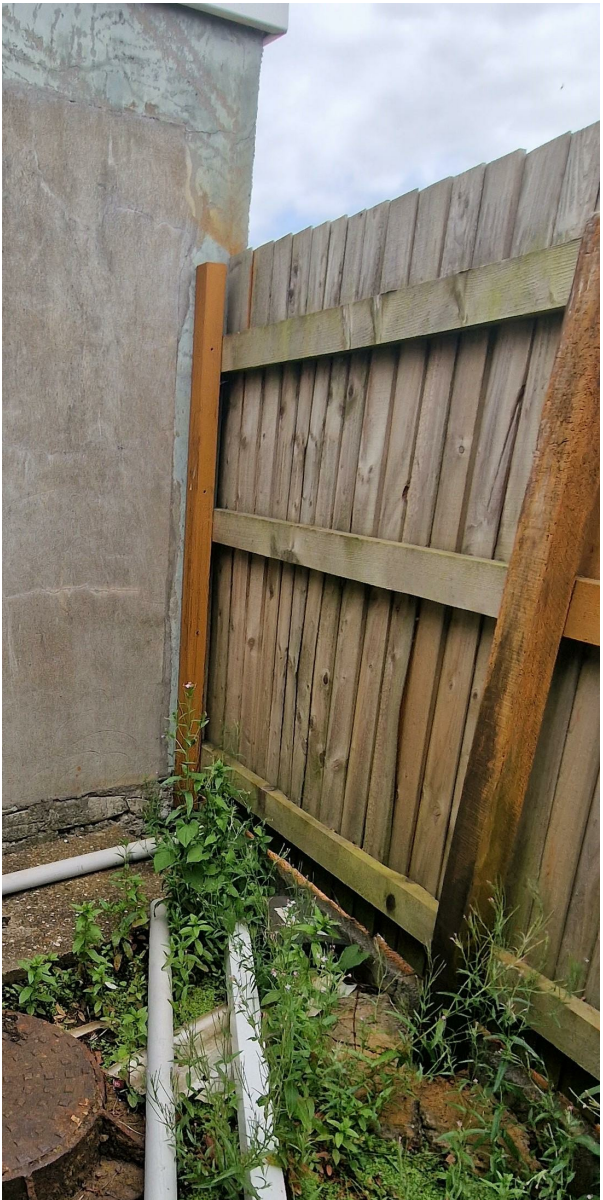

BOUNDARY WALL TYPE 6:

Rev	Date	Description
-----	------	-------------

Revisions:



Client:

Mark Thomas

Project Name:

Ainon Baptist Church

Drawing Title:

EXISTING & PROPOSED BLOCK PLANS

Status:

PLANNING

Scale: @A2

As indicated

Project No:

RDM0039

Drawing No:

0005

Revision:

Date:

03/31/23