


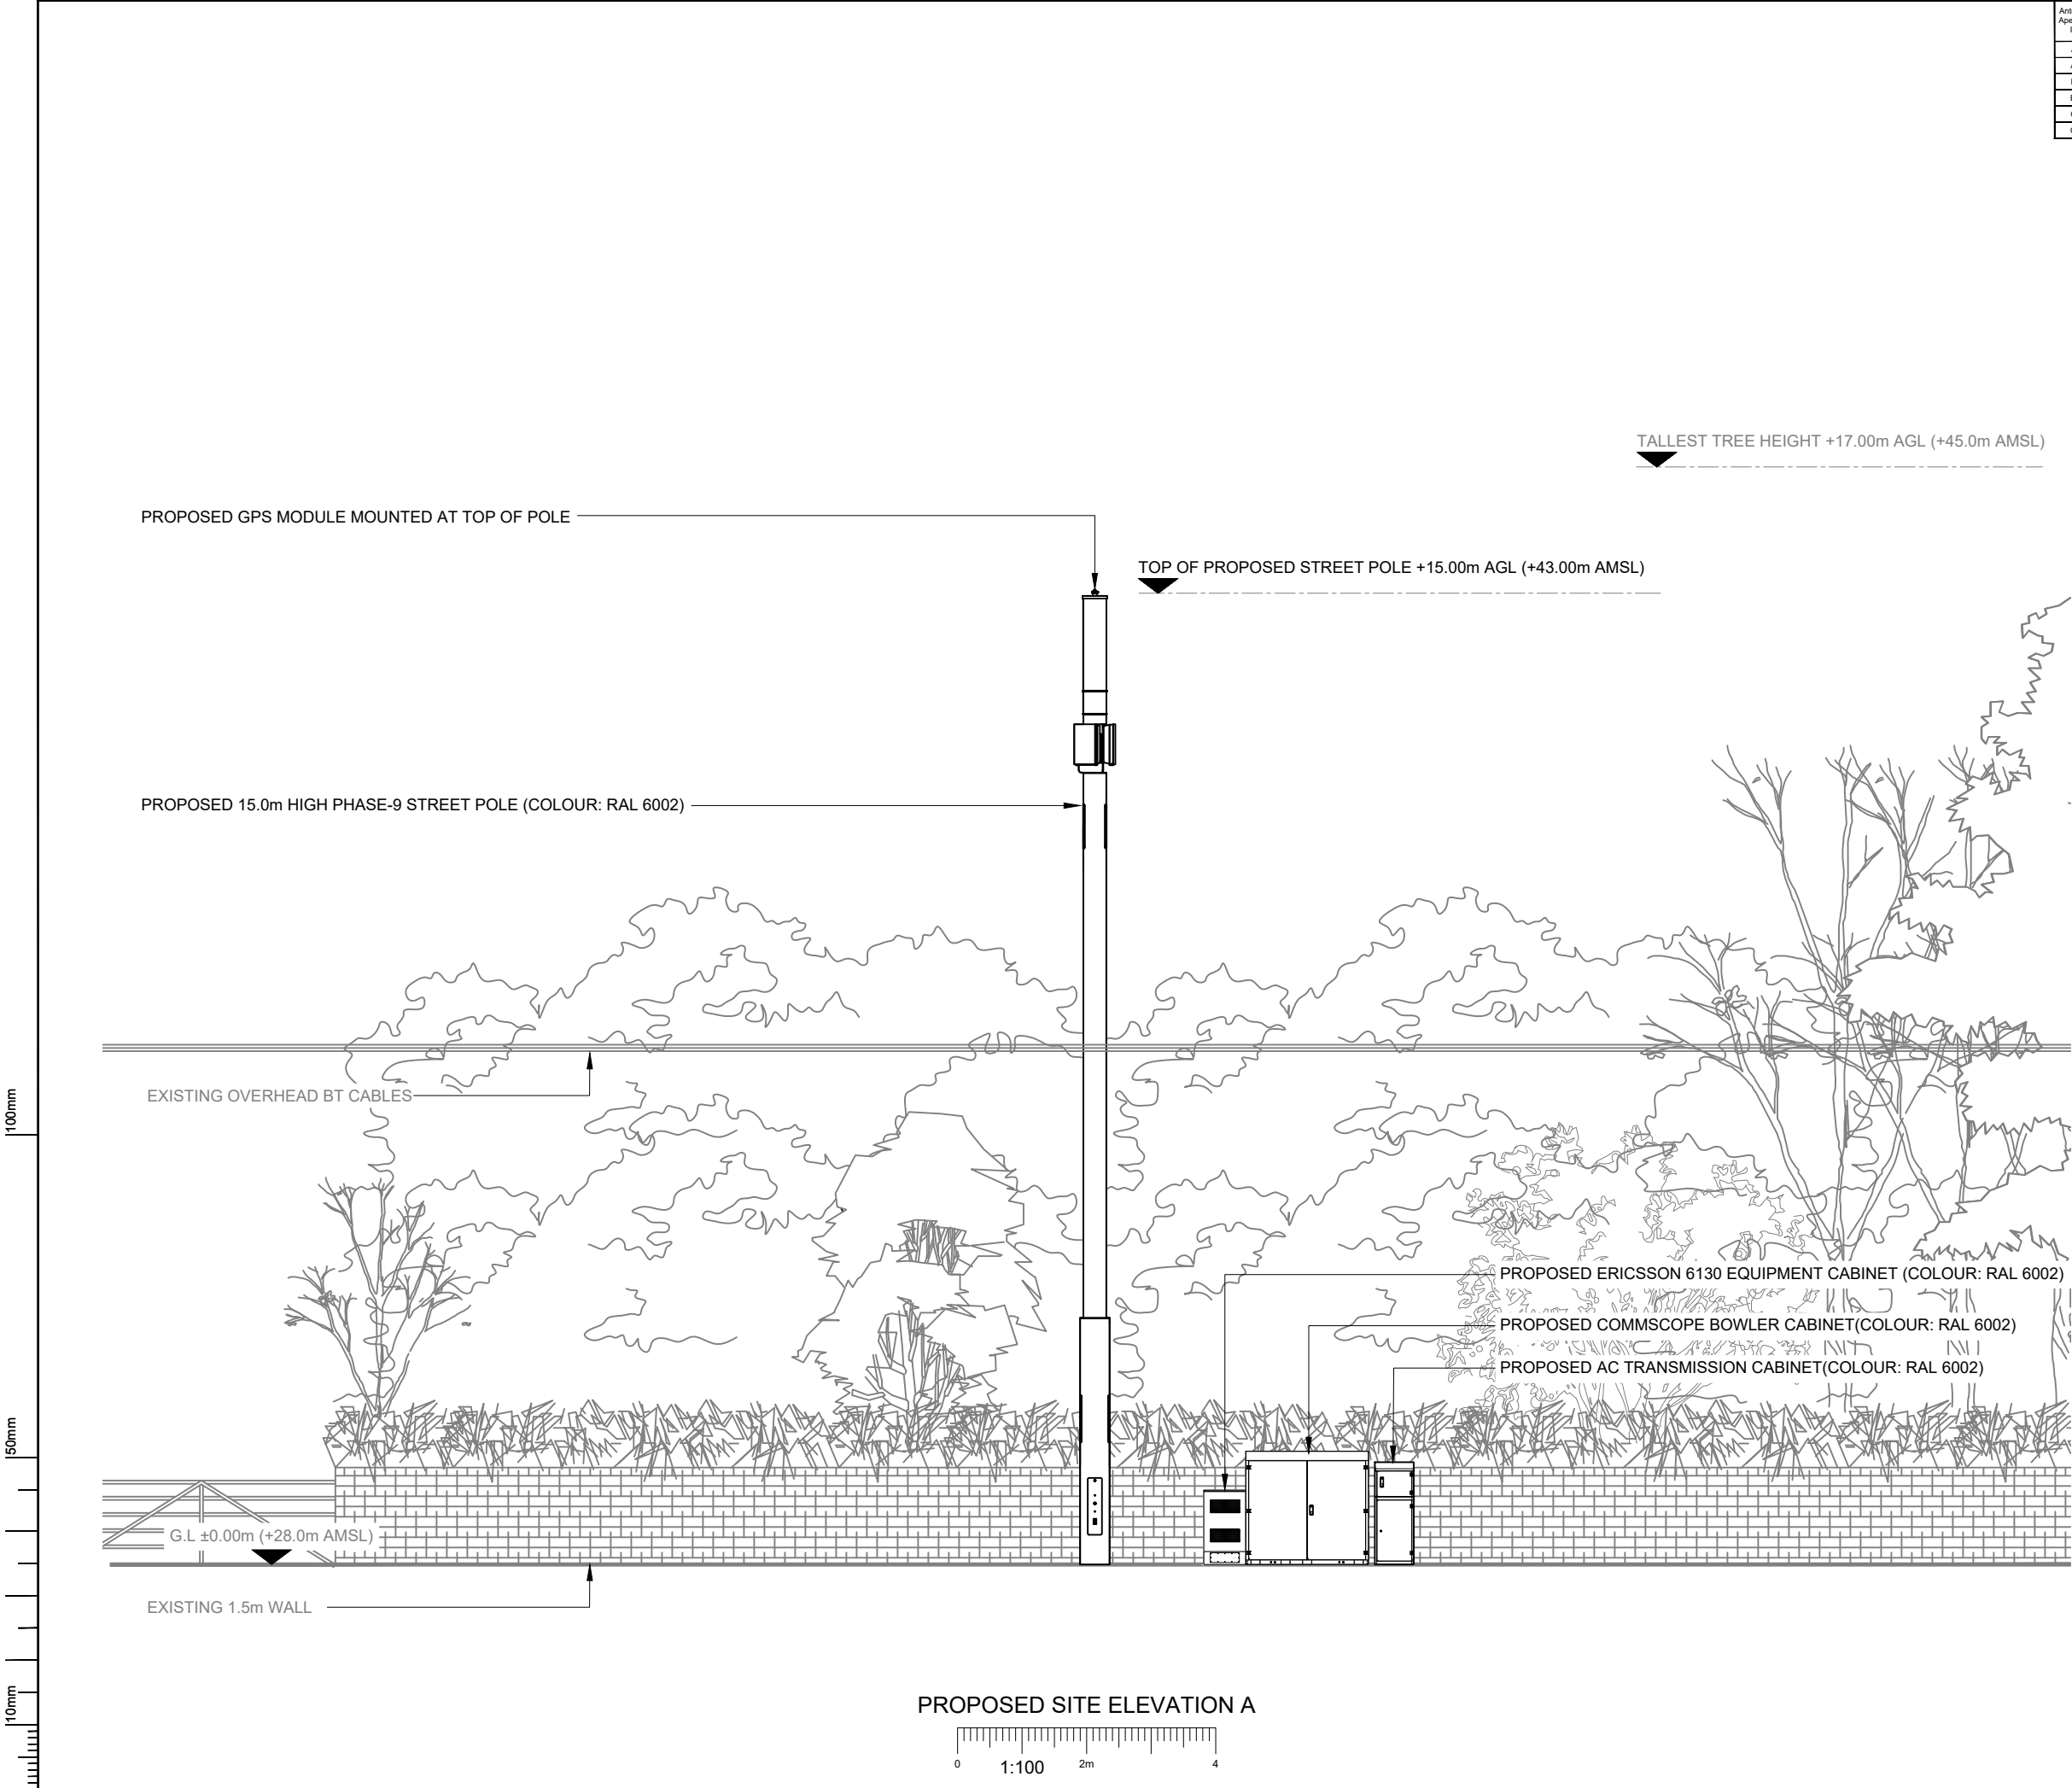

Antenna Aperture ID	Proposed 4G/5G Bearing
A1	-
A2	-
B1	90°
B2	90°
C1	210°
C2	210°

- NOTES:
- ALL DIMENSIONS IN MM UNLESS OTHERWISE NOTED.

B	Amended to 15m Phase-9	AK	GBC	15.03.23
A	Issued for Planning	TCL	TCL	08.11.22
REV	MODIFICATION	BY	CH	DATE

CK Hutchison Networks (UK) Limited
Green Park,
450 Longwater Avenue,
Reading,
RG30 3UR

Design Consultant & Principal Contractor:

GBC
Great British Communications
Lapwing House, Block 3 Forward Point,
Ton House Lane, Widnes, Cheshire, WAB 0SL
t. 44 (0)151 420 4128
www.gbcservices.co.uk

Site Name: **MARGAM**

3UK Nominal ID: **NPT25389**

Address: **TEN ACRE WOOD
MARGAM, NEATH
PORT TALBOT
WALES
SA13 2SY**

Title: **265 PROPOSED SITE ELEVATION**

Project: **UNILATERAL SW**

Purpose of Issue: **PLANNING**

MBNL/TM/H3G Cell ID:
NPT092/88878/SA0751

Drawing No: NPT25389_NPT092_88878_SA0751_GA_REV_B	Issue: B
---	--------------------