


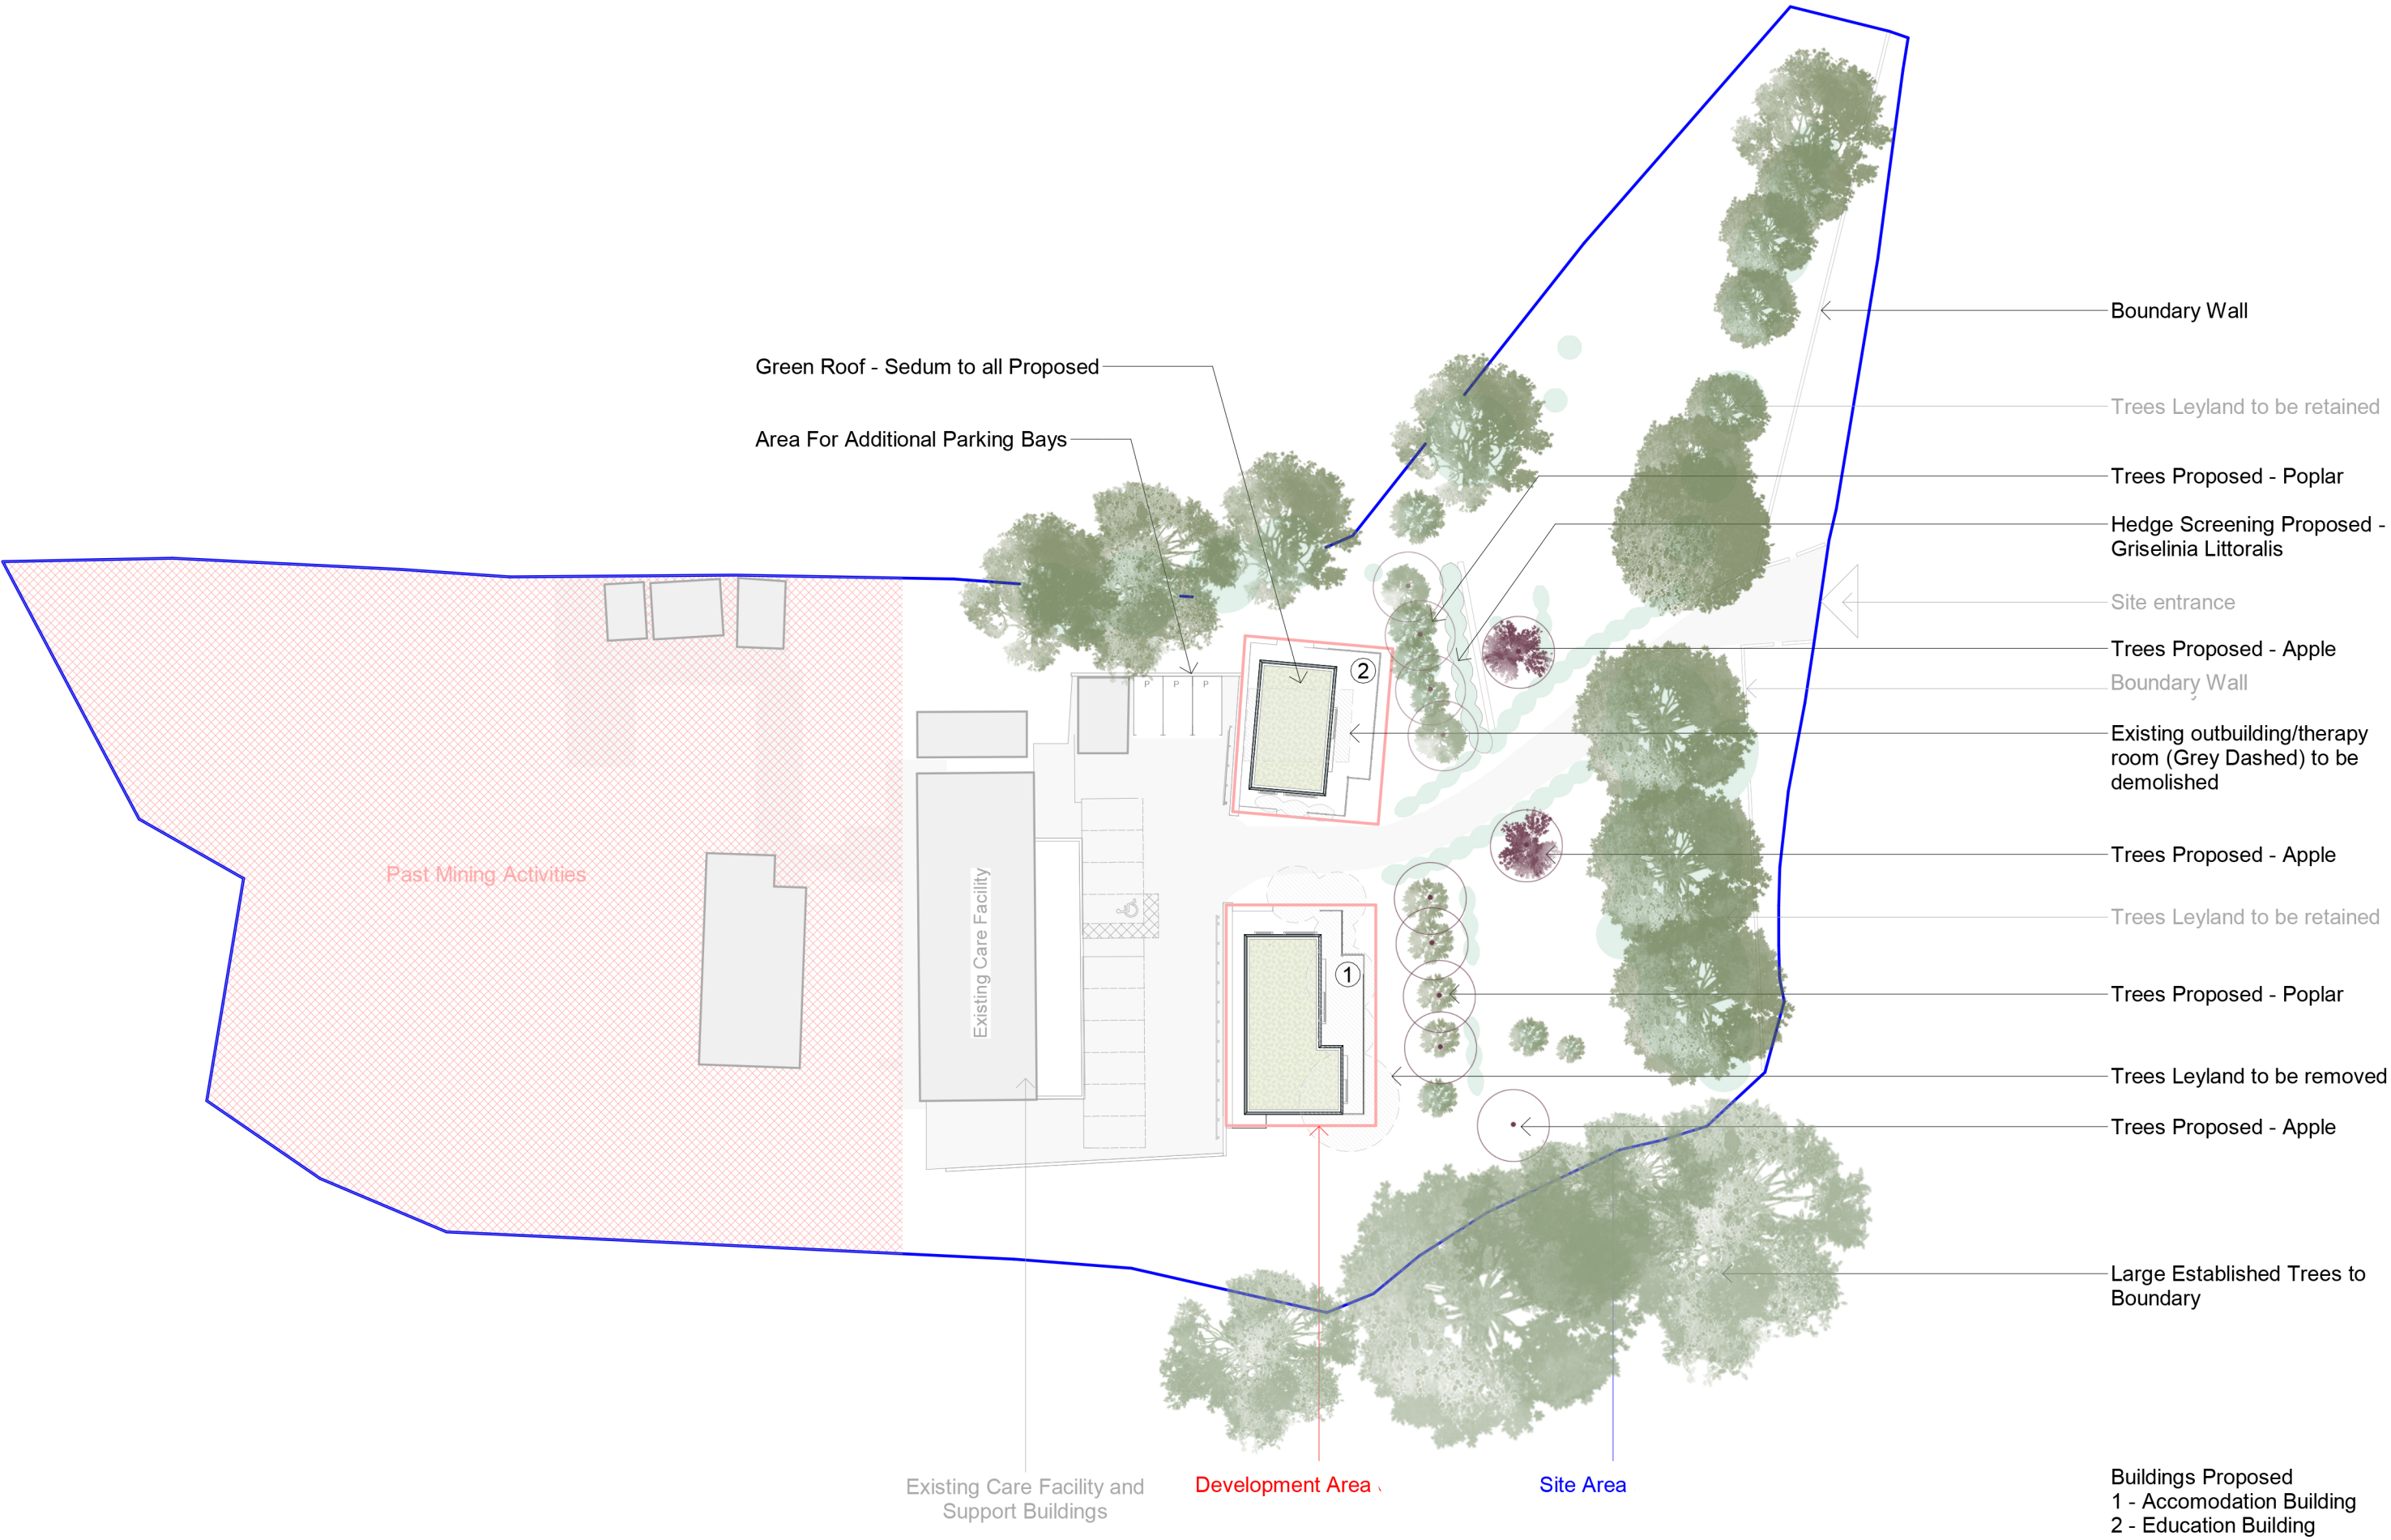

ALL RIGHTS RESERVED OURD LTD
NO REPRODUCTION UNLESS WRITTEN CONSENT GIVEN



OURD.CO.UK
INFO@OURD.CO.UK



Cardiff
Dyfed
SA31 3DQ

Rev.	AMENDMENT	DATE

BRYNMORGAN VILLA Development Plan		
SCALE 1 : 500	JOB - DRAWING No.	REVISION
DRAWN Author	2303 - A-099	A

PRINT REDUCTION BAR | A2 SHEET (DOUBLE SCALE AT A0)

10m 50m