



| NO. | NOTES                                                                                                  |
|-----|---|
| 1   | All dimensions in millimetres unless otherwise stated.                                                 |
| 2   | Do not scale off drawing. All dimensions to be checked on site by contractor.                          |
| 3   | Drawings to be used for purposes of Planning Application only.                                         |
| 4   | These are not Construction Drawings.                                                                   |
| 5   | The contractor is to set out, check and co-ordinate all dimensions on site during the course of works. |

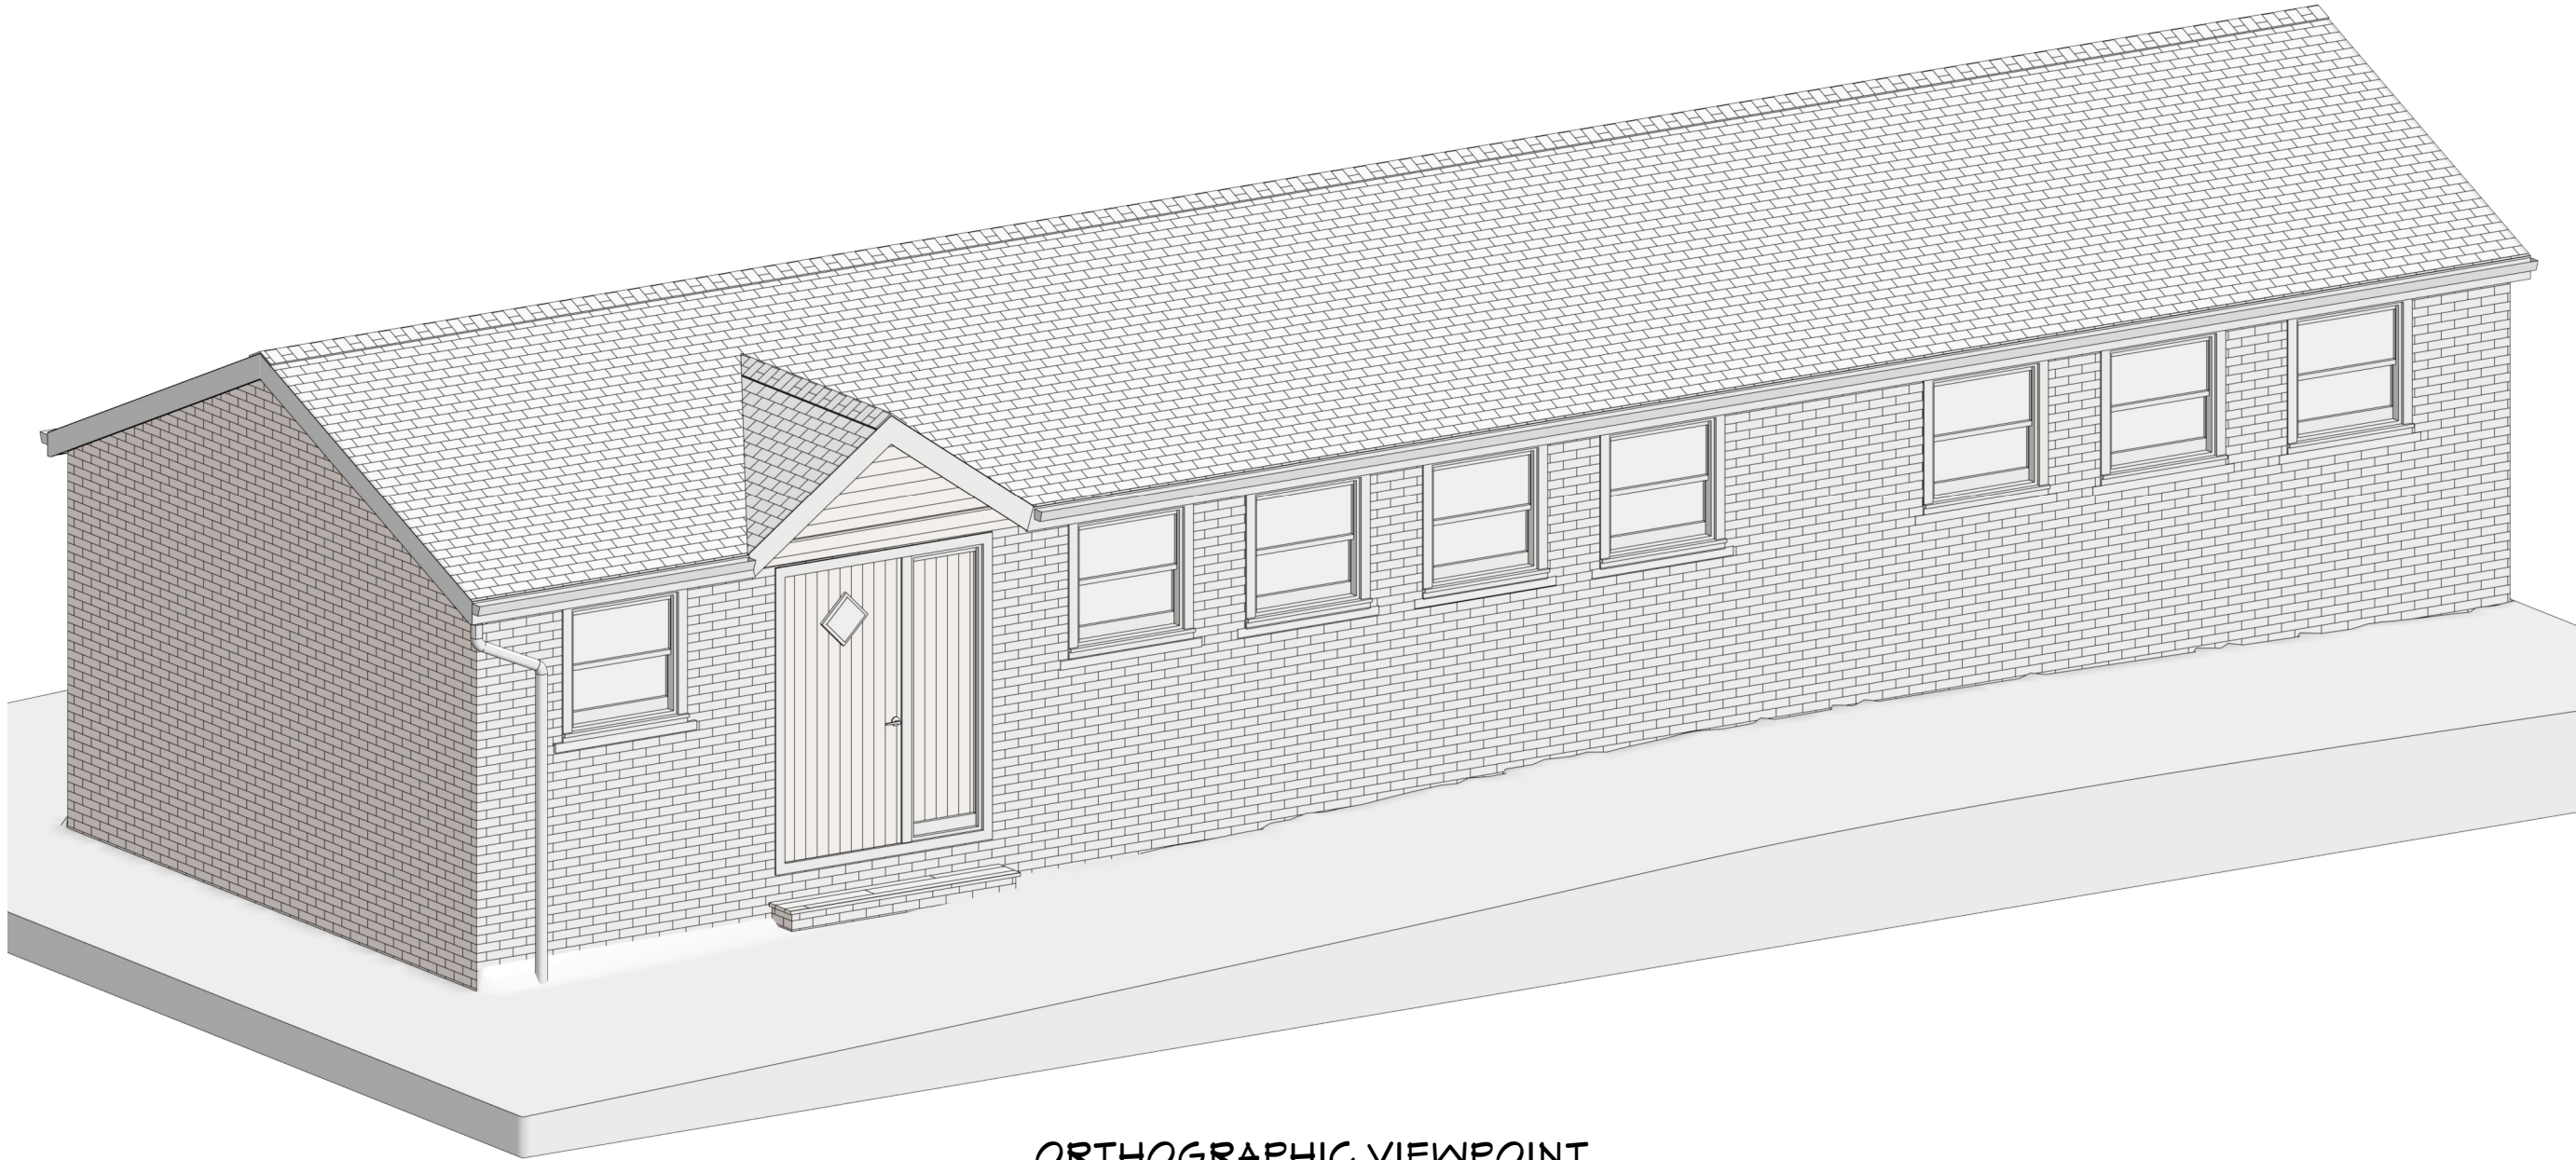

ORTHOGRAPHIC VIEWPOINT

DRAWING NUMBER 2330 - AL(OV) 01

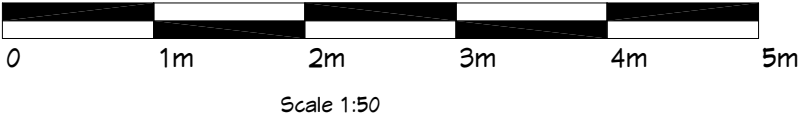

REVISIONS :

SHEET TITLE:

2330 - AL(OV) 01

PROJECT DESCRIPTION:

HOLIDAY LODGES  
GILFACH FACH FARM  
BRYNCOCH NEATH  
SA10 7YP

DATE:

APR 2023

SCALE:

1:50

SHEET:

A-3