


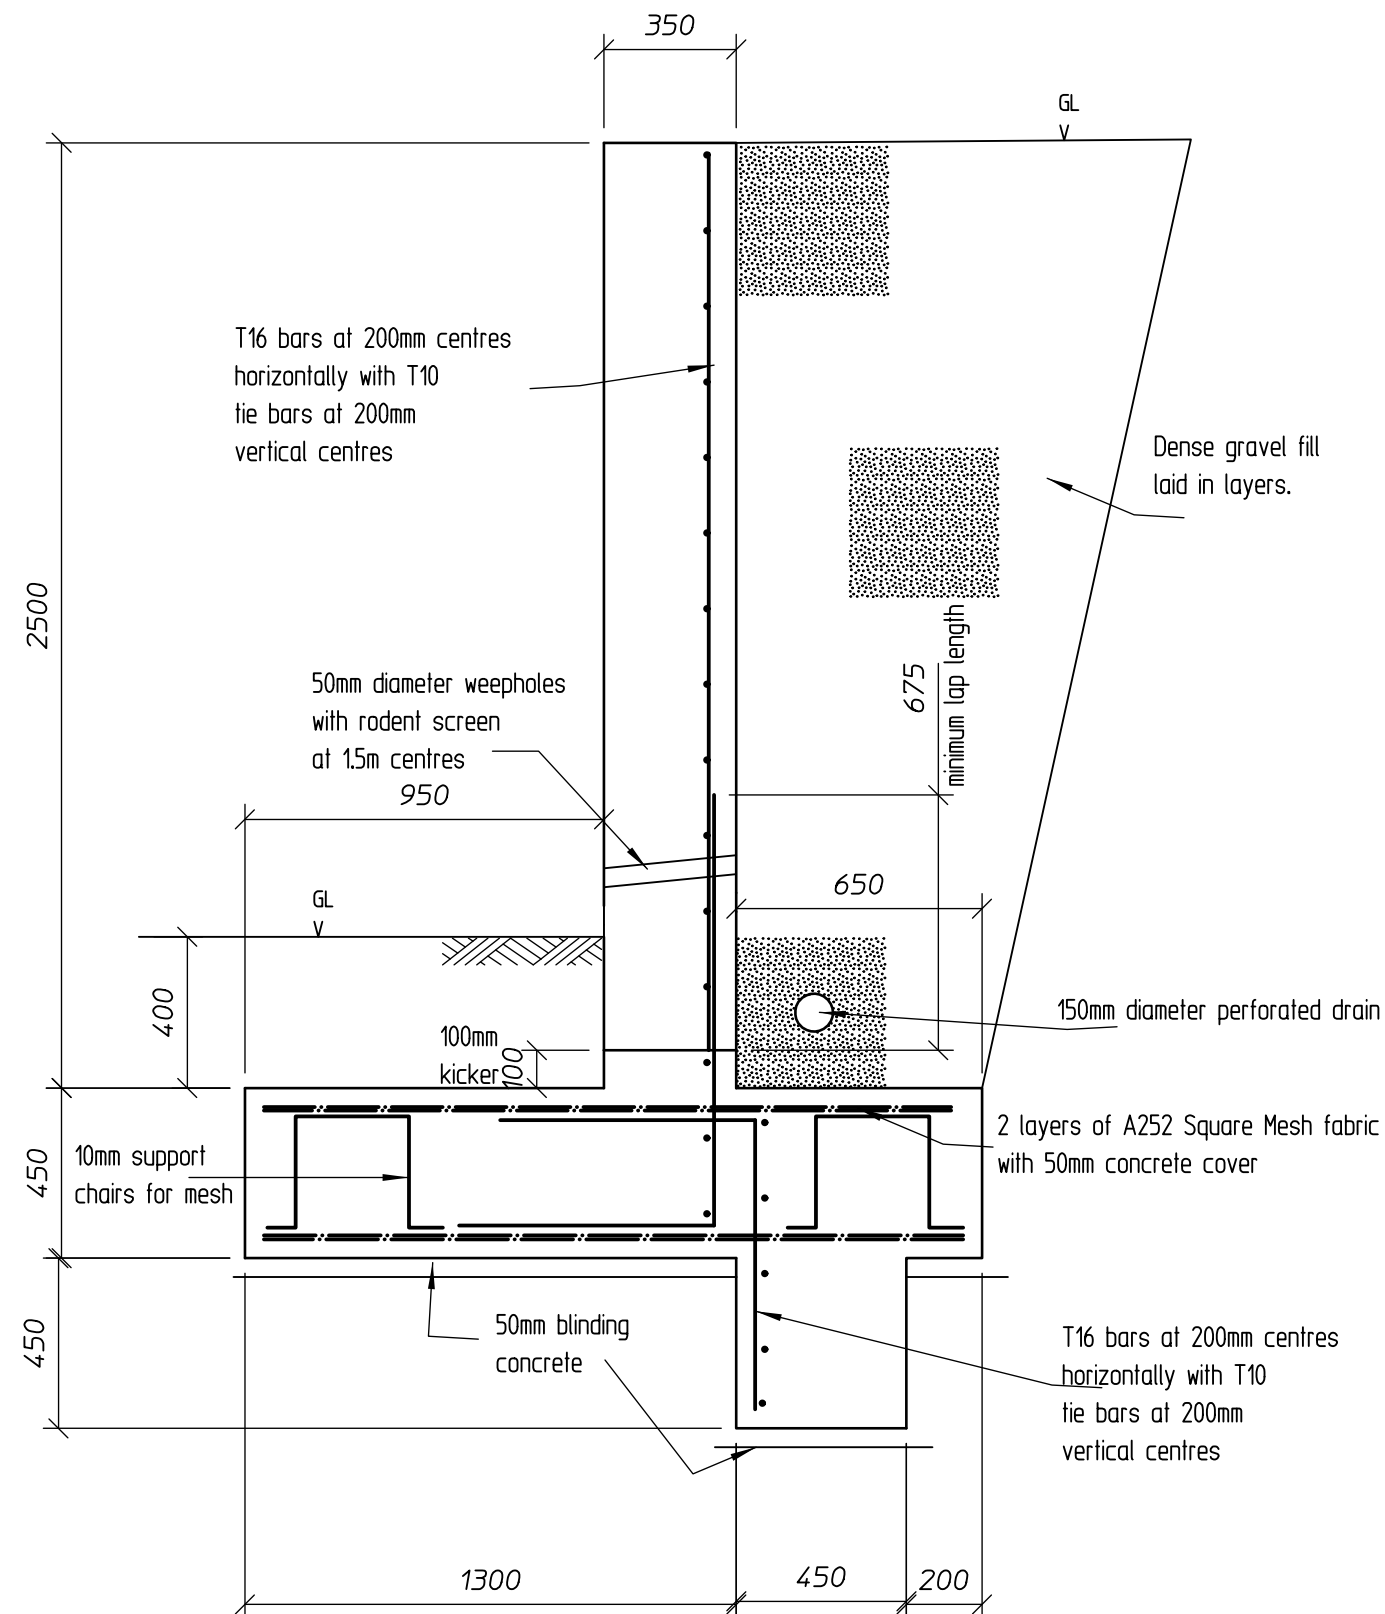

NOTES

NOTES

Expansion joints spaced at 6m intervals along length of wall and filled with expansion joint sealer and poly-sealant used on exposed face of expansion joint.

A252 mesh shall have a minimum lap length of 400mm.

All T16 bars shall have a minimum lap length of 675mm.

T10 bars shall have a minimum lap length of 420mm.

Concrete shall be RC35

Concrete at kicker to be scabbled to provide a good bonding face prior to construction of wall section.

Mesh support chairs at 1m centres.

All dimensions shall be checked on site. Any discrepancies shall be reported to the Engineer.

GRADE CONSULTING Ltd.

Tel: 01554 707045
info@gradeconsulting.co.uk
www.gradeconsulting.co.uk

Project

TREBANOS -10 GRAIG ROAD

Title

RETAINING WALL - CROSS SECTION

Job No.	GC-76	Drawn	LD	date	5/03/21
Org No.	R1	Checked	LD	Scale	1/20 at A3