


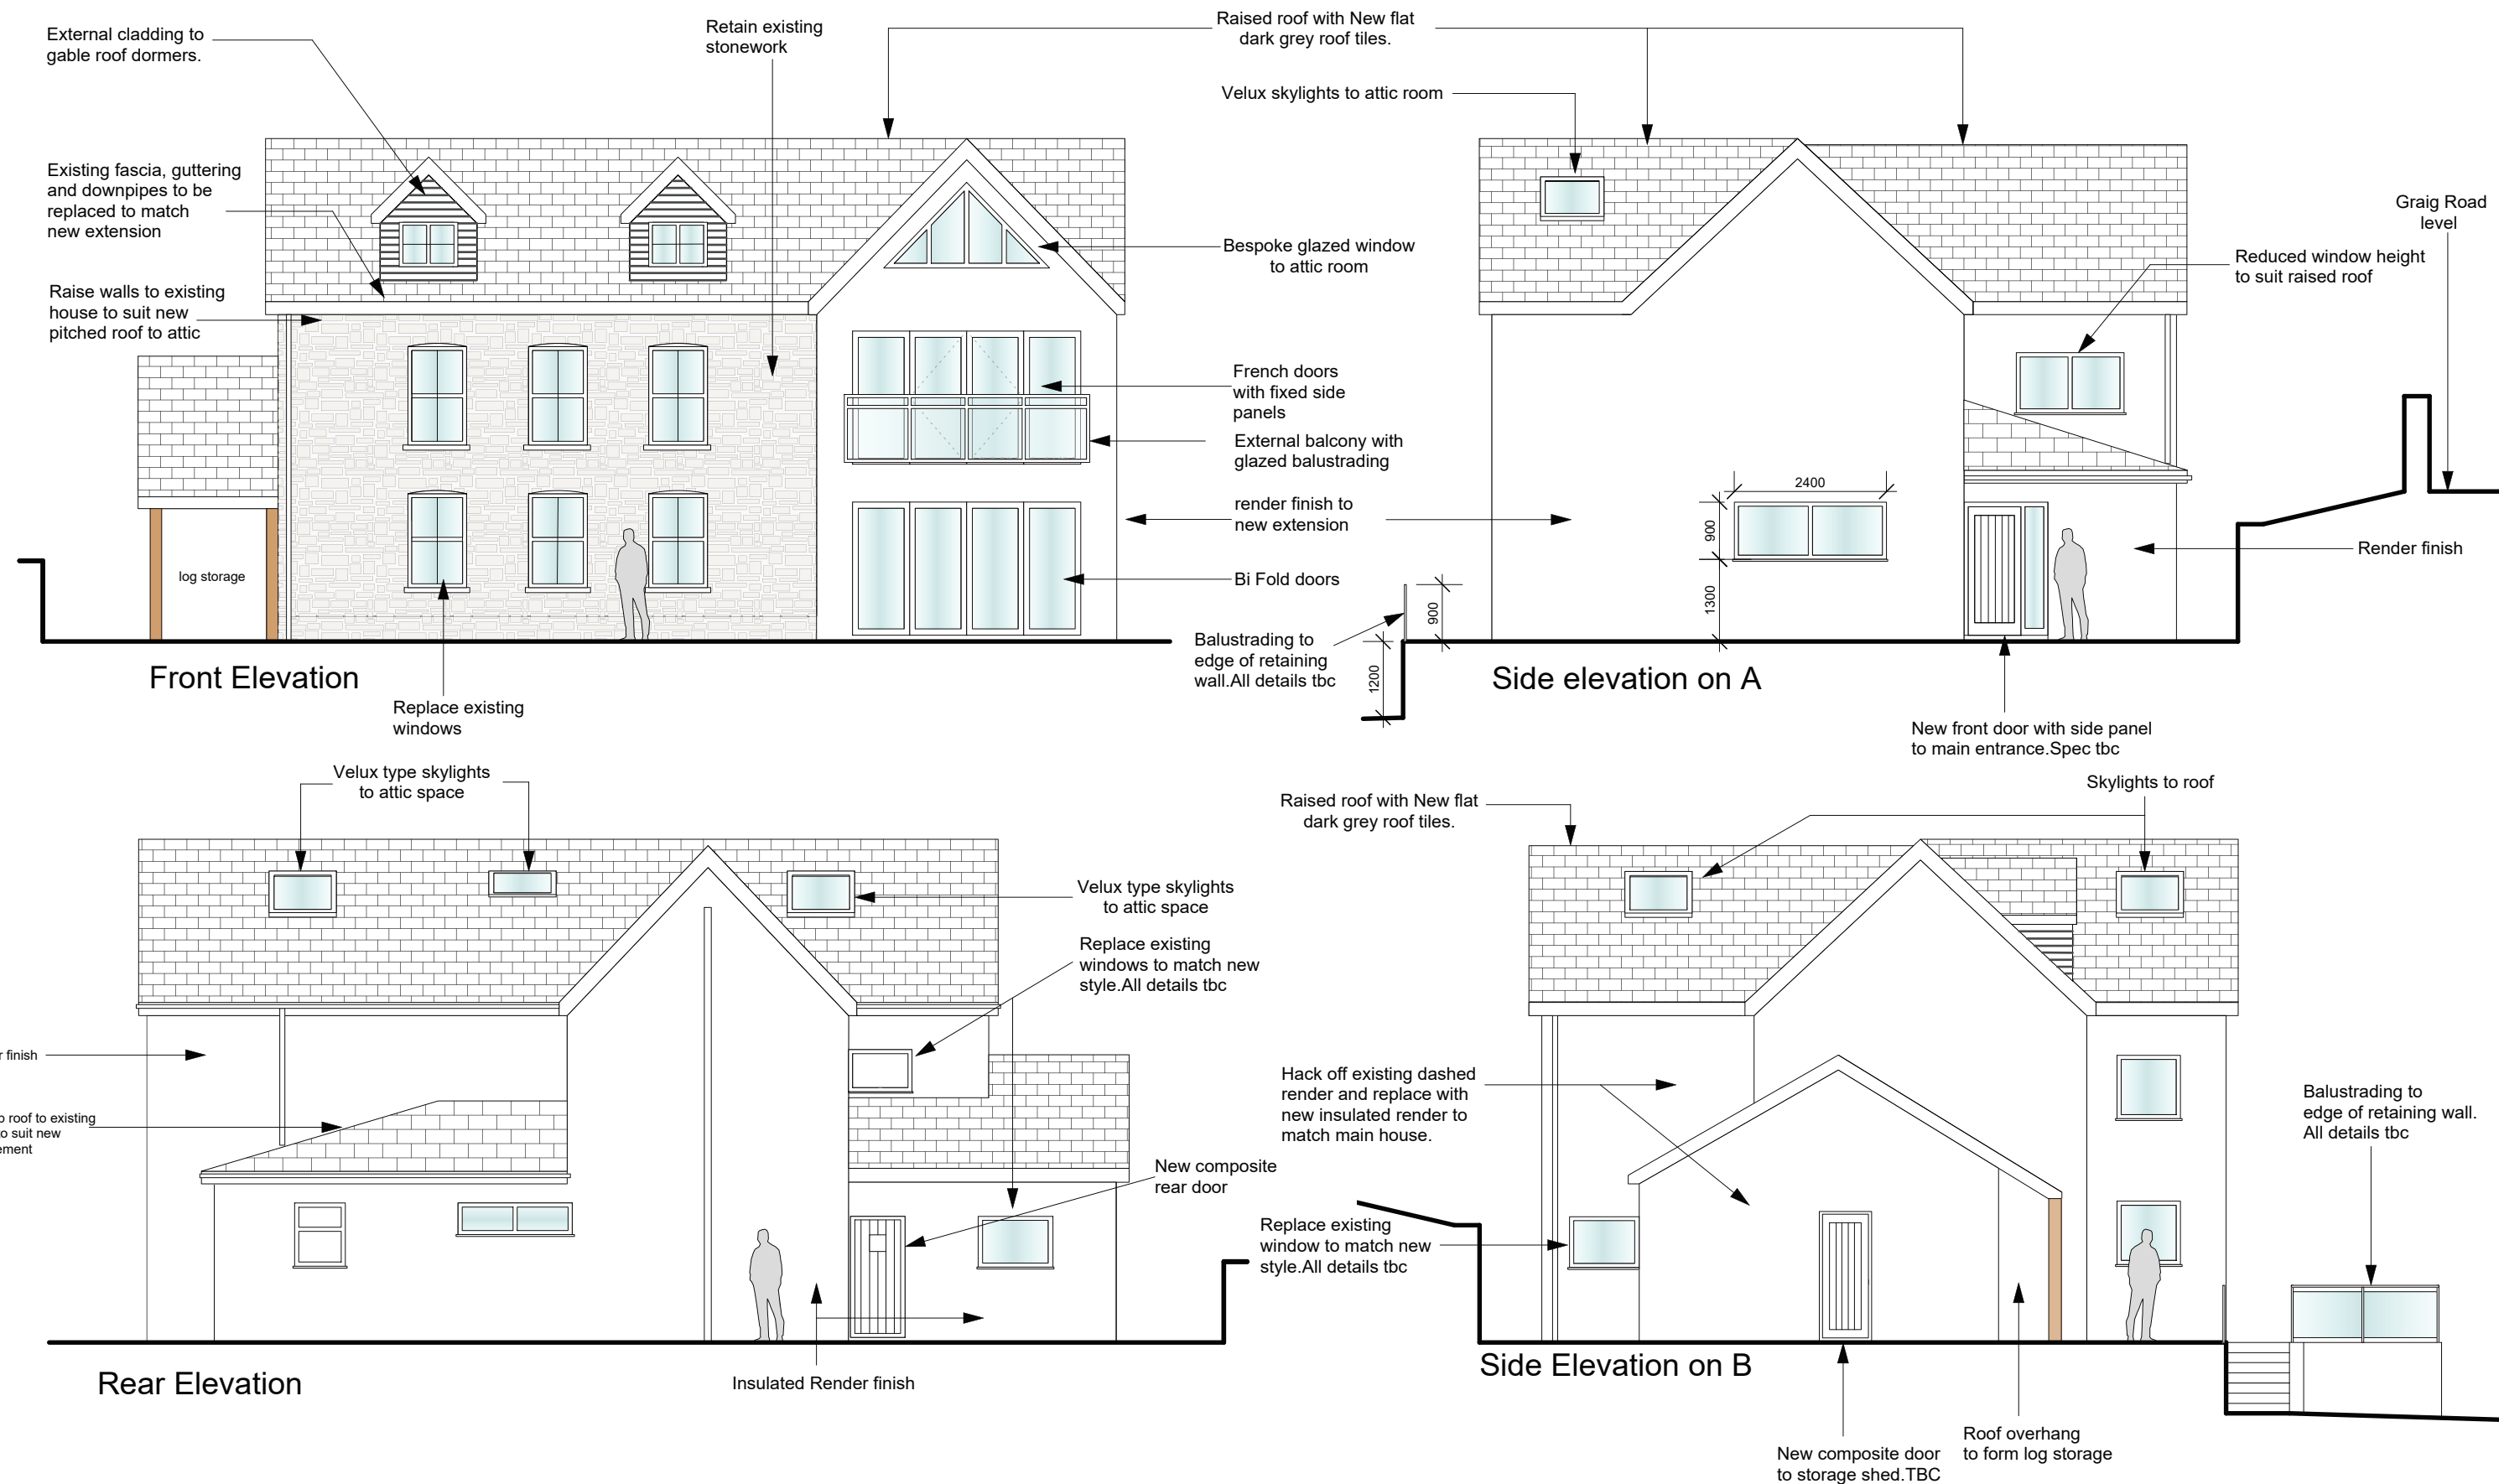

client	Mr & Mrs Jones	title	Proposed Elevations	Bankhead Design Ltd 20 Beechwood Avenue, Neath SA11 3TE Tel: 0781 8086740 email:info@bankheaddesign.co.uk
project	10 Graig road Trebanos SA8 4BA	scale	1:100 @A3	
Dimensions to be verified on site. Figured dimensions to be taken in preference to those scaled. This drawing is the property of Bankhead Design, copyright is reserved by them and the drawing is issued on the condition that it is not copied, reproduced, retained or disclosed to any unauthorised person, either wholly or in part without the consent in writing from Bankhead Design			dwg by	
			date	March 2021
			dwg no	TJ-04
			rev	

BANKHEADDESIGN