


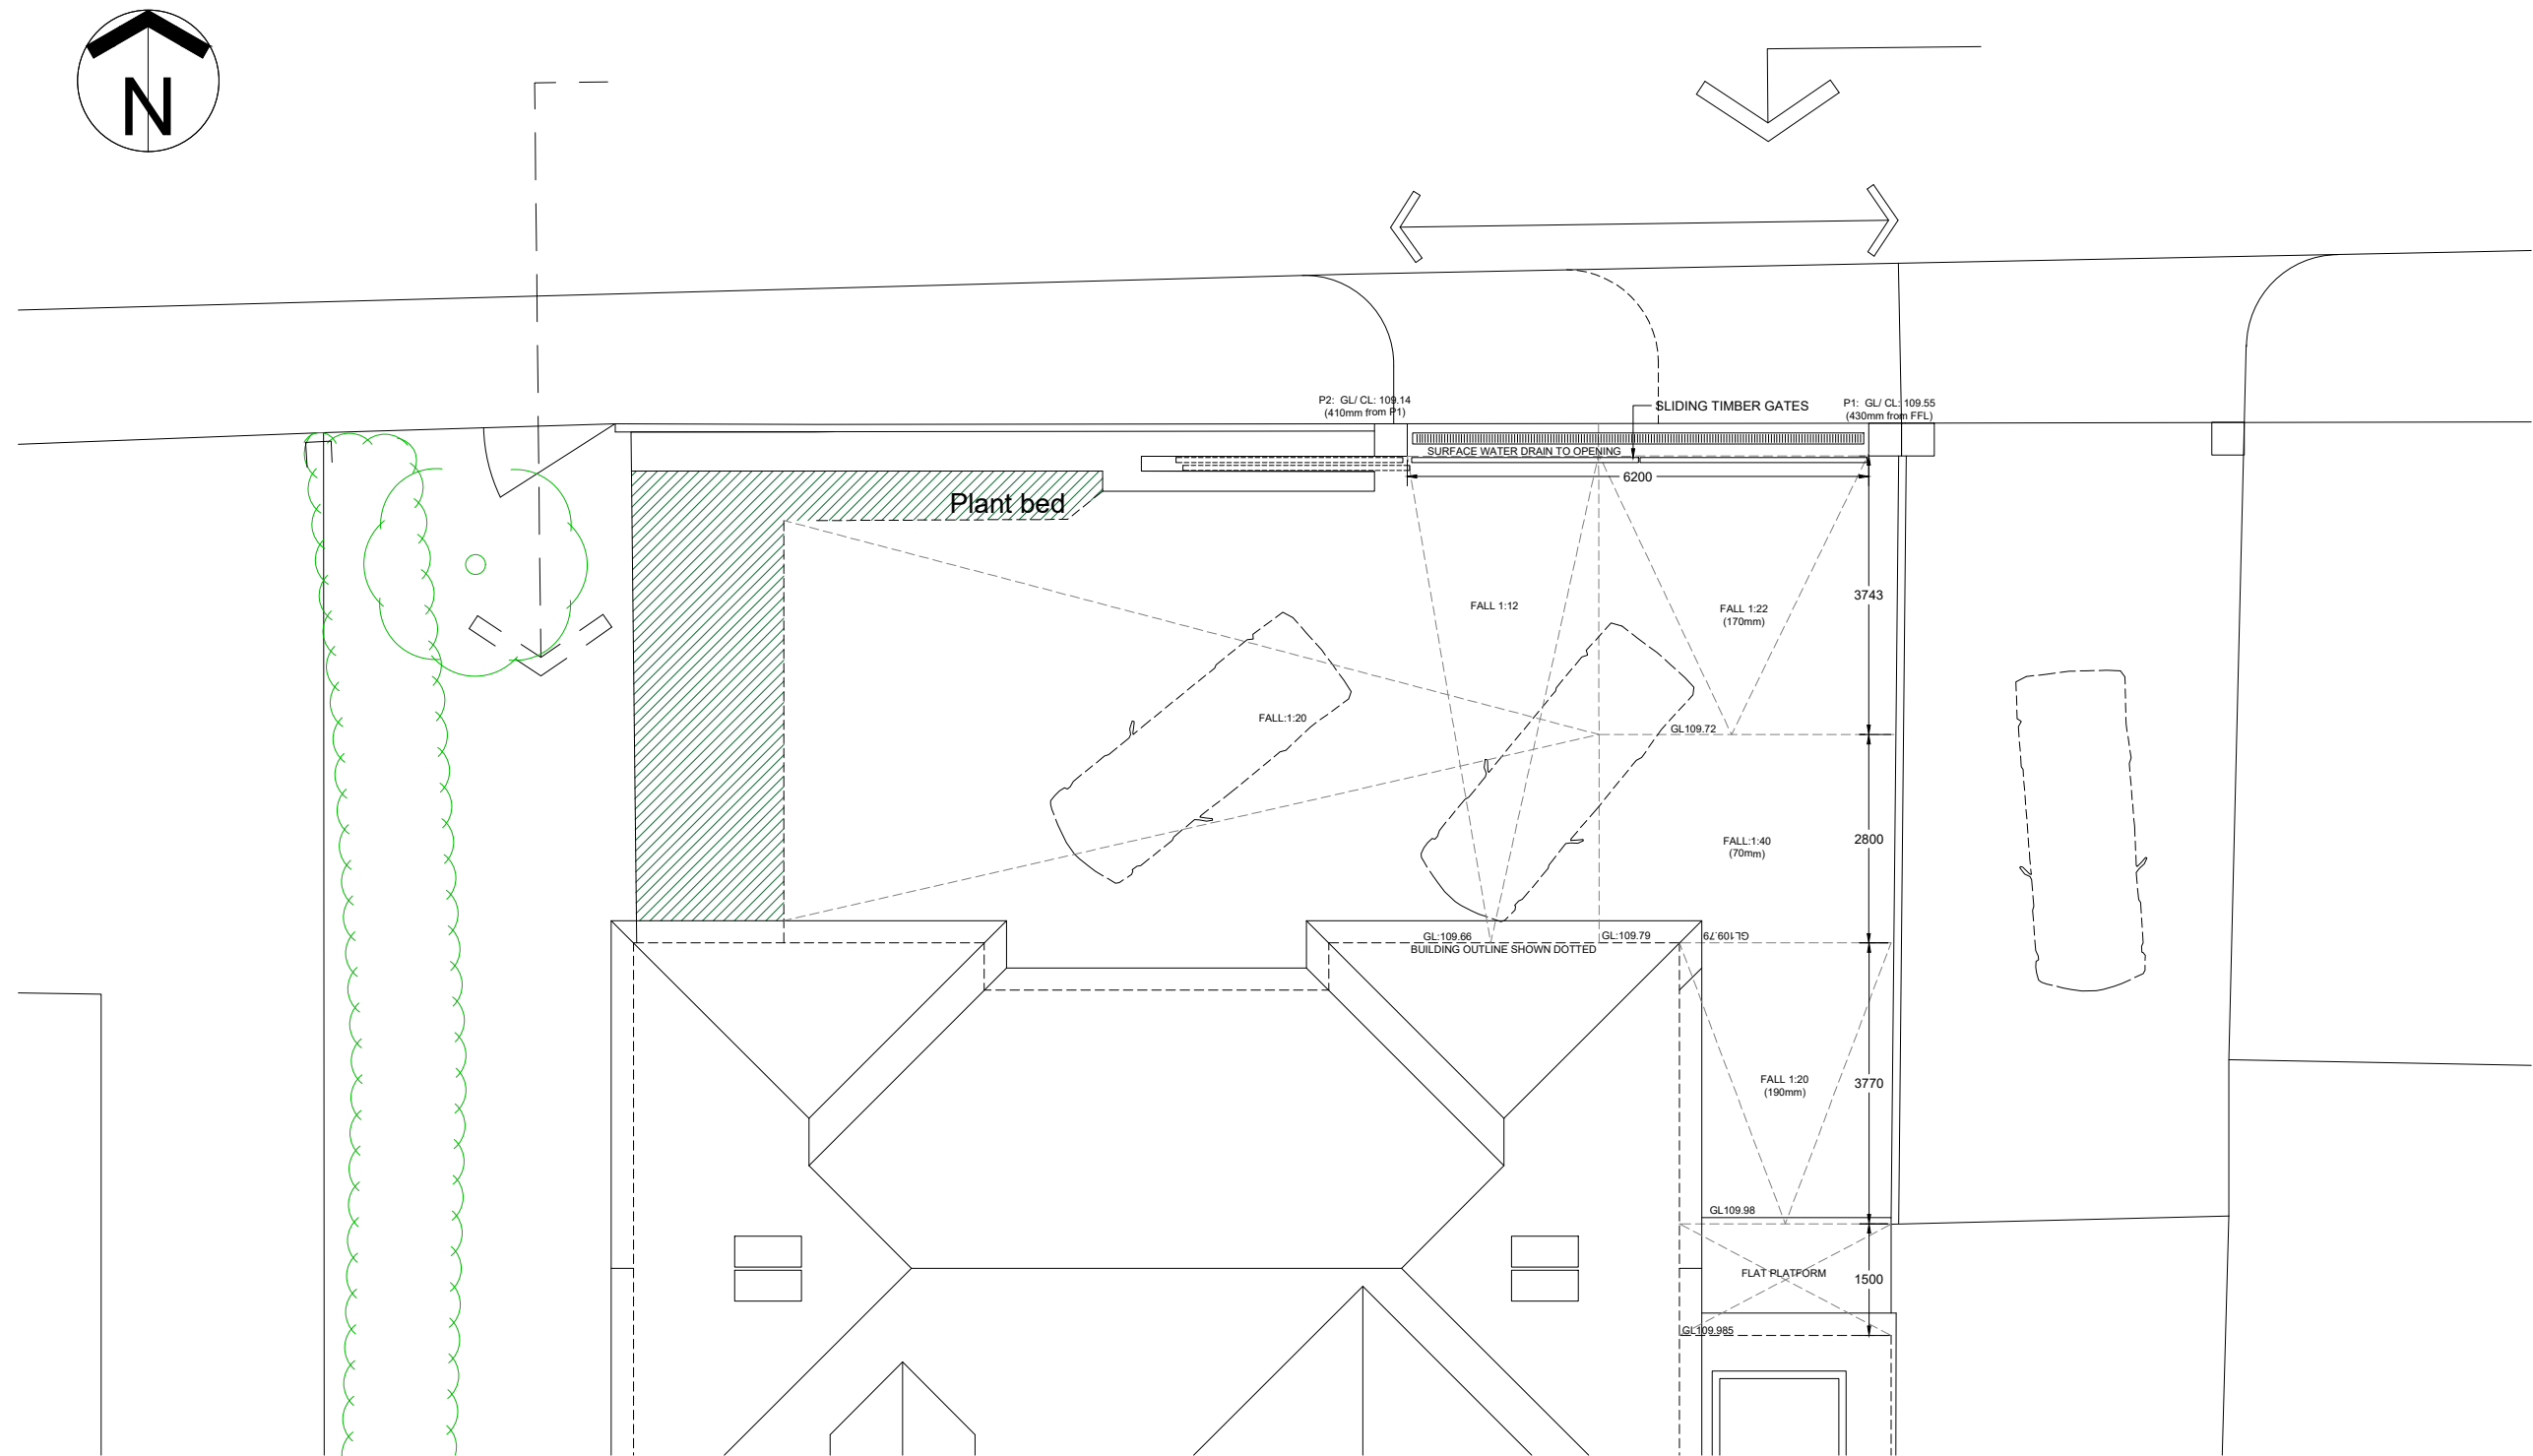

Proposed Parking 1:100

PLANNING

karen gardner
architects

UNIT 12, THE OLD SCHOOL, NARBERTH, PEMBS, SA67 7DU
TEL: 01834 861221 MOB: 07980 428856



CLIENT: R Powel Williams
PROJECT: 9, Primrose Lane, Rhos, SA8 3ES
DRAWING: PROPOSED PARKING
SCALE: 1:100 @ A3 DATE: APRIL 2023 REVISION: