



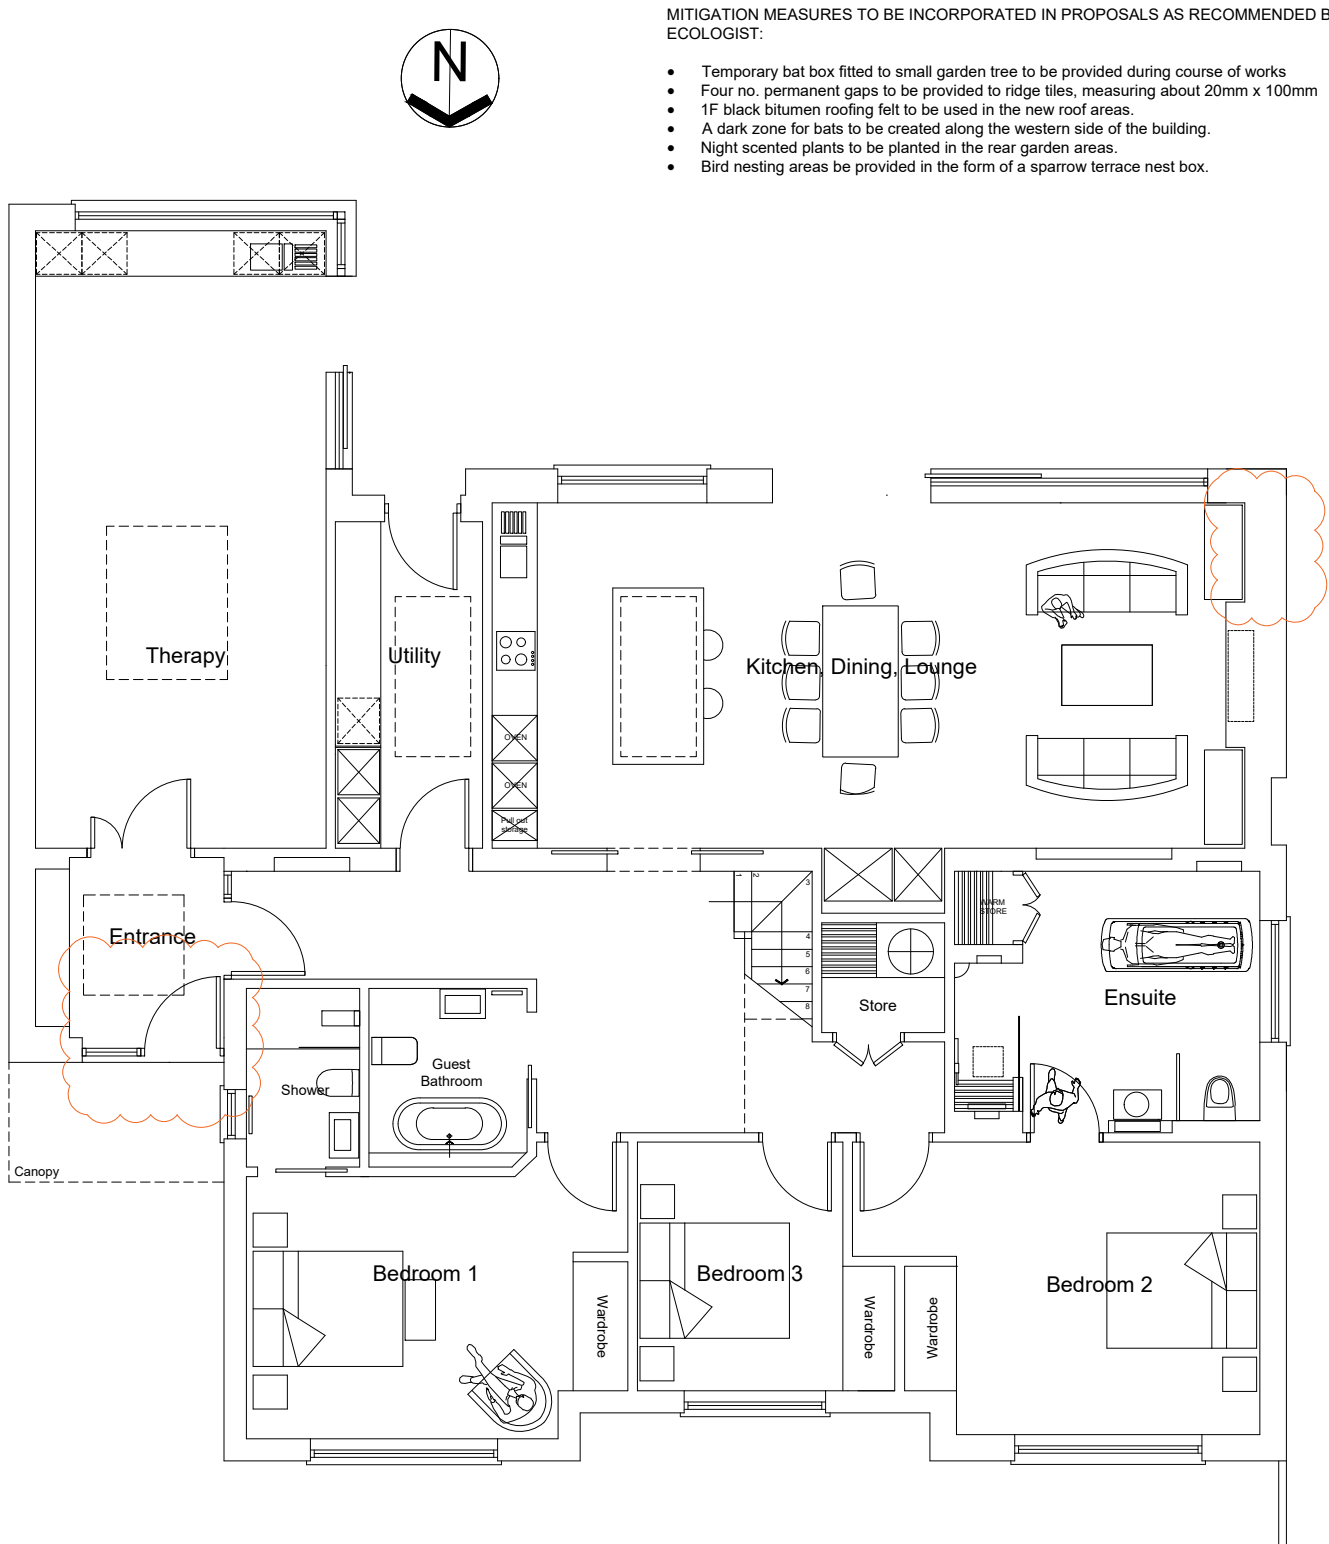

Ground Floor Layout 1:100

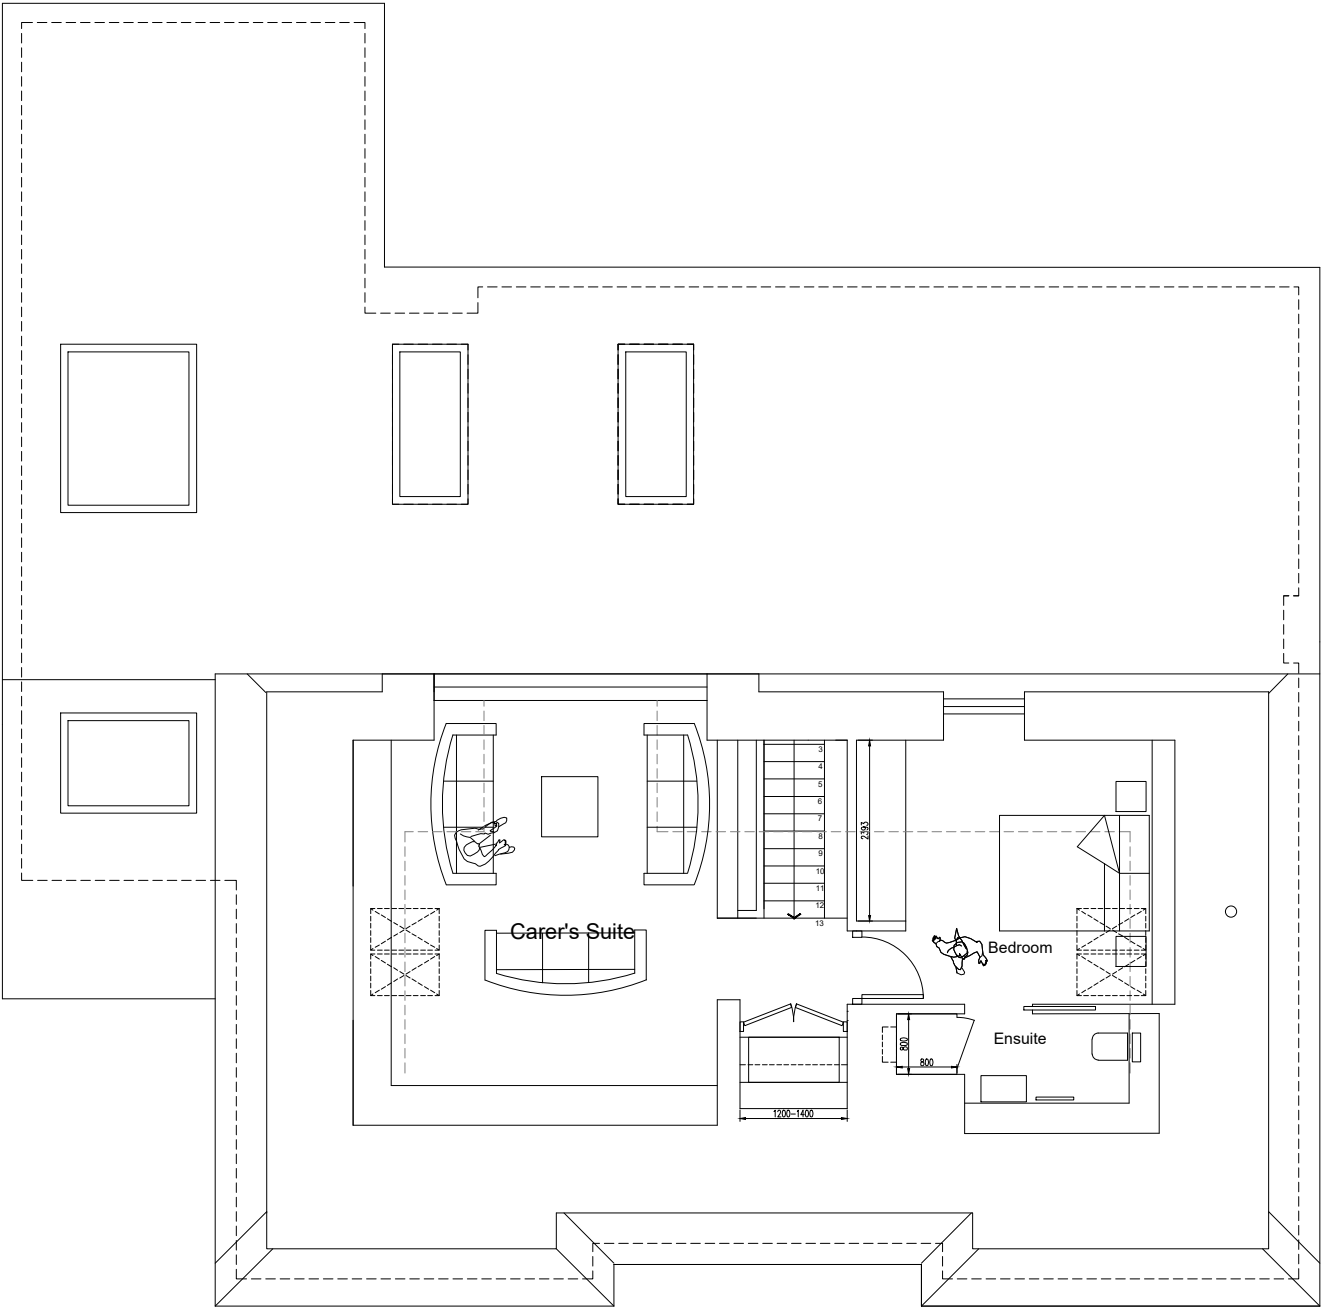

Upper Floor Layout 1:100

