



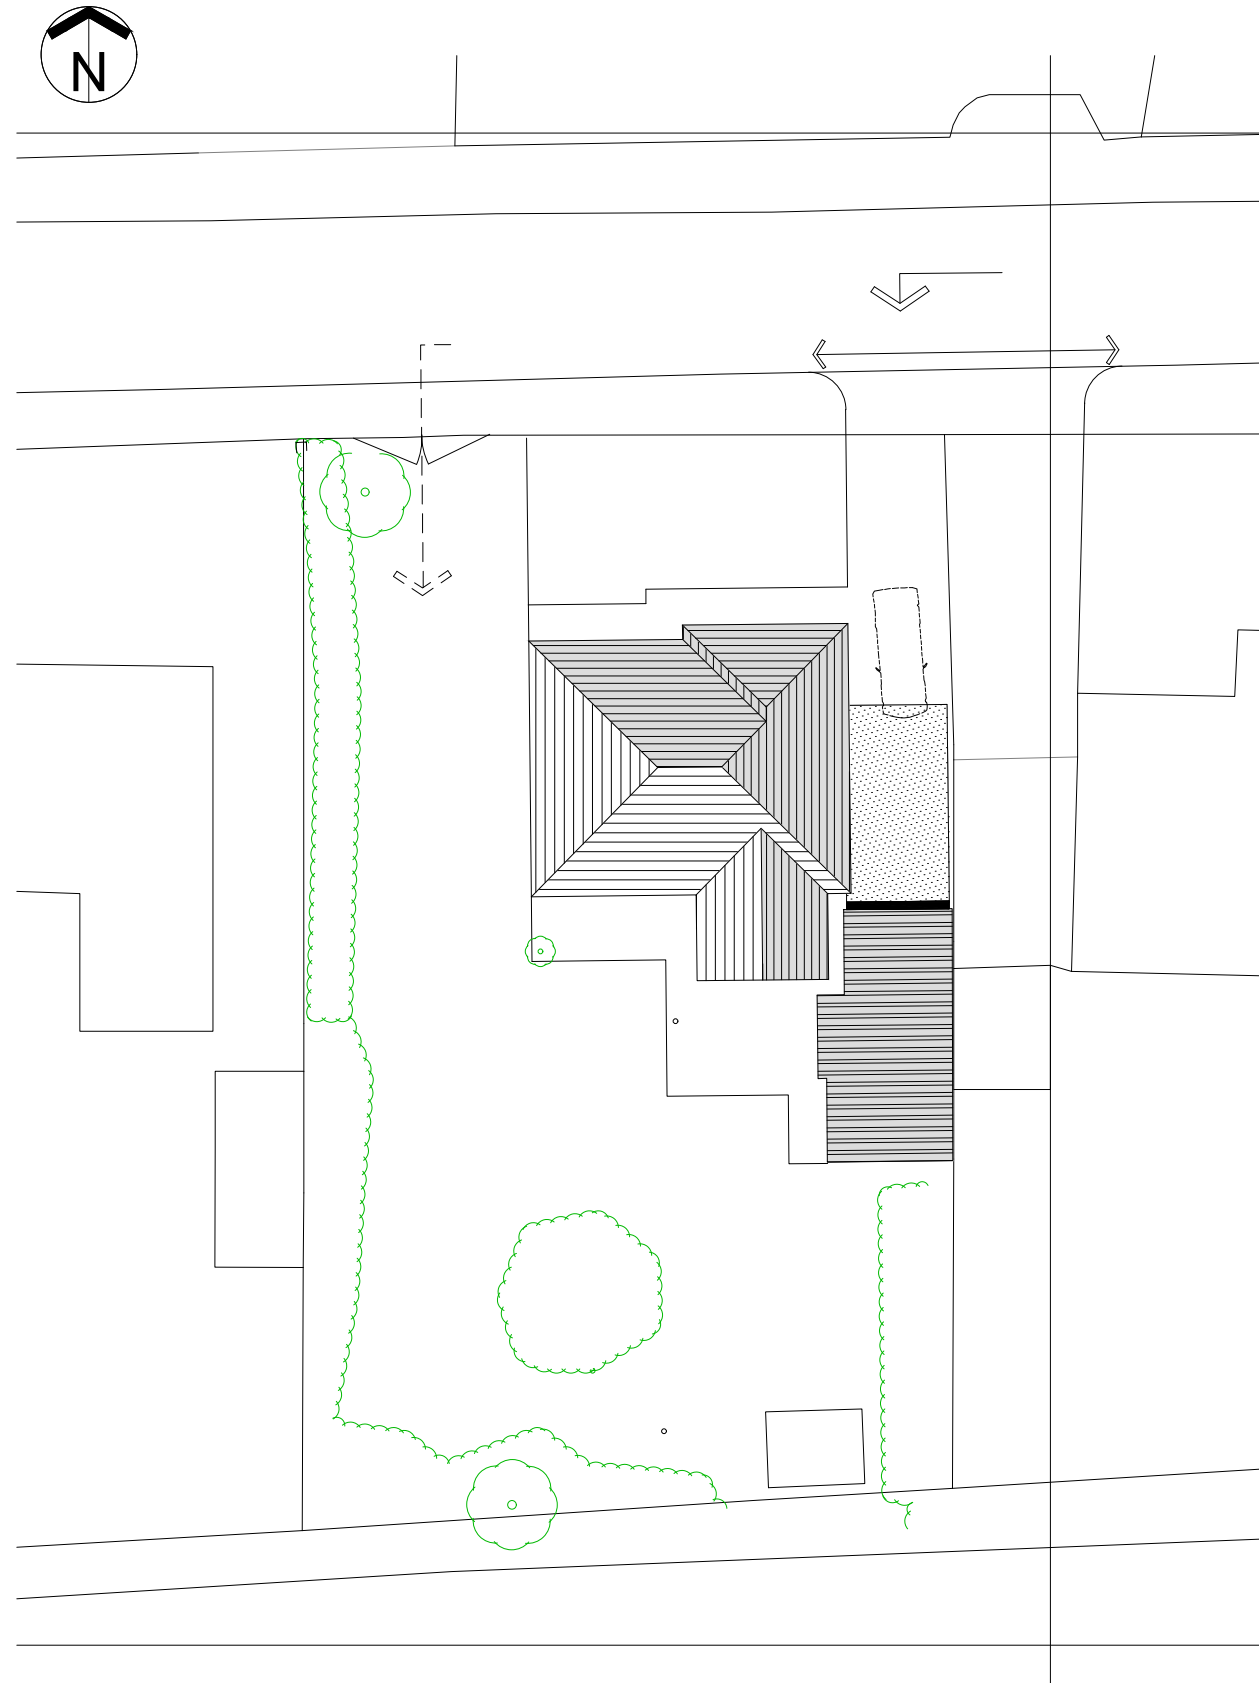

SITE LAYOUT AS EXISTING 1:250

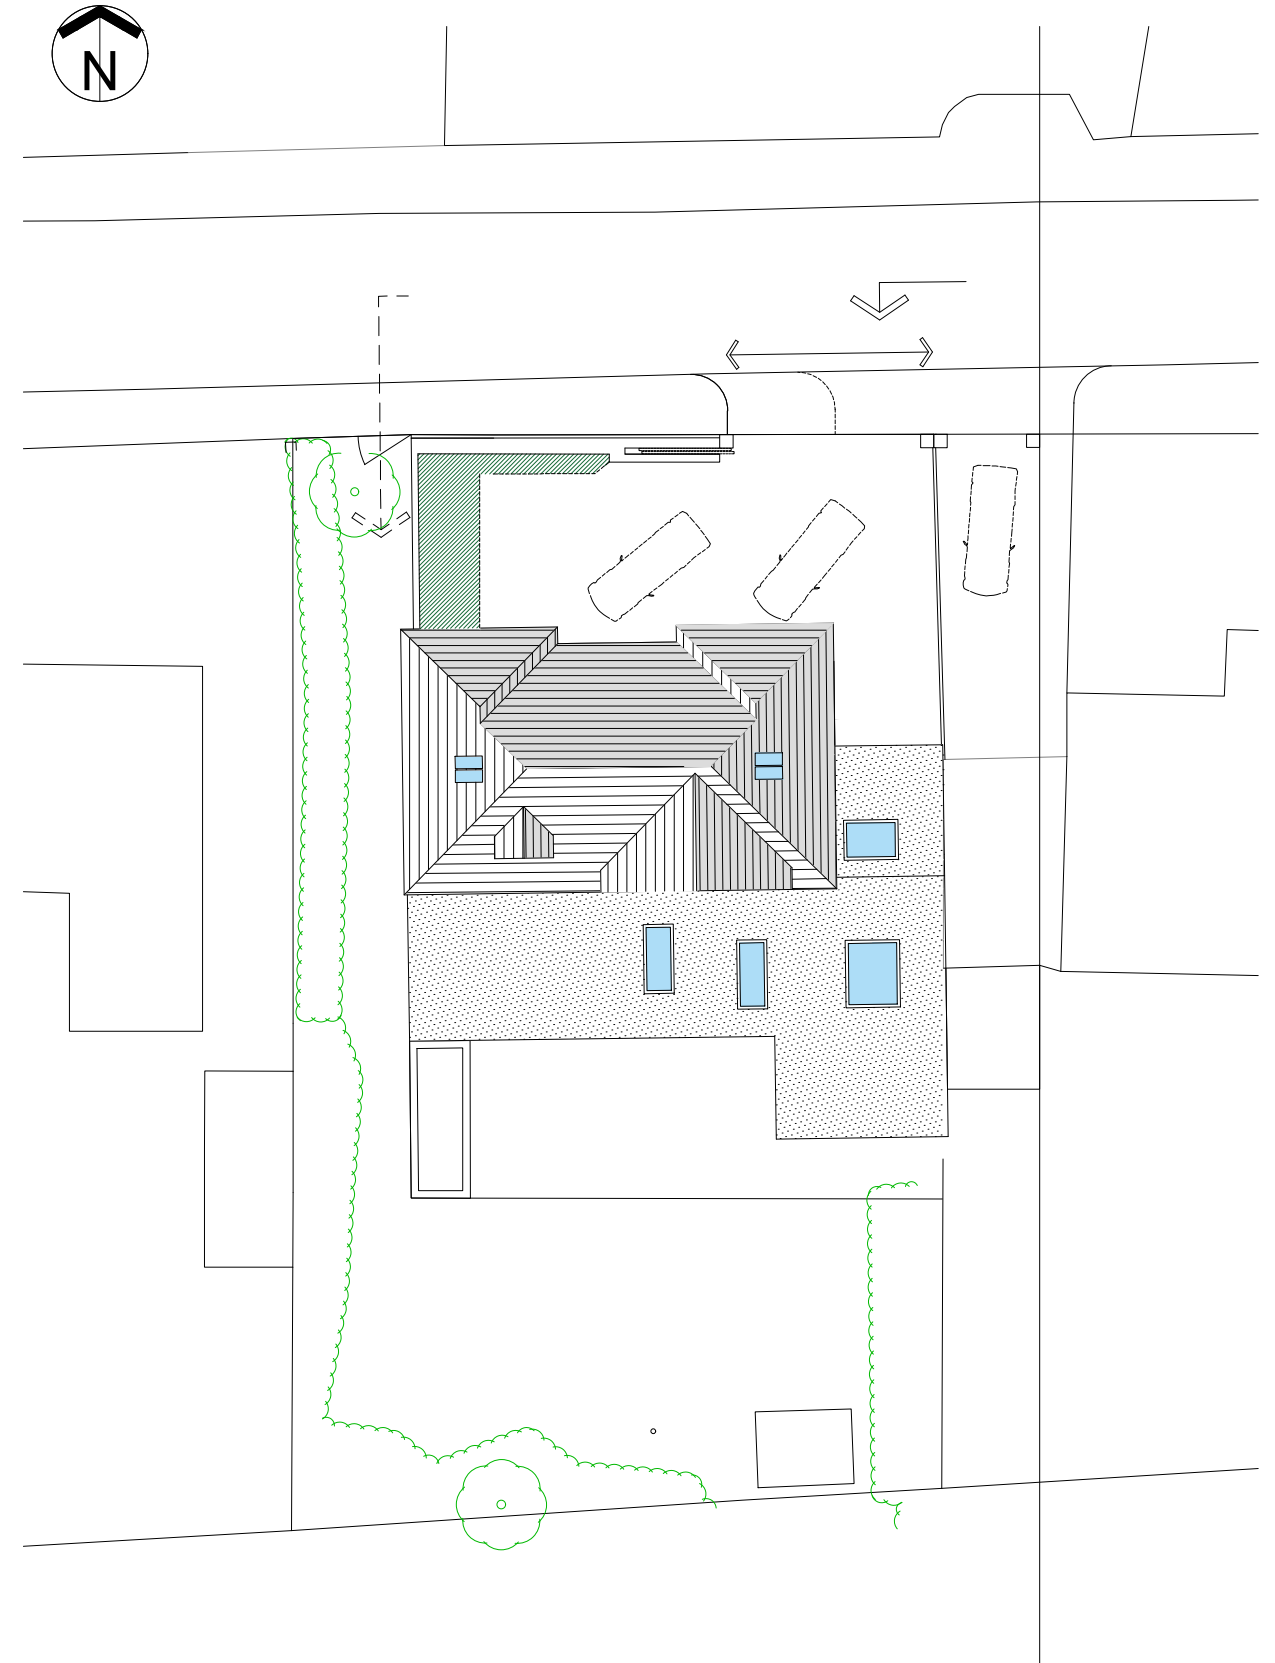


SITE LAYOUT AS PROPOSED 1:250

PLANNING

karen gardner
architects

UNIT 12, THE OLD SCHOOL, NARBERTH, PEMBS, SA67 7DU
TEL: 01834 861221 MOB: 07980 428856

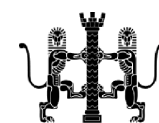

CLIENT: R Powel Williams
PROJECT: 9, Primrose Lane, Rhos, SA8 3ES
DRAWING: BLOCK PLANS

SCALE: 1:250 @ A3 DATE: DEC 2022 REVISION: B