




E01 - Southern Elevation

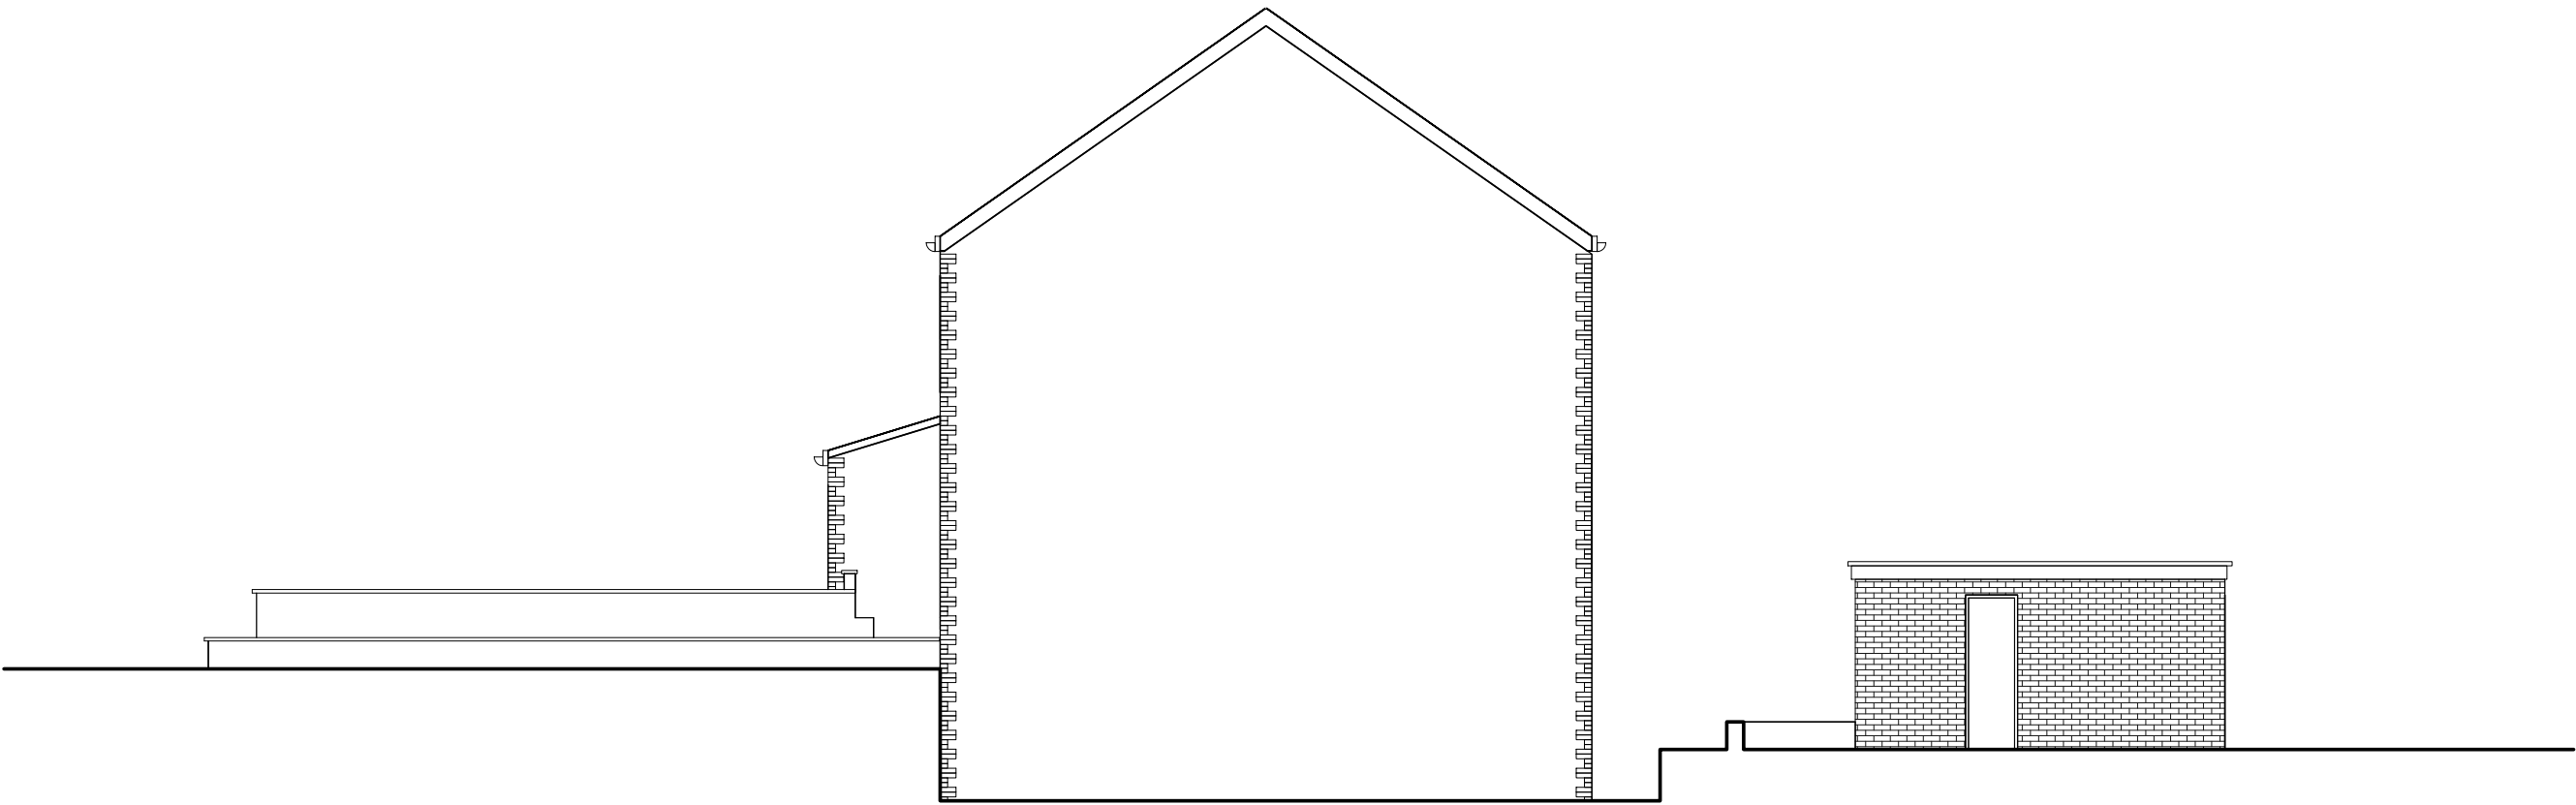


E02 - Western Elevation

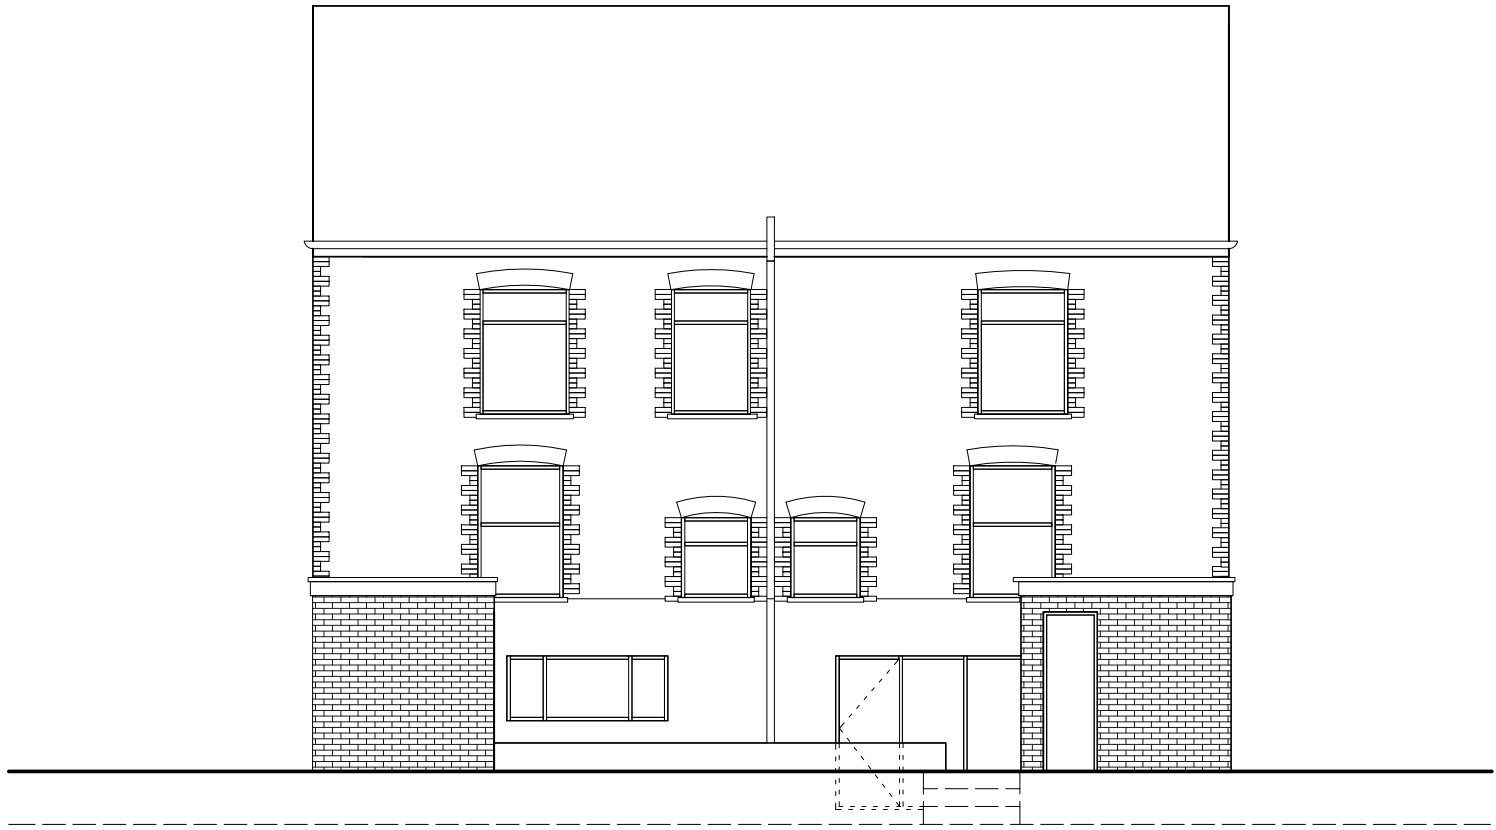

E03 - Northern Elevation

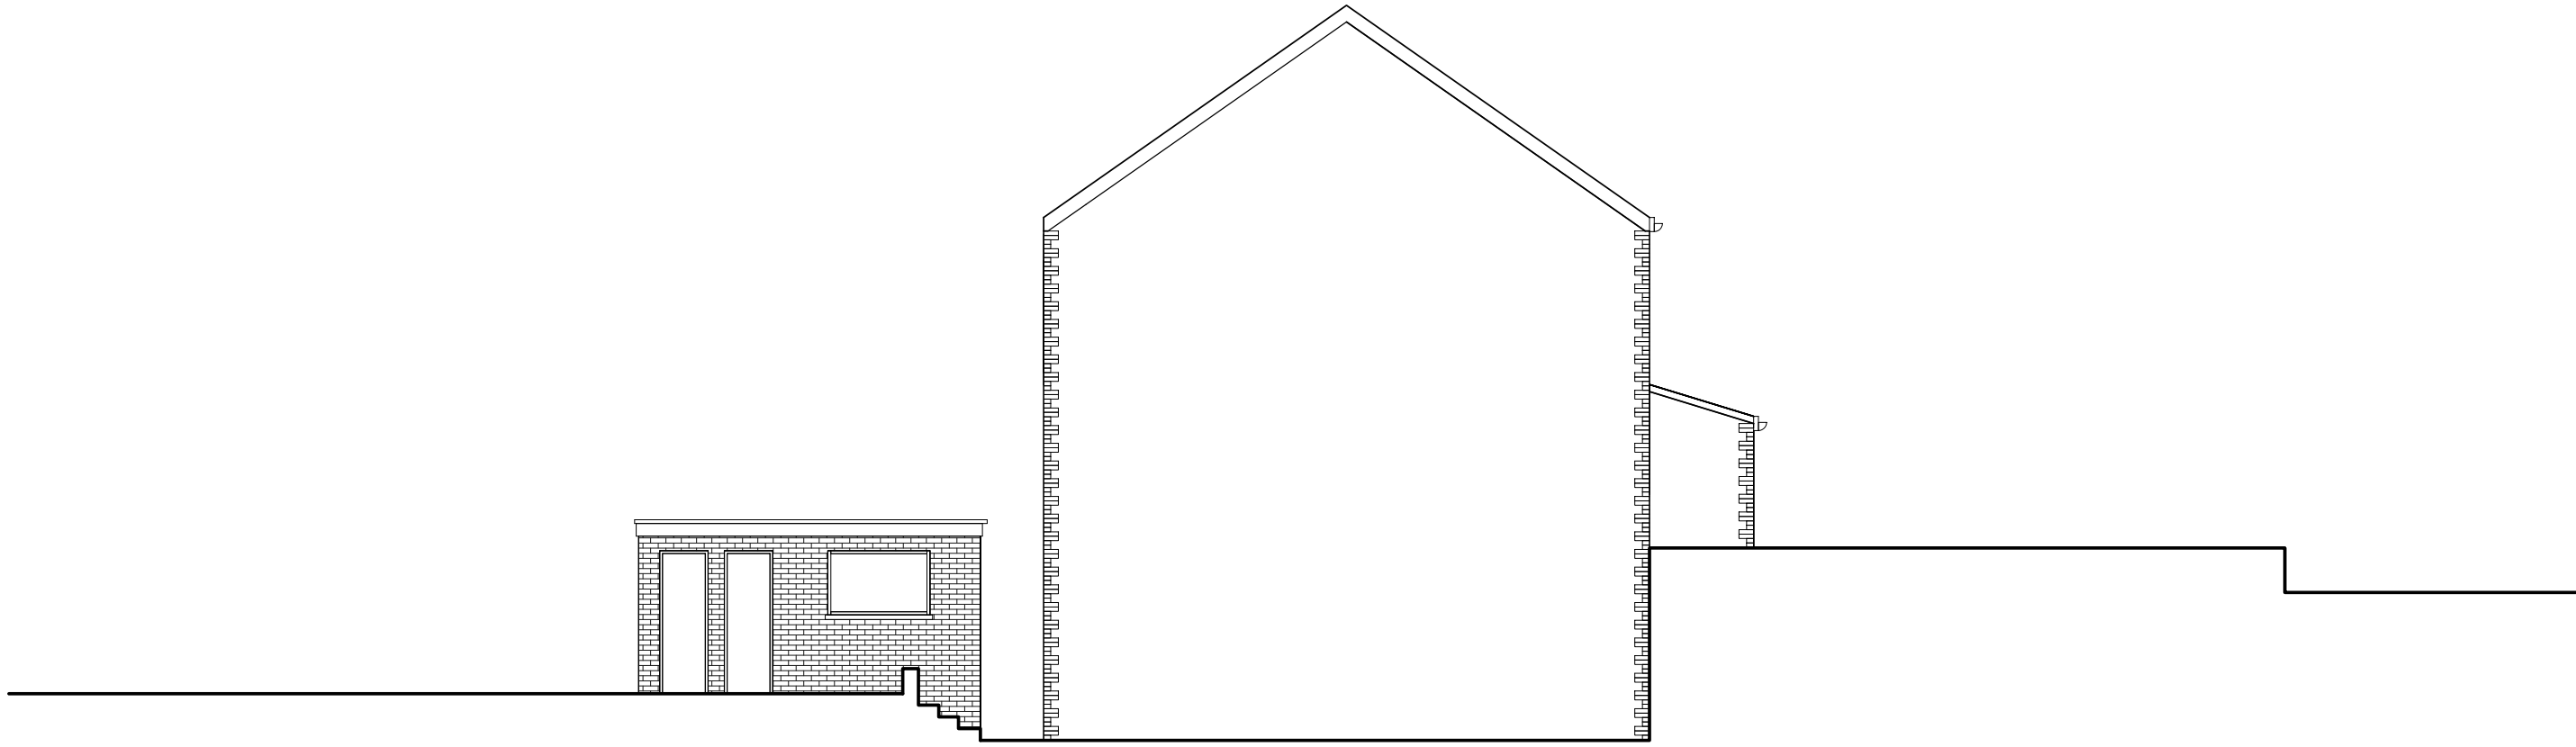

E04 - Eastern Elevation

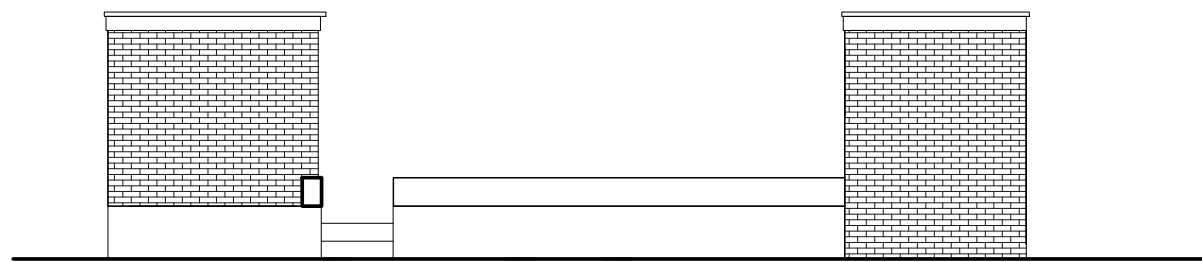

E05 - Southern Elevation

REVISION DETAILS		DATE	DRW	CHK
A	IFP	30.01.23	MIDA	MIDA
B	UPDATED	31.03.23	MIDA	MIDA

DRAWING NO.

E03

Issued 30.01.23

Revision B

MIDA

MIDA ARCHITECTURE LTD
Old Post Room
Somerset House
London
WC2R 1LA
info@mida-architecture.co.uk
+44 (0)207-998-3781
www.mida-architecture.co.uk

PROJECT
9-11 JAMES STREET, SWANSEA, SA8 4RL

TITLE
EXISTING ELEVATIONS

STATUS
PLANNING

DATE	REVISION	SCALE
30.01.23	B	1 : 100 @A1