



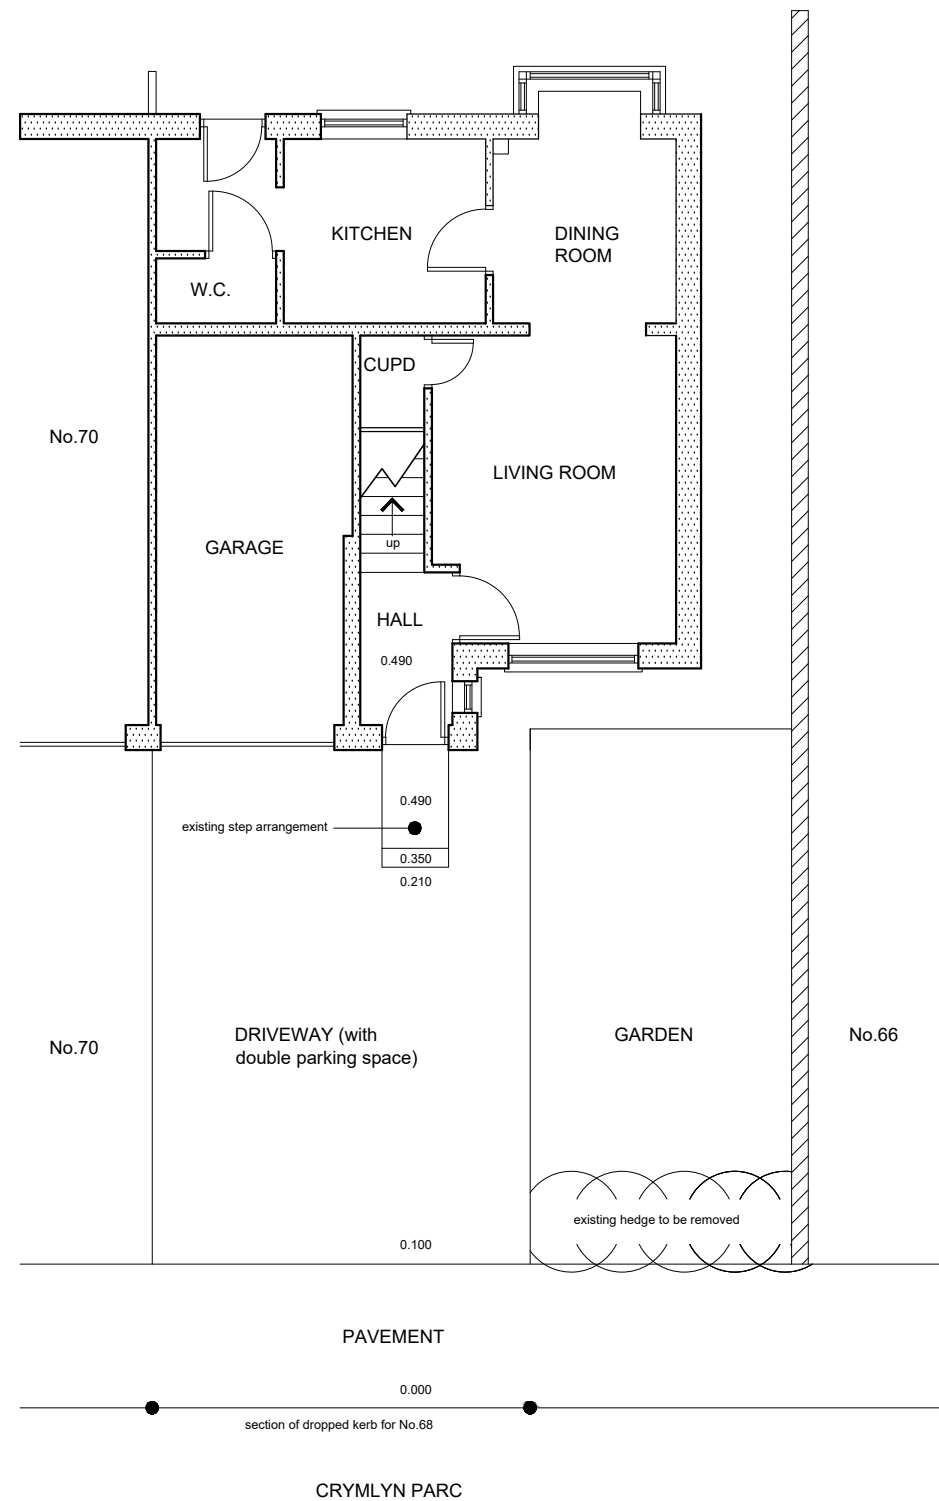

EXISTING BLOCK PLAN (SCALE 1:100)

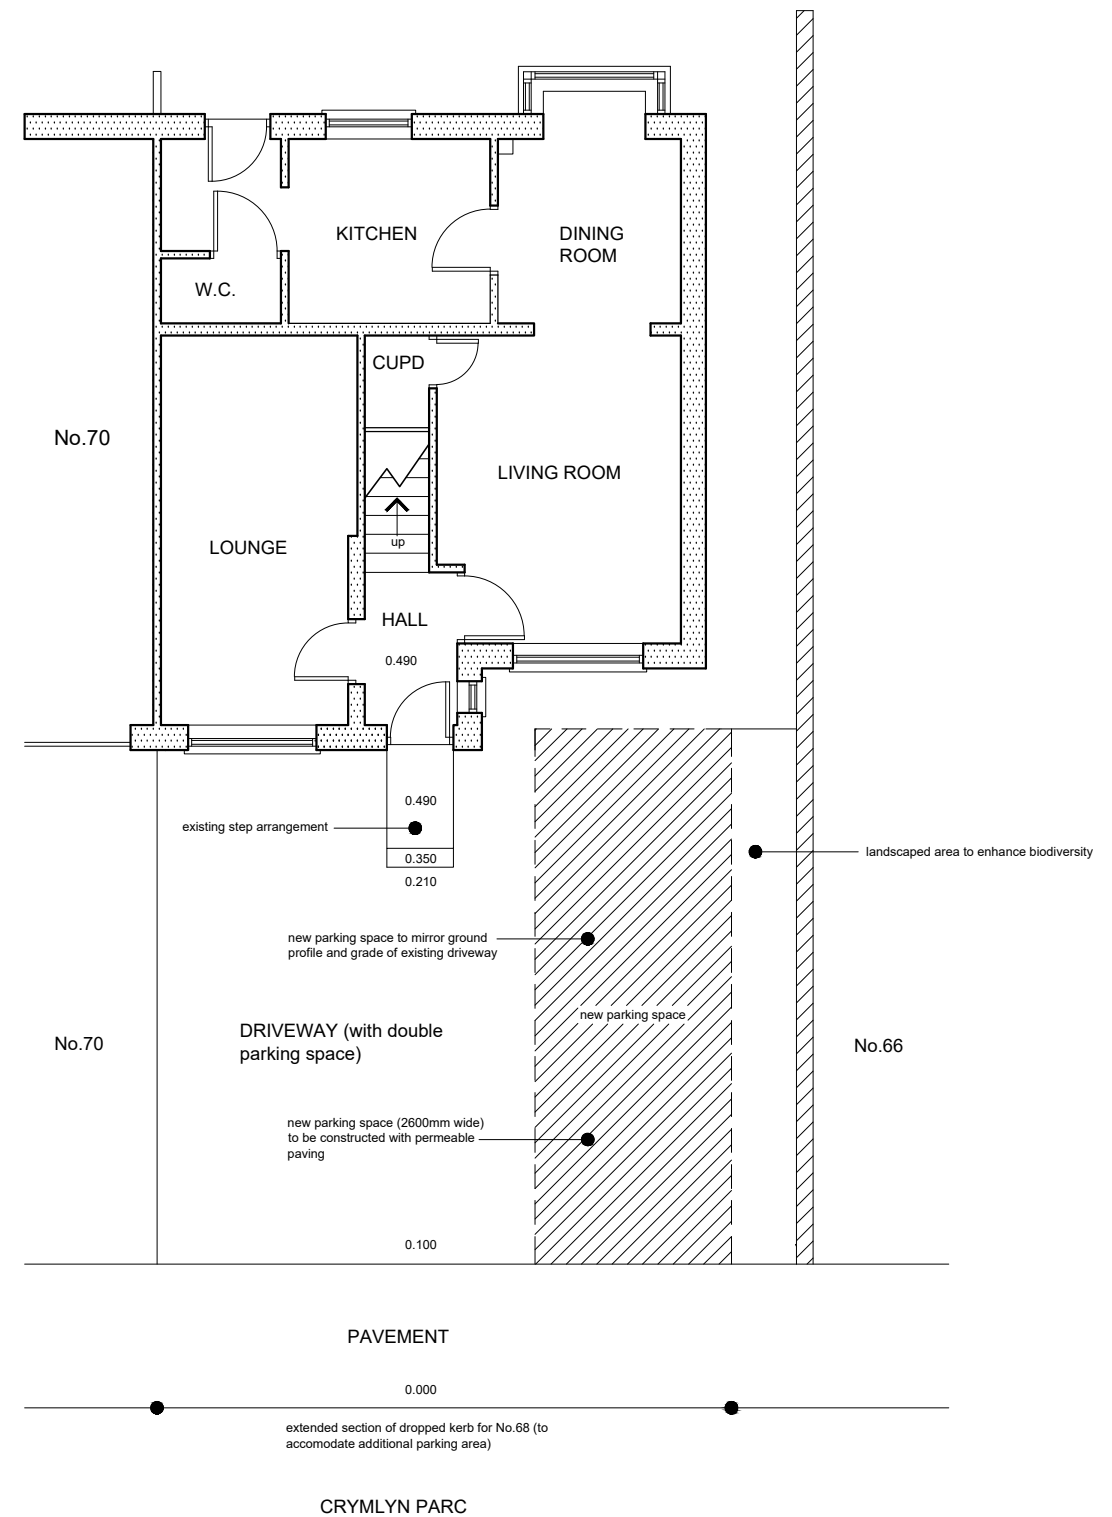

PROPOSED BLOCK PLAN (SCALE 1:100)

Rev	Description	Date	Drawn	Checked
Project: 68 Crymlyn Parc, Skewen, Neath SA10 6DG		Date:	April 2023	
		Drawn:		
		Checked:		
		Scale:	1:100	
Description:		Drawing No:		
Existing & Proposed Block Plans		03A		