


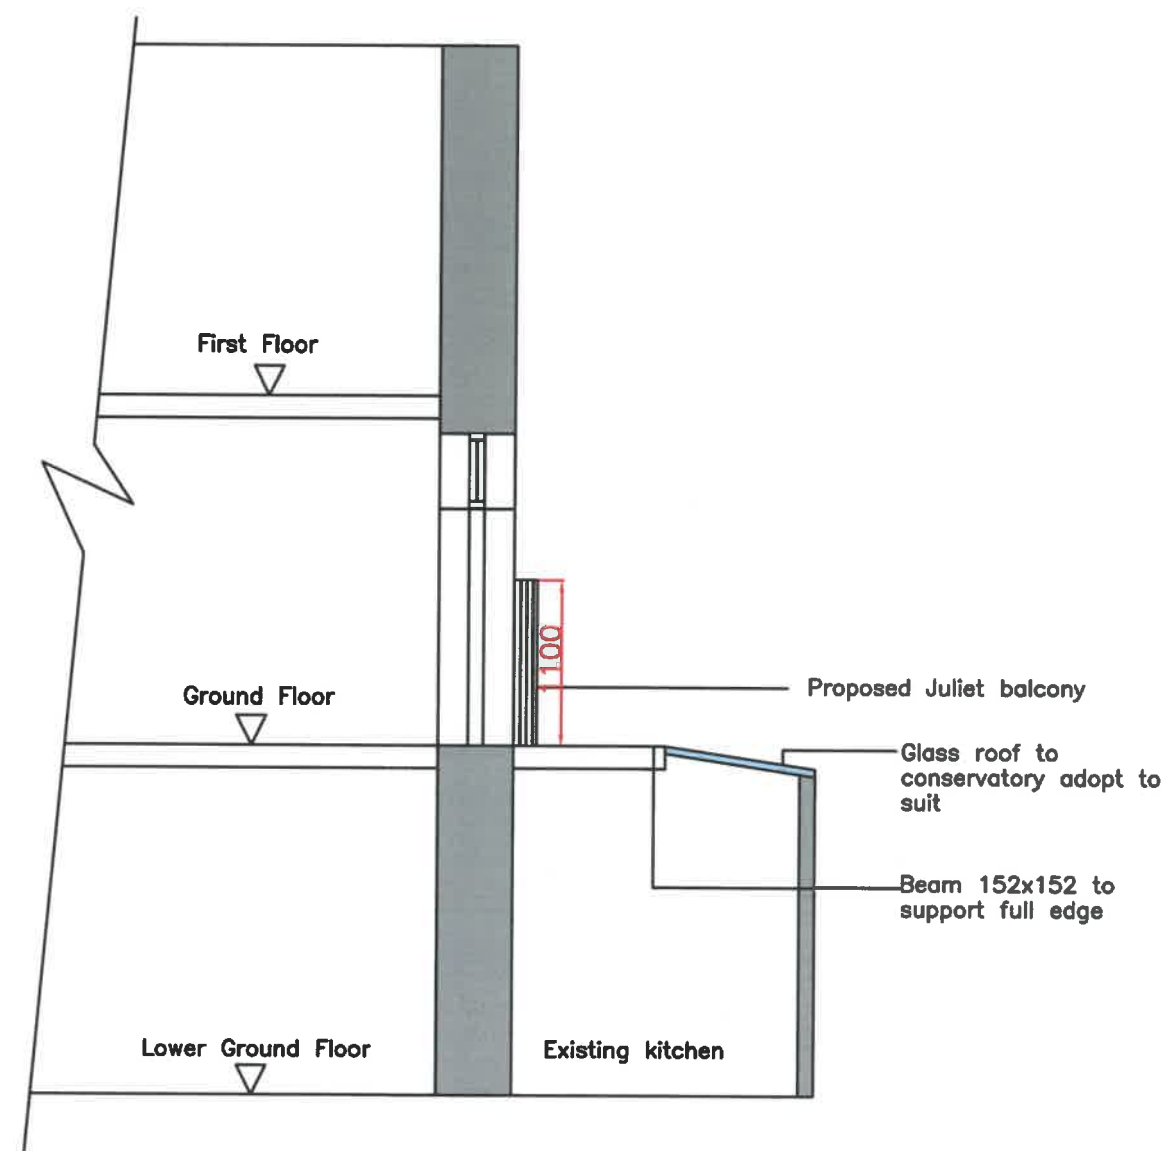

Illustrative design for inward opening doors and Juliet balcony



NOTES

C	Apr'23	Balcony amended	CH
B	Apr'23	Balcony type changed	CH
A	Feb'23	Privacy screen added	CH
REV	DATE	BY	CHKD

CLIENT

Rafal Marciniak

PROJECT

21 Alltgrug Rd

TITLE

Proposed Side Elevation

DRAWING ISSUE

Construction

GENERAL NOTES

A- The scale shown on this drawing only applies to the correct paper size.
 B- Do not scale from this drawing take figured dimensions only.
 C- Any discrepancies to be reported to ateb consult.
 D- Drawings in PDF format are not to scale and are for reference only.


DATE	Nov'22	PRODUCED BY	C.Holmes
SCALE	1:50	CHECKED	
PAPER SIZE	A3	APPROVED	

ateb Consult
 42 Gurnos Road
 Ystalyfera
 Swansea
 SA9 2HY
 Tel: 01639 849279
 Fax: 01639 849984
 E-mail: info@atebconsult.co.uk

JOB NUMBER	DRAWING NUMBER	REVISION
22/079	205	C

NOTES

N ←

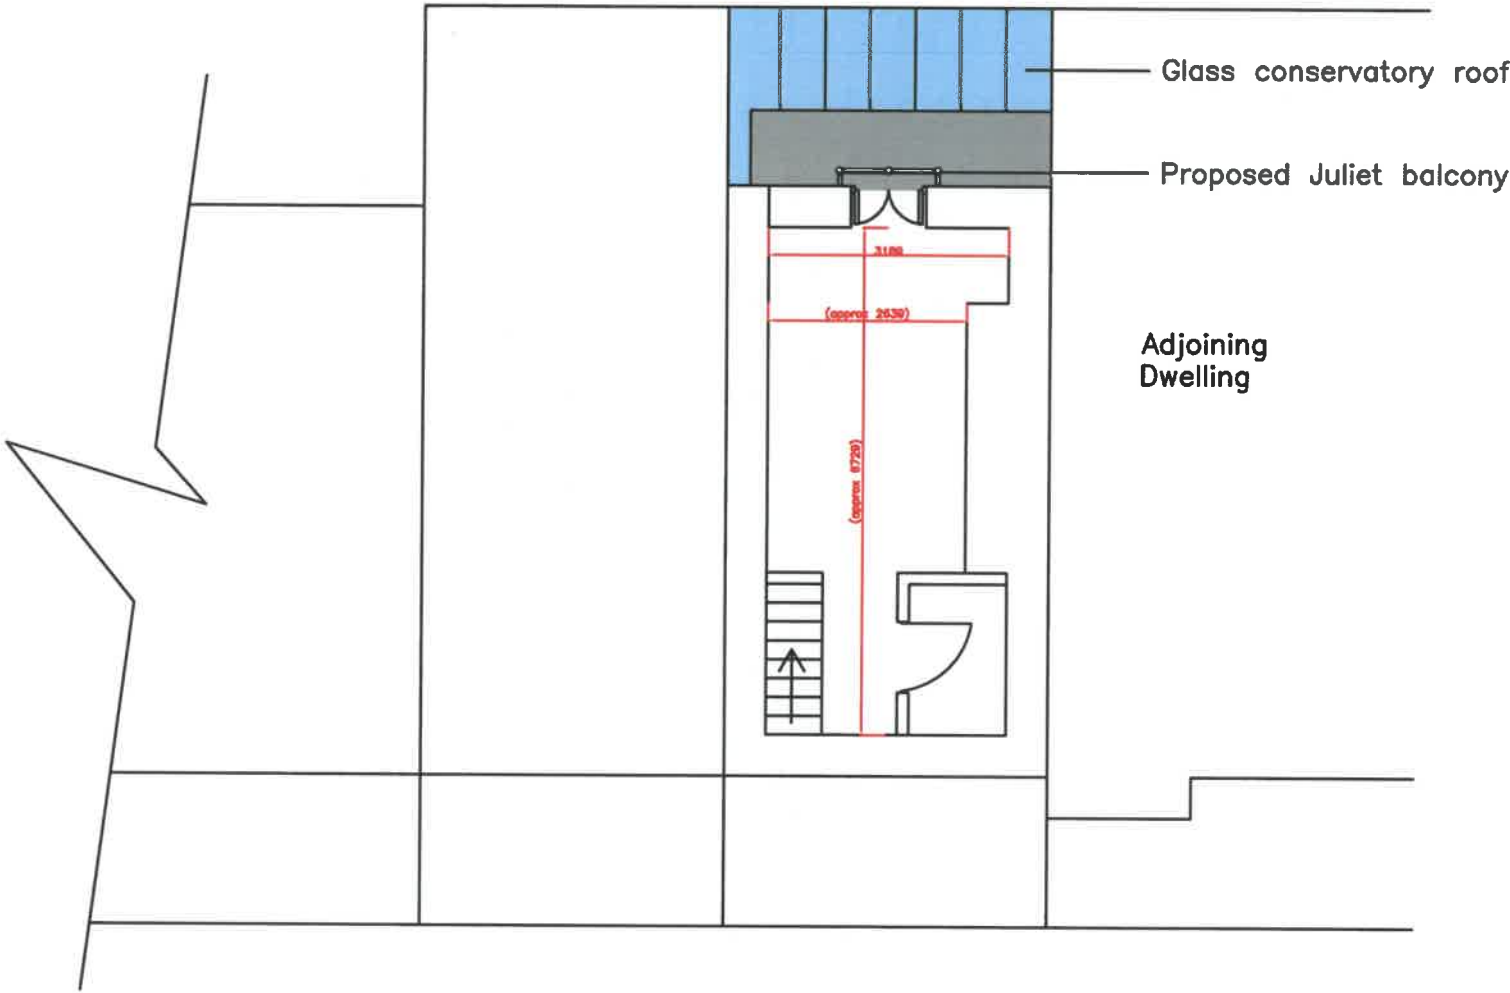

Alltygrug Road

B	Apr'23	Balcony amended	CH
A	Apr'23	Balcony type changed	CH
REV	DATE	BY	CHG

CLIENT
Rafal Marciniec

PROJECT
21 Alltygrug Rd

TITLE
Proposed Ground Floor Plan

DRAWING ISSUE
PLANNING

GENERAL NOTES
A- The scale shown on this drawing only applies to the correct paper size.
B- Do not scale from this drawing take figured dimensions only.
C- Any discrepancies to be reported to ateb consult.
D- Drawings in PDF format are not to scale and are for reference only.

DATE	Feb'23	PRODUCED BY	C.Holmes
SCALE	1:100	CHECKED	
PAPER SIZE	A3	APPROVED	

ateb Consult
42 Gurnos Road
Ystalyfera
Swansea
SA9 2HY
Tel: 01639 849279
Fax: 01639 849984
E-mail: info@atebconsult.co.uk

JOB NUMBER	DRAWING NUMBER	REVISION
22/079	207	B



NOTES

B	Apr'23	Balcony amended	CH
A	Apr'23	Balcony type changed	CH
REV	DATE	BY	CHD

CLIENT

Rafal Marciniak

PROJECT

21 Alltygrug Rd

TITLE

Proposed Site Plan

DRAWING ISSUE

Building Regulations

GENERAL NOTES

A- The scale shown on this drawing only applies to the correct paper size.
 B- Do not scale from this drawing take figured dimensions only.
 C- Any discrepancies to be reported to site consult.
 D- Drawings in PDF format are not to scale and are for reference only.

DATE	Feb'23	PRODUCED BY	C.Holmes
SCALE	1:1000	CHECKED	
PAPER SIZE	A3	APPROVED	

ateb Consult

42 Gurnos Road
 Ystalyfera
 Swansea
 SA9 2HY
 Tel: 01639 849279
 Fax: 01639 849984
 E-mail: info@atebconsult.co.uk

JOB NUMBER	DRAWING NUMBER	REVISION
22/079	103	B