



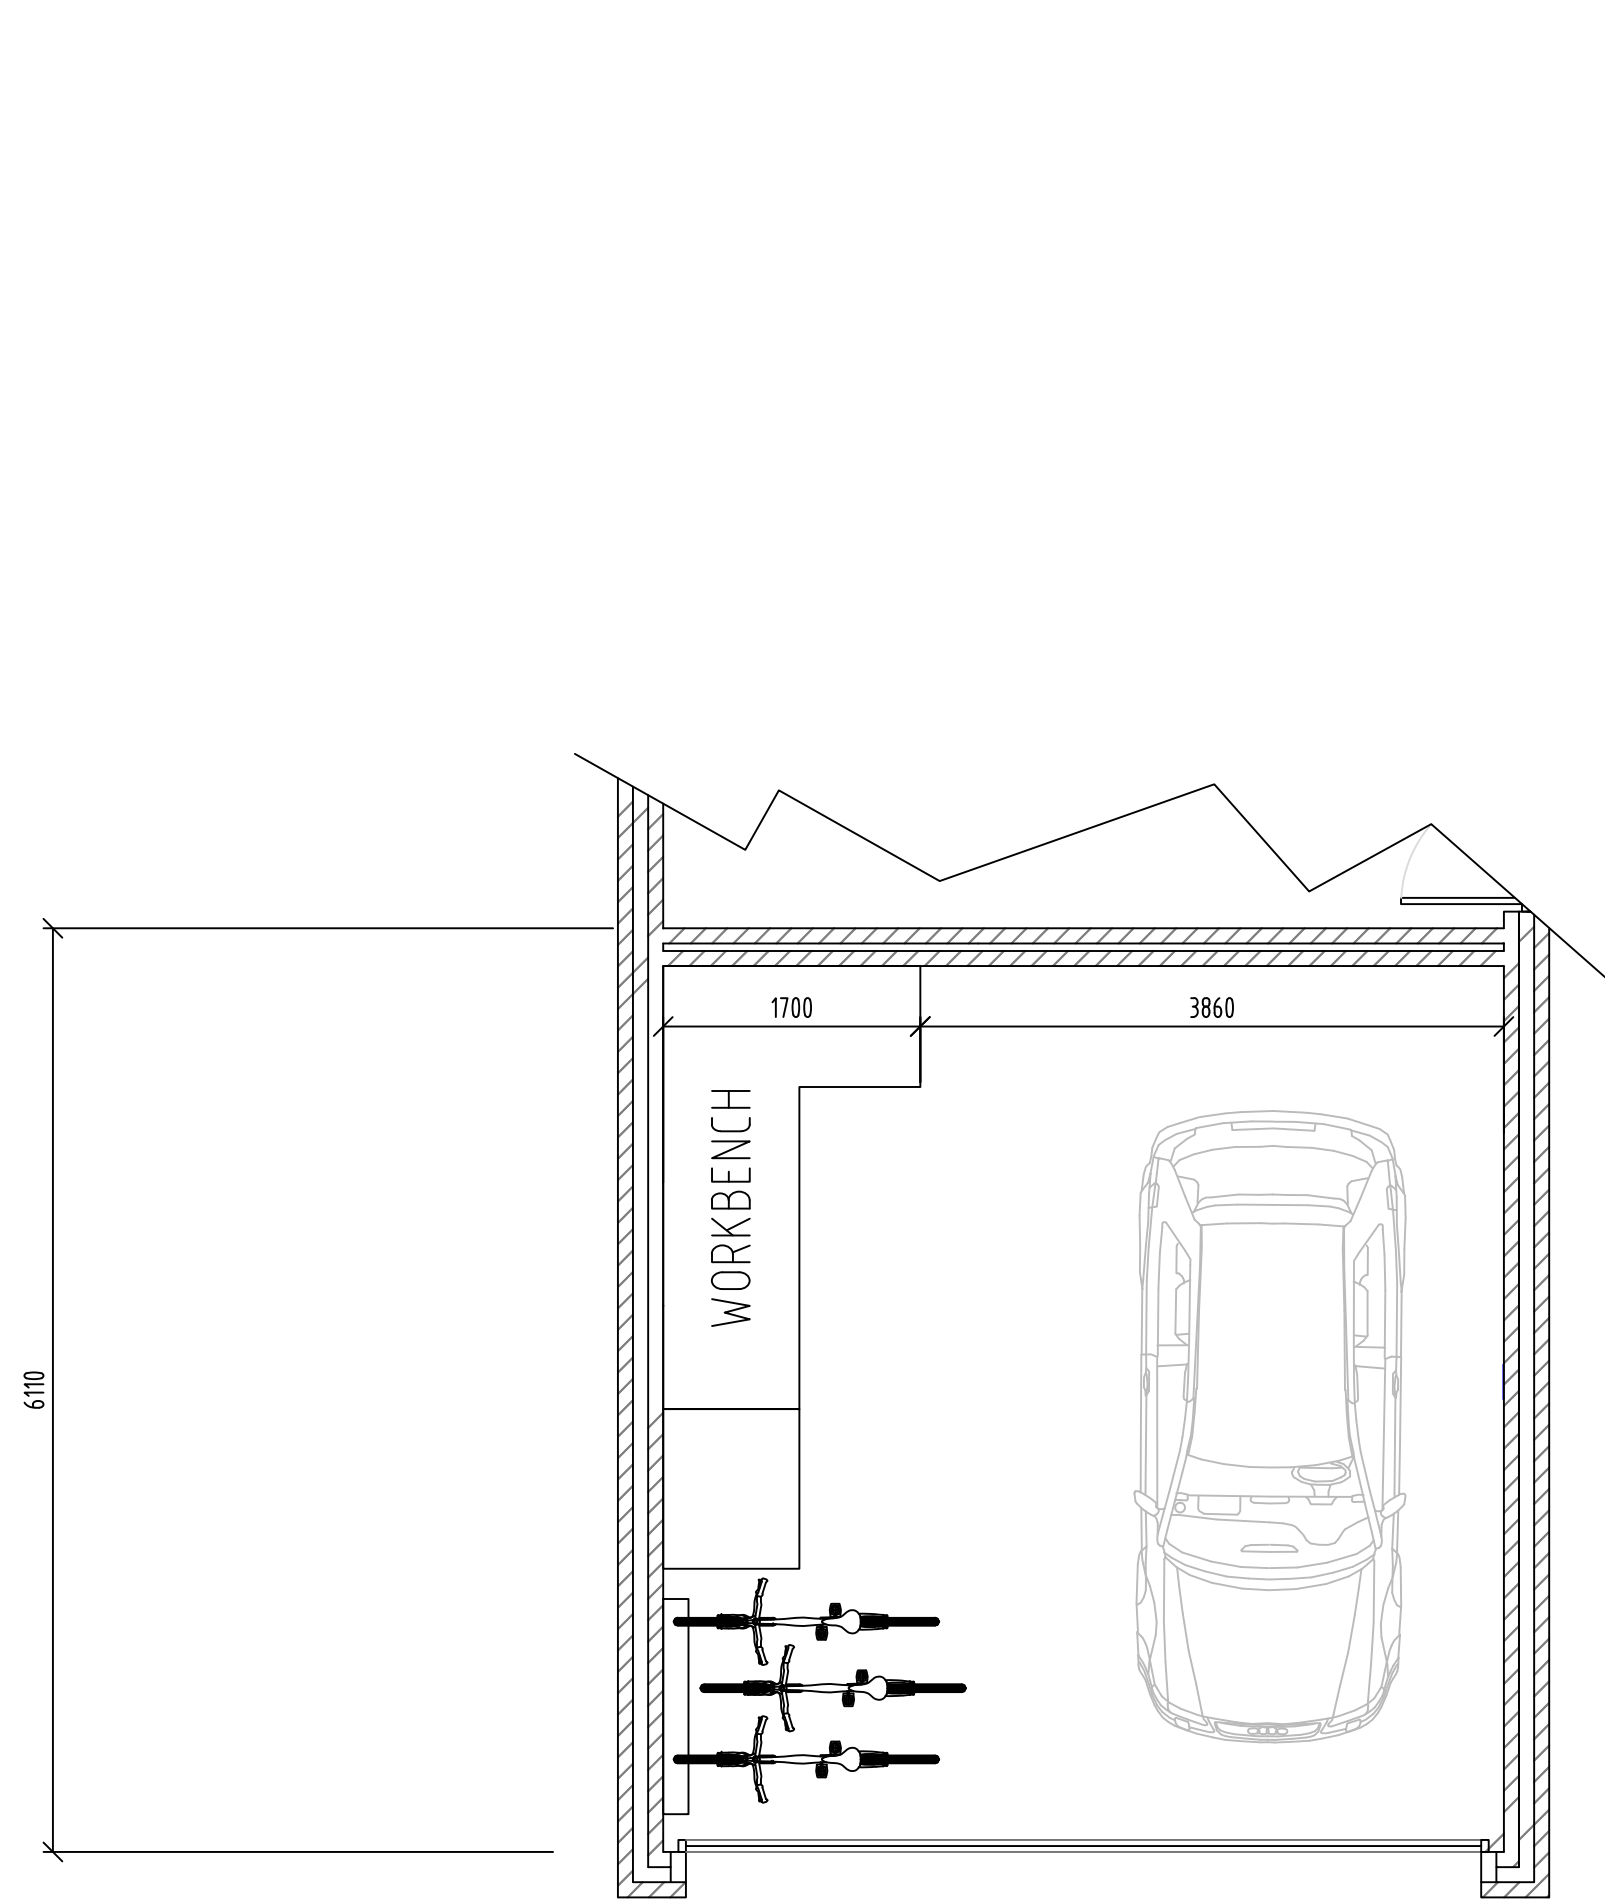

LOWER GARAGE SECTION TO BE RETAINED
WITH ONE CAR PARKING SPACE ONE SIDE AND
WORKSHOP AND CYCLE STORAGE THE OTHER

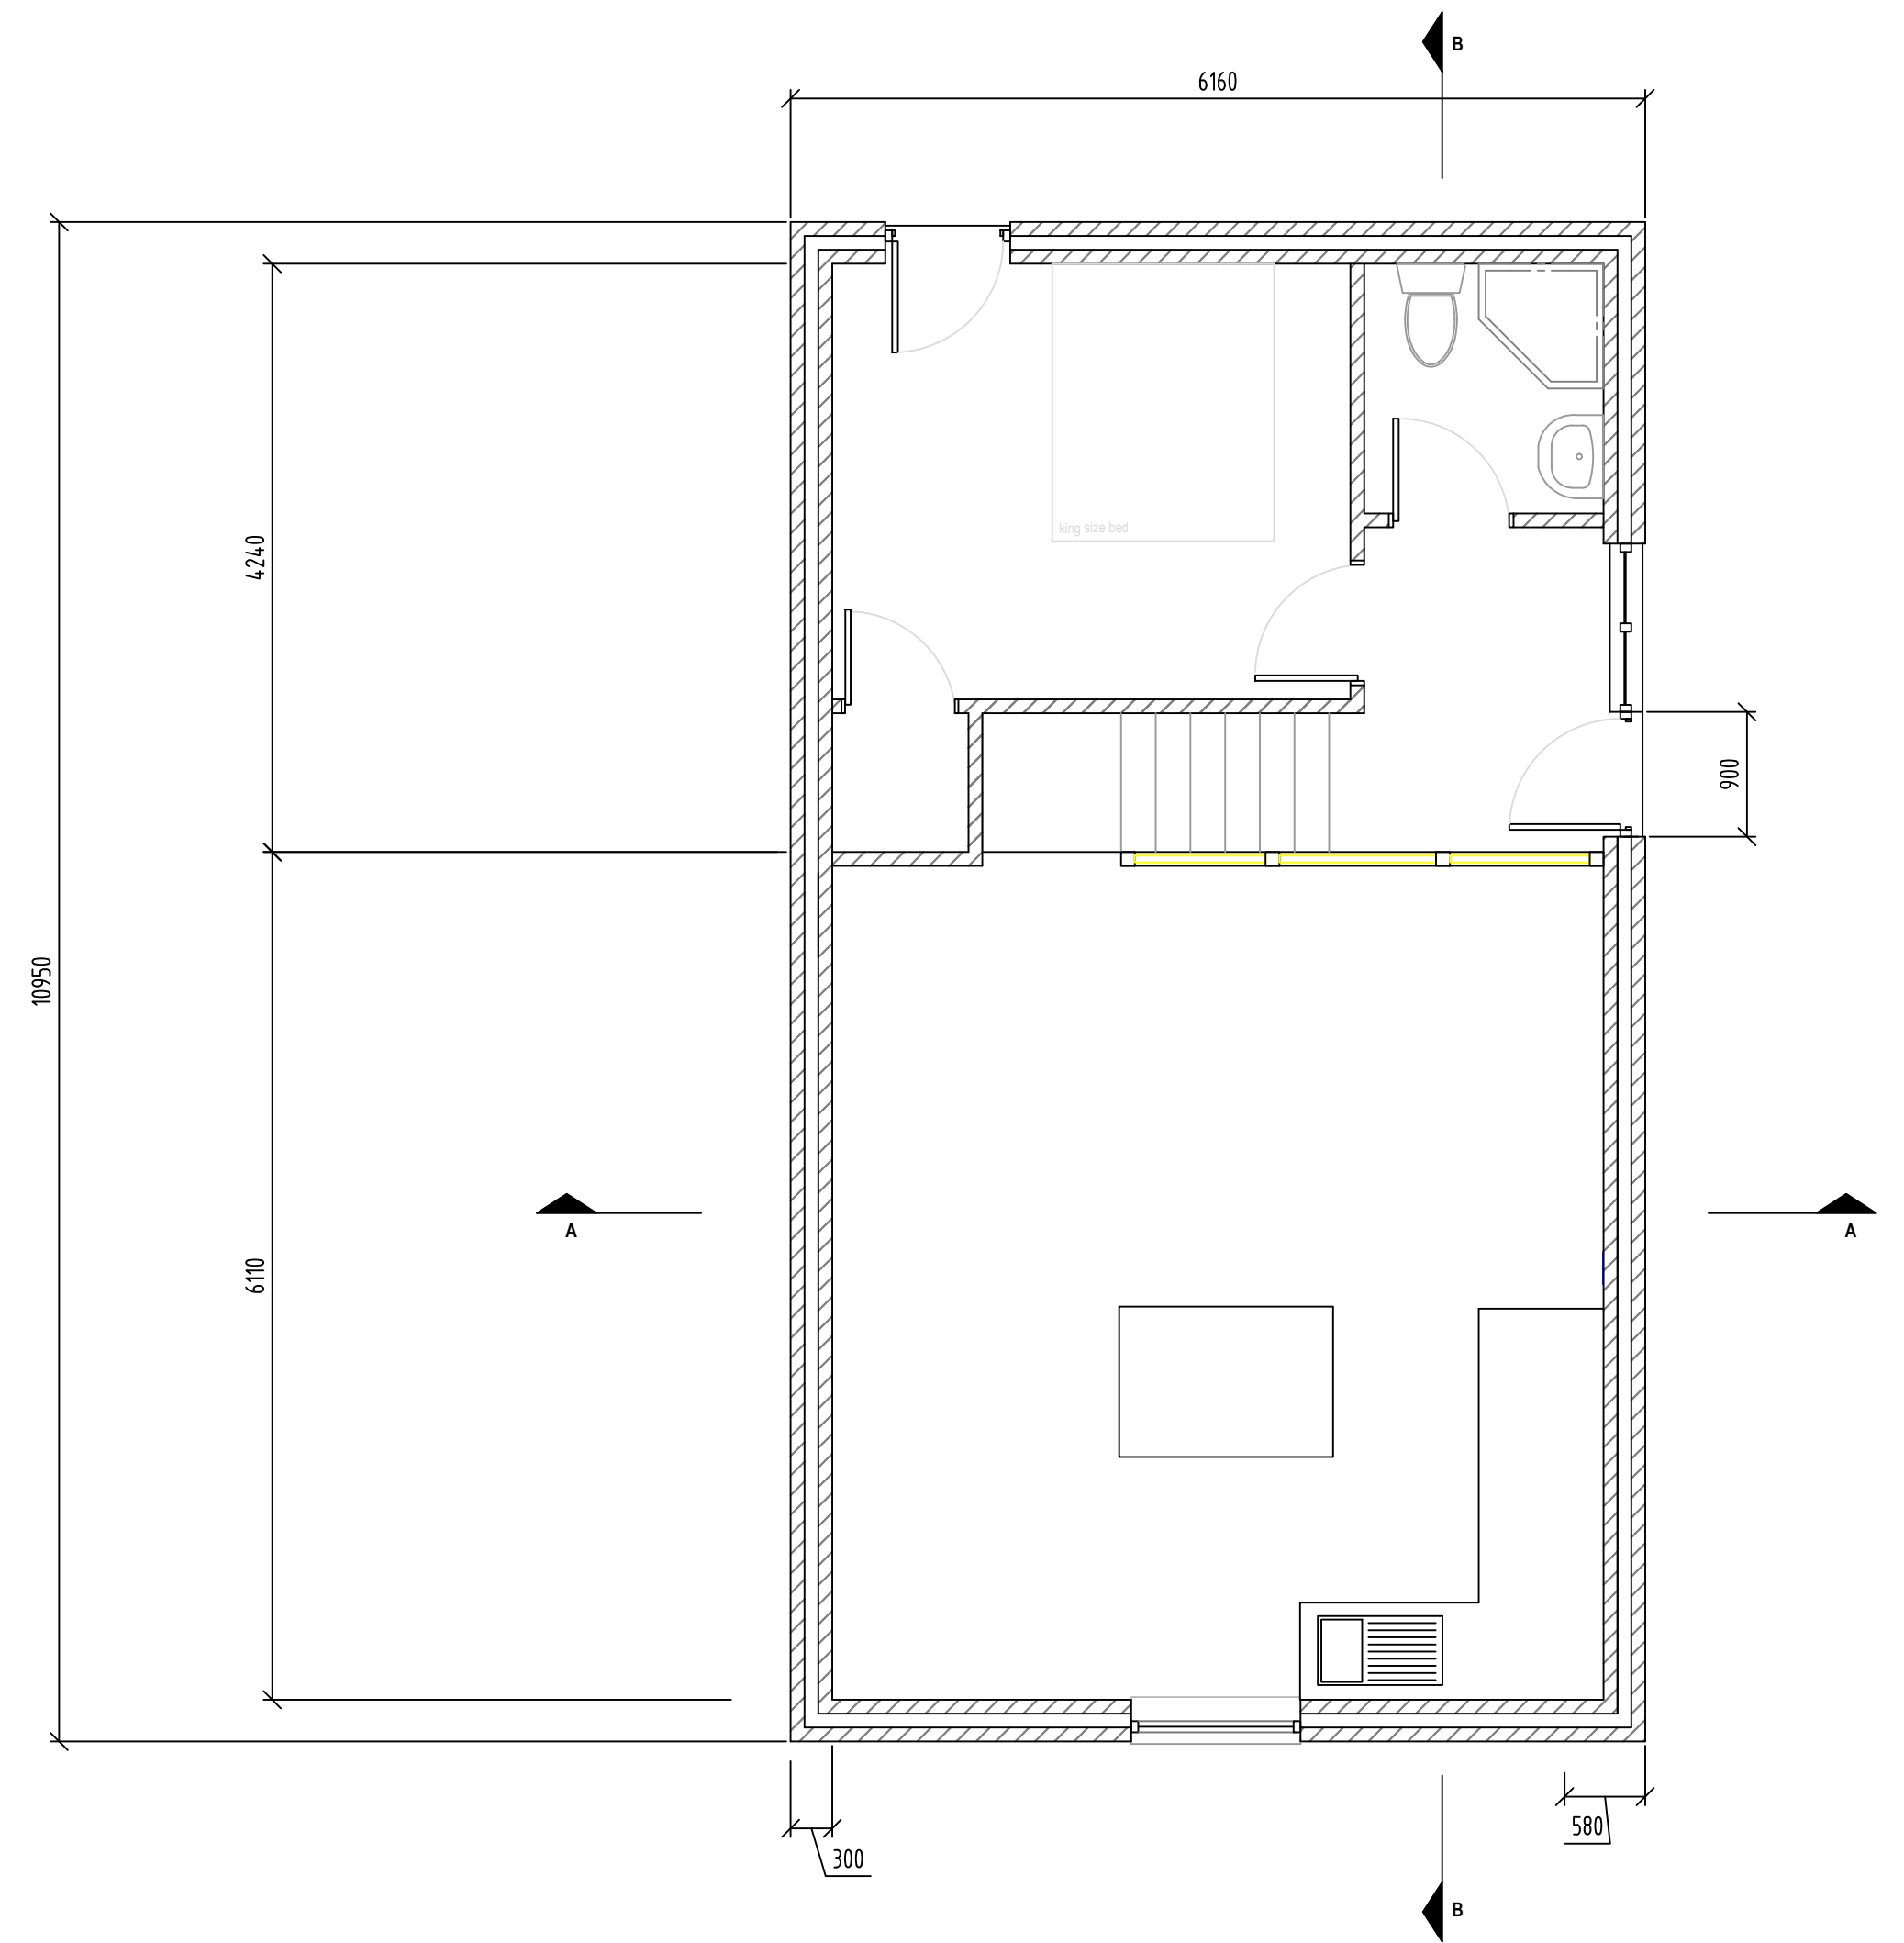

PLAN VIEW

SCALE 1:50@A2

DRAWING REF. D006
REV B

PARTIAL CHANGE OF USE OF EXISTING DETACHED
GARAGE INTO A ONE BED HOLIDAY LET/AIRBNB
TY GWENNOL CILFREW
SA10 8NE