



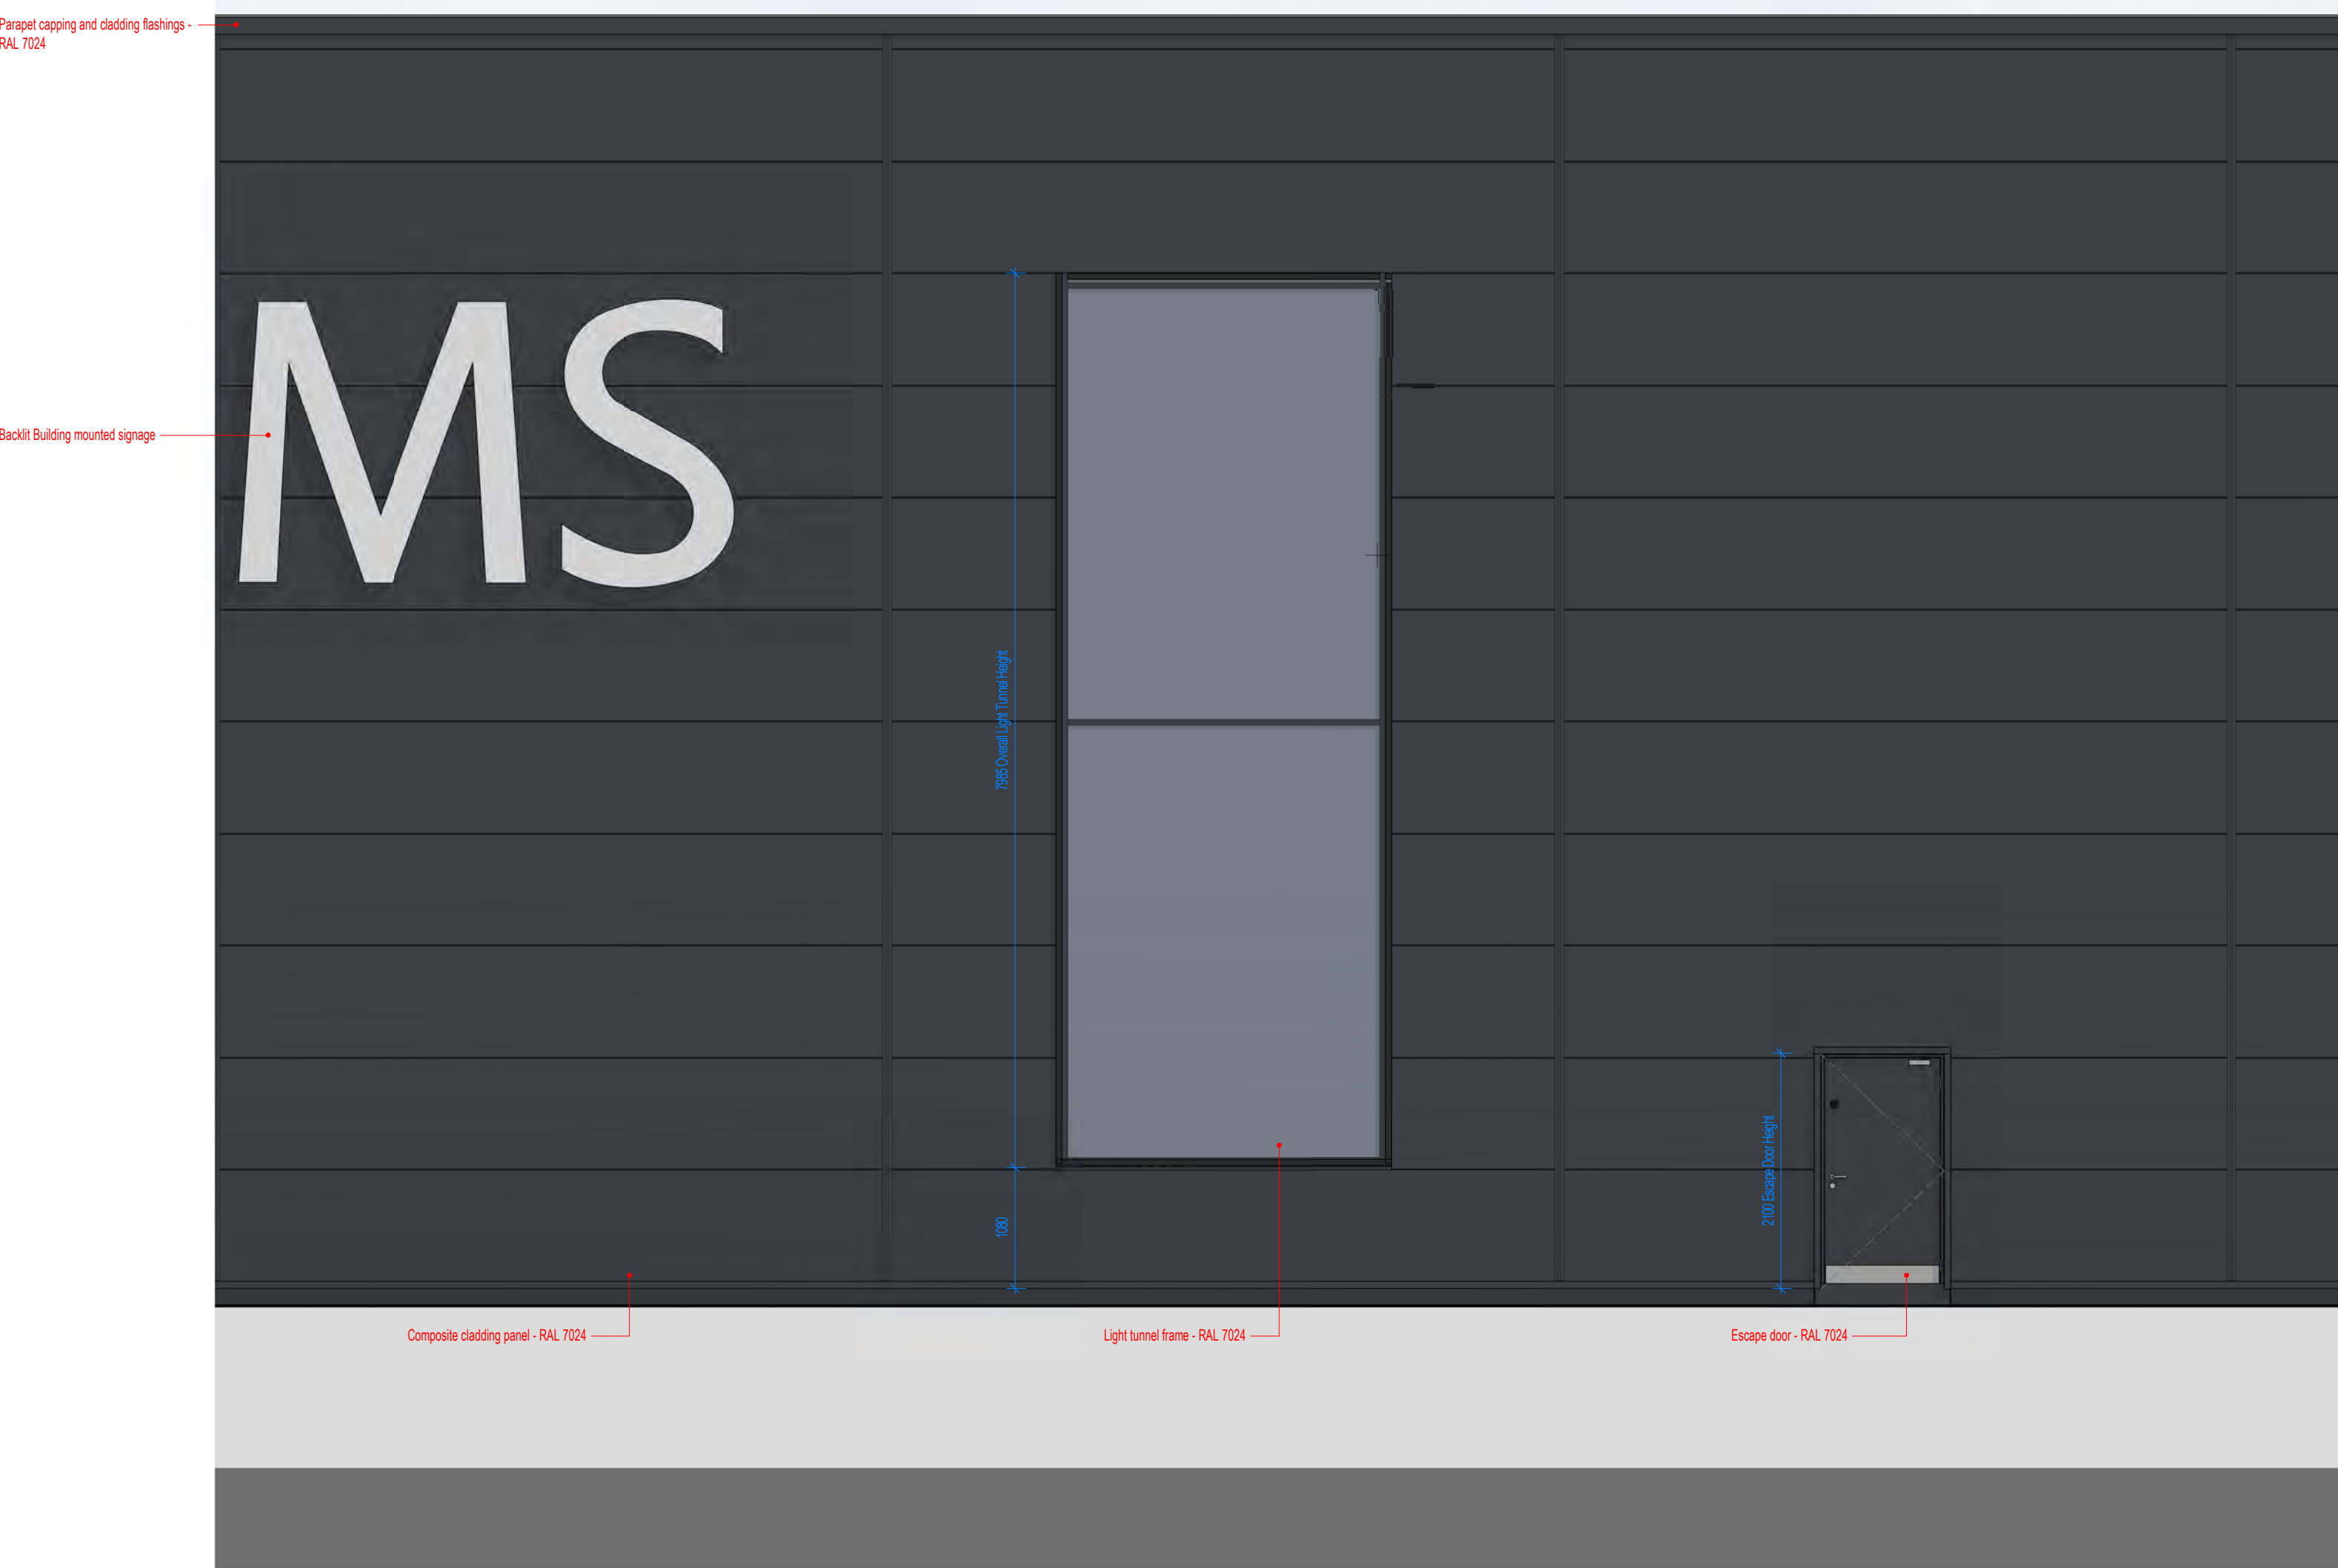

01 Typical Front Elevation Extract 01
1:50

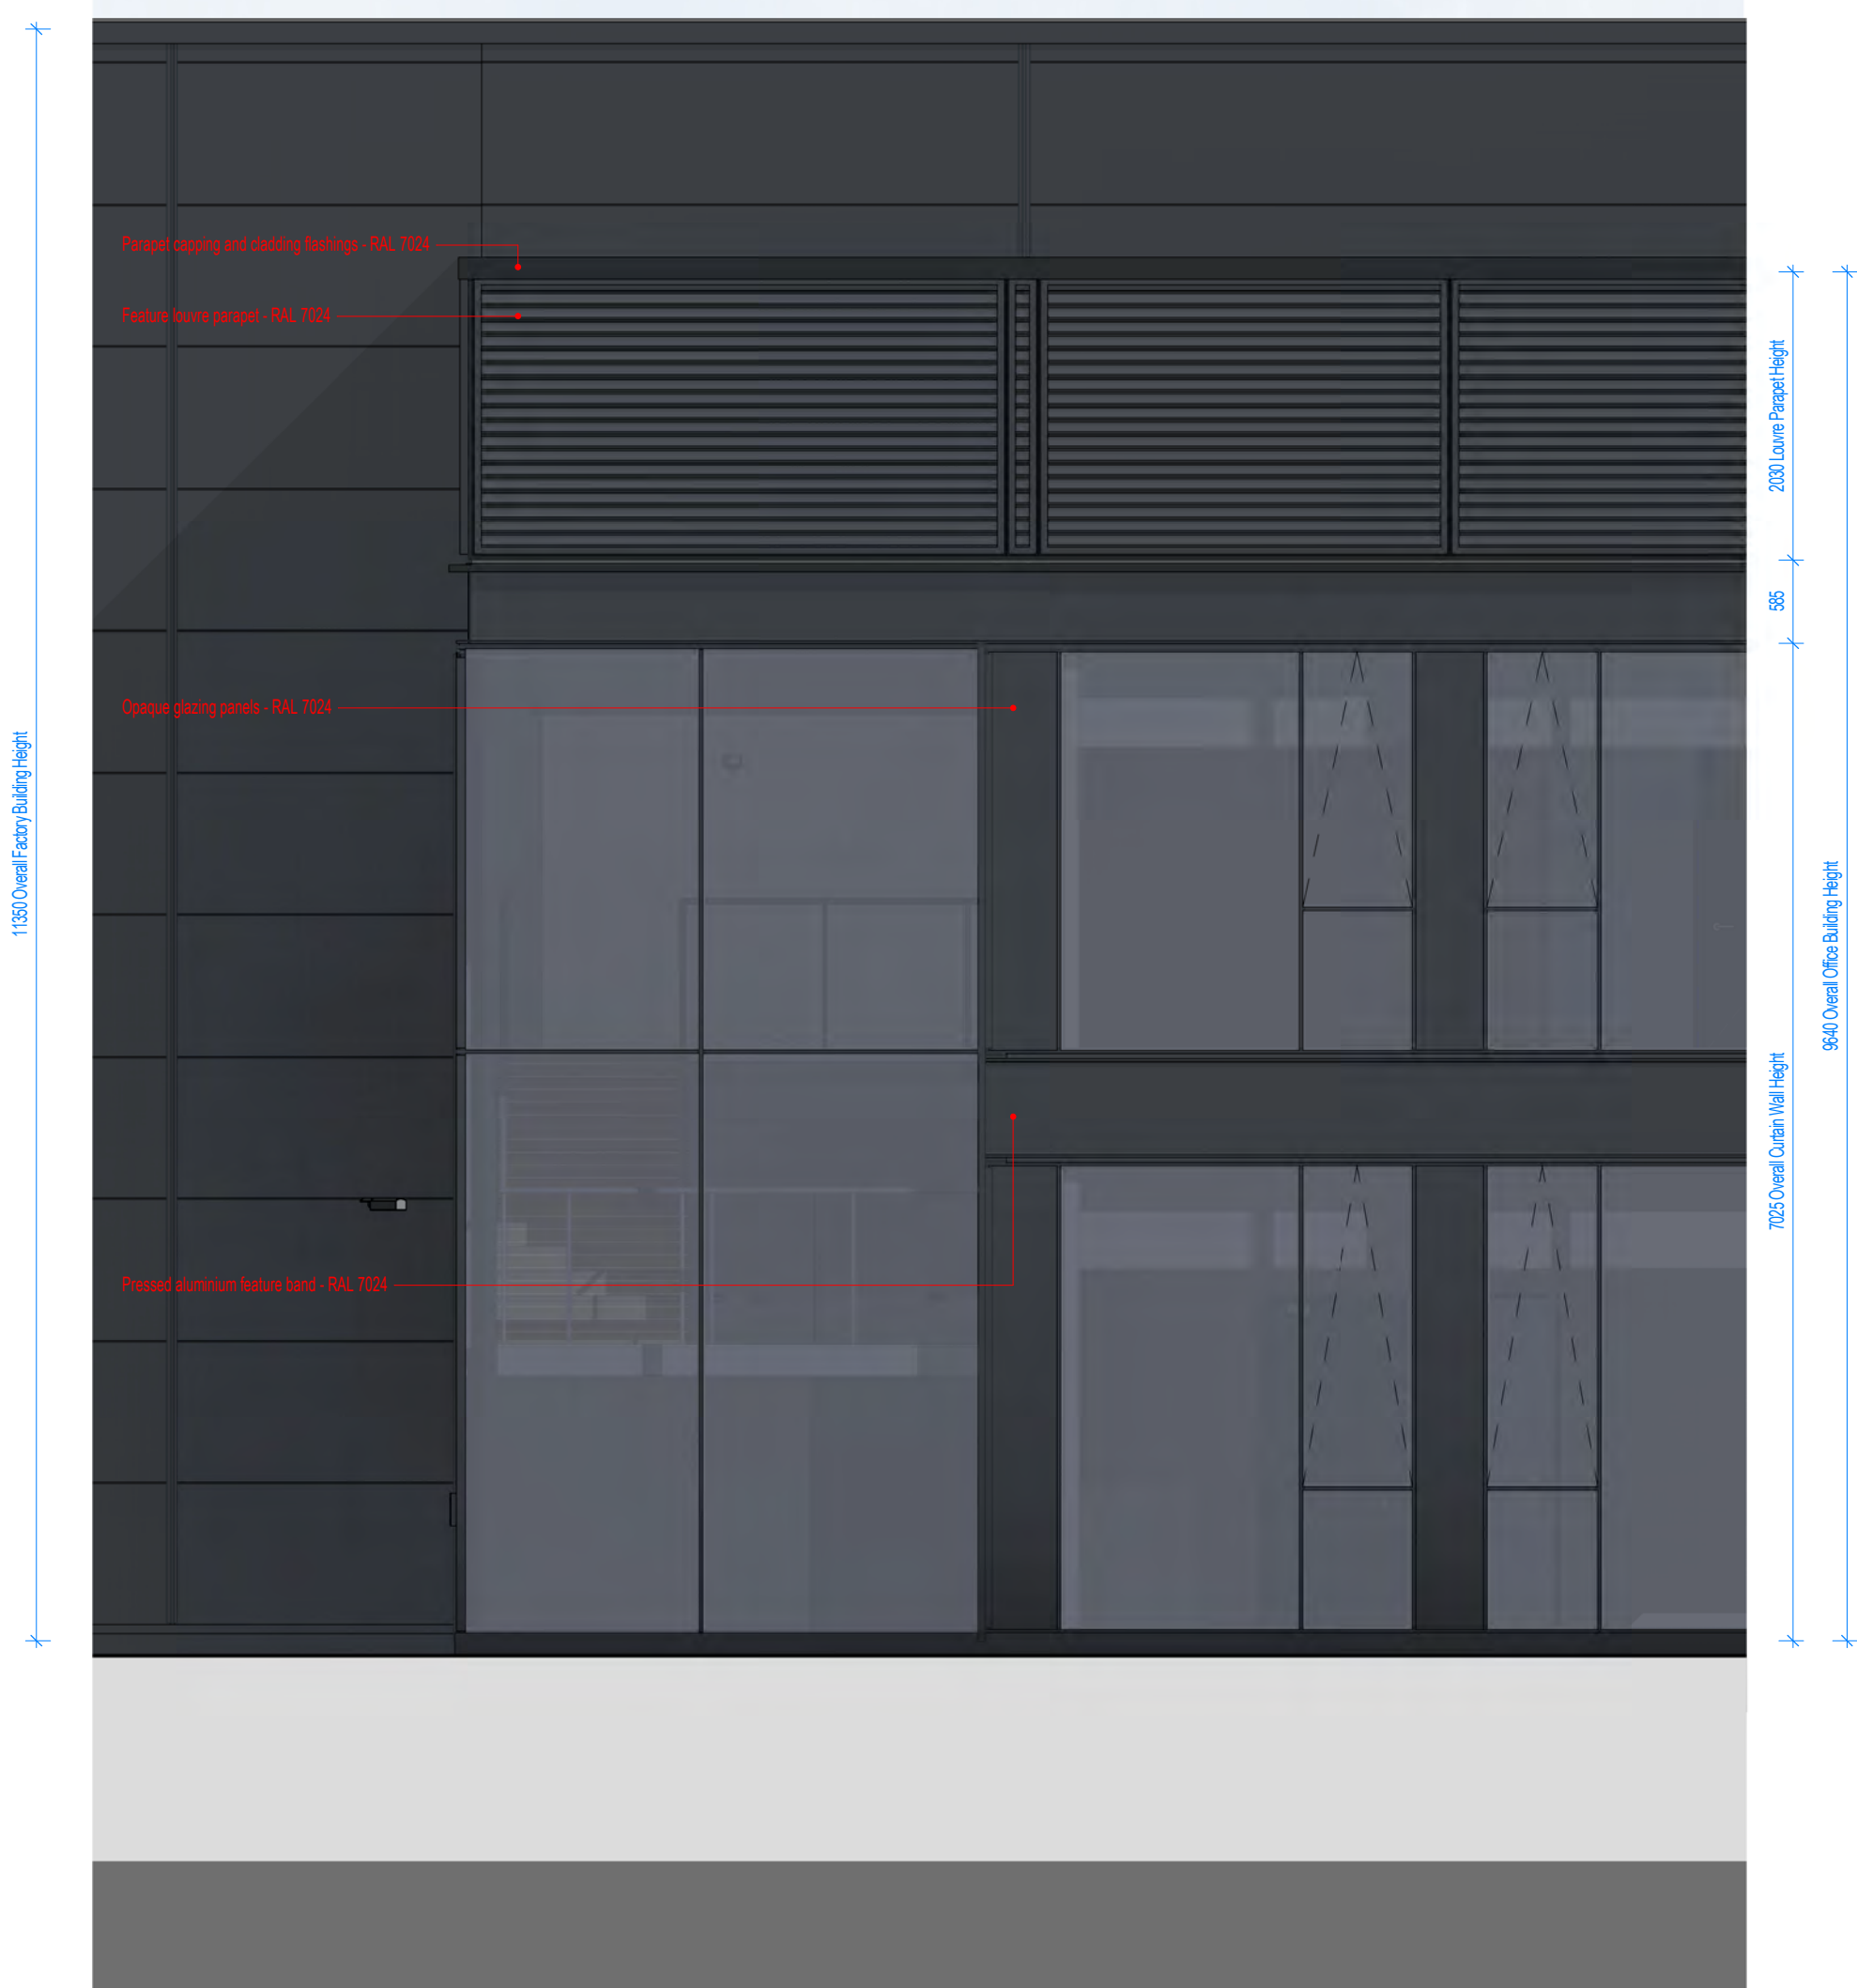

02 Typical Front Elevation Extract 02
1:50



04 Typical Side Elevation Extract
1:50



05 Typical Rear Elevation Extract
1:50