


Existing Site Plan 1:100

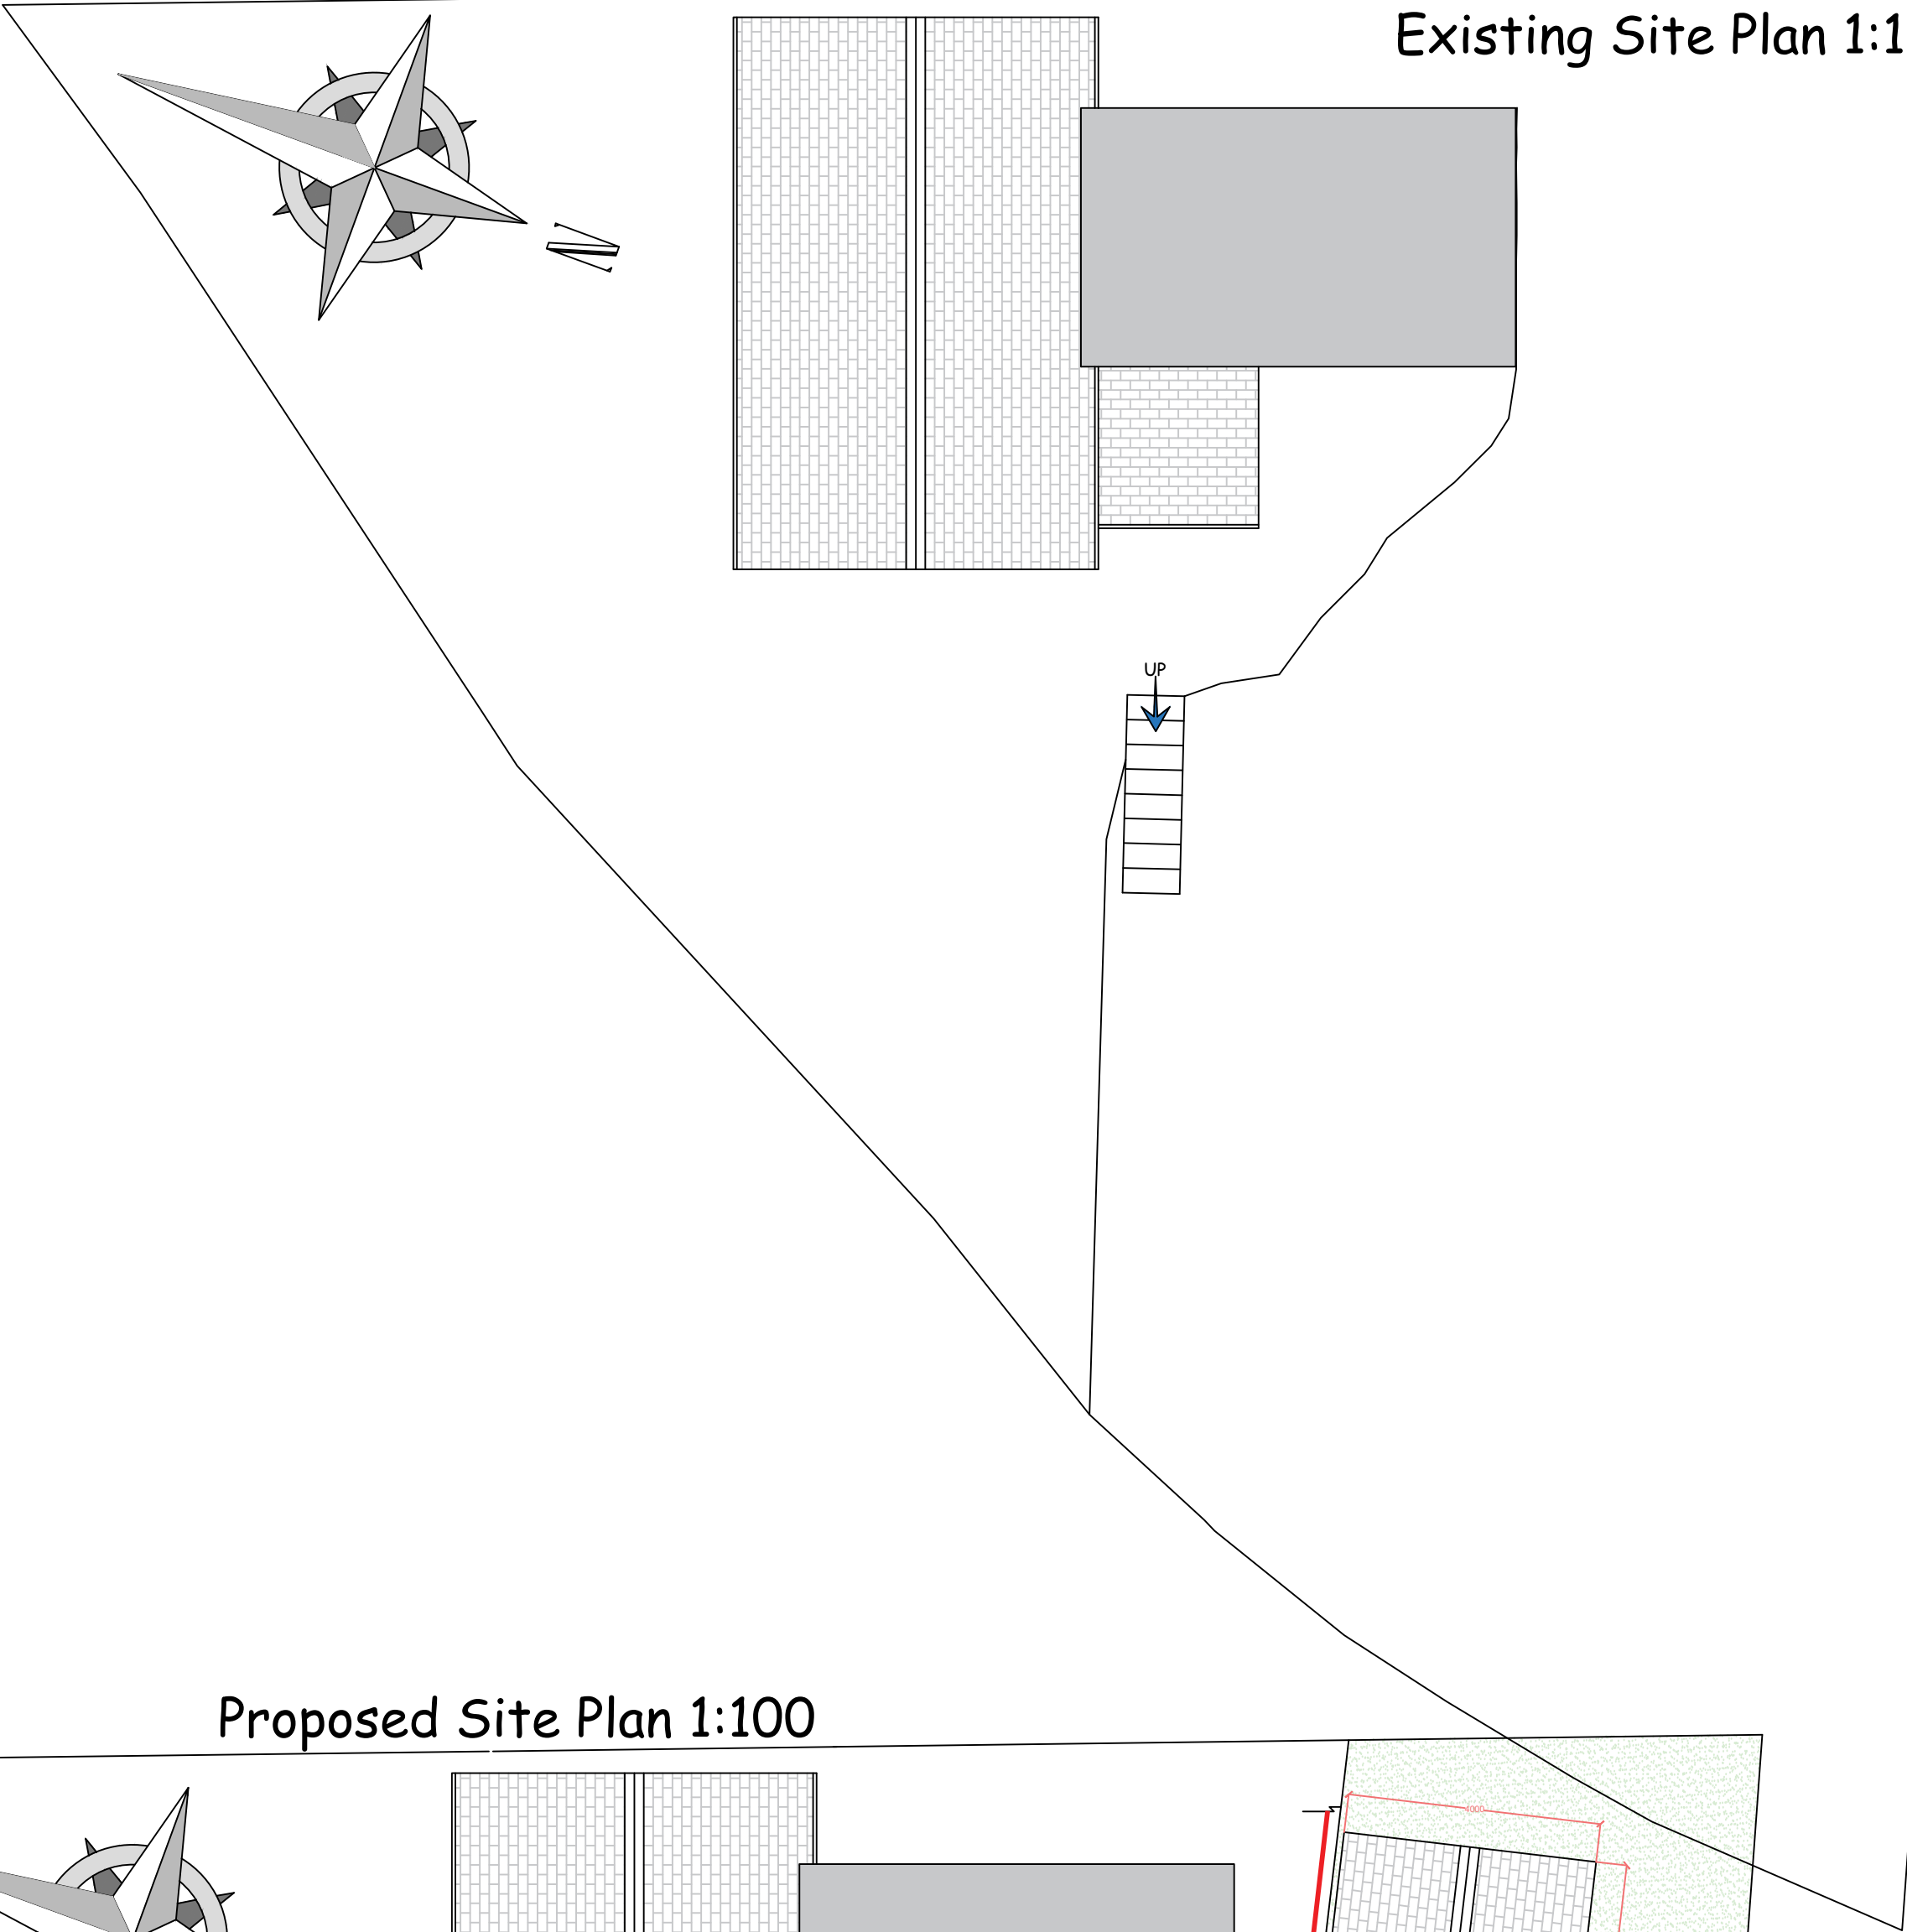

Proposed Site Plan 1:100

