



EXISTING SOUTH
ELEVATION

SCALE 1:100 @ A1

EXISTING NORTH
ELEVATION


SCALE 1:100 @ A1

EXISTING WEST
ELEVATION

SCALE 1:100 @ A1

EXISTING NORTH
ELEVATION

SCALE 1:100 @ A1

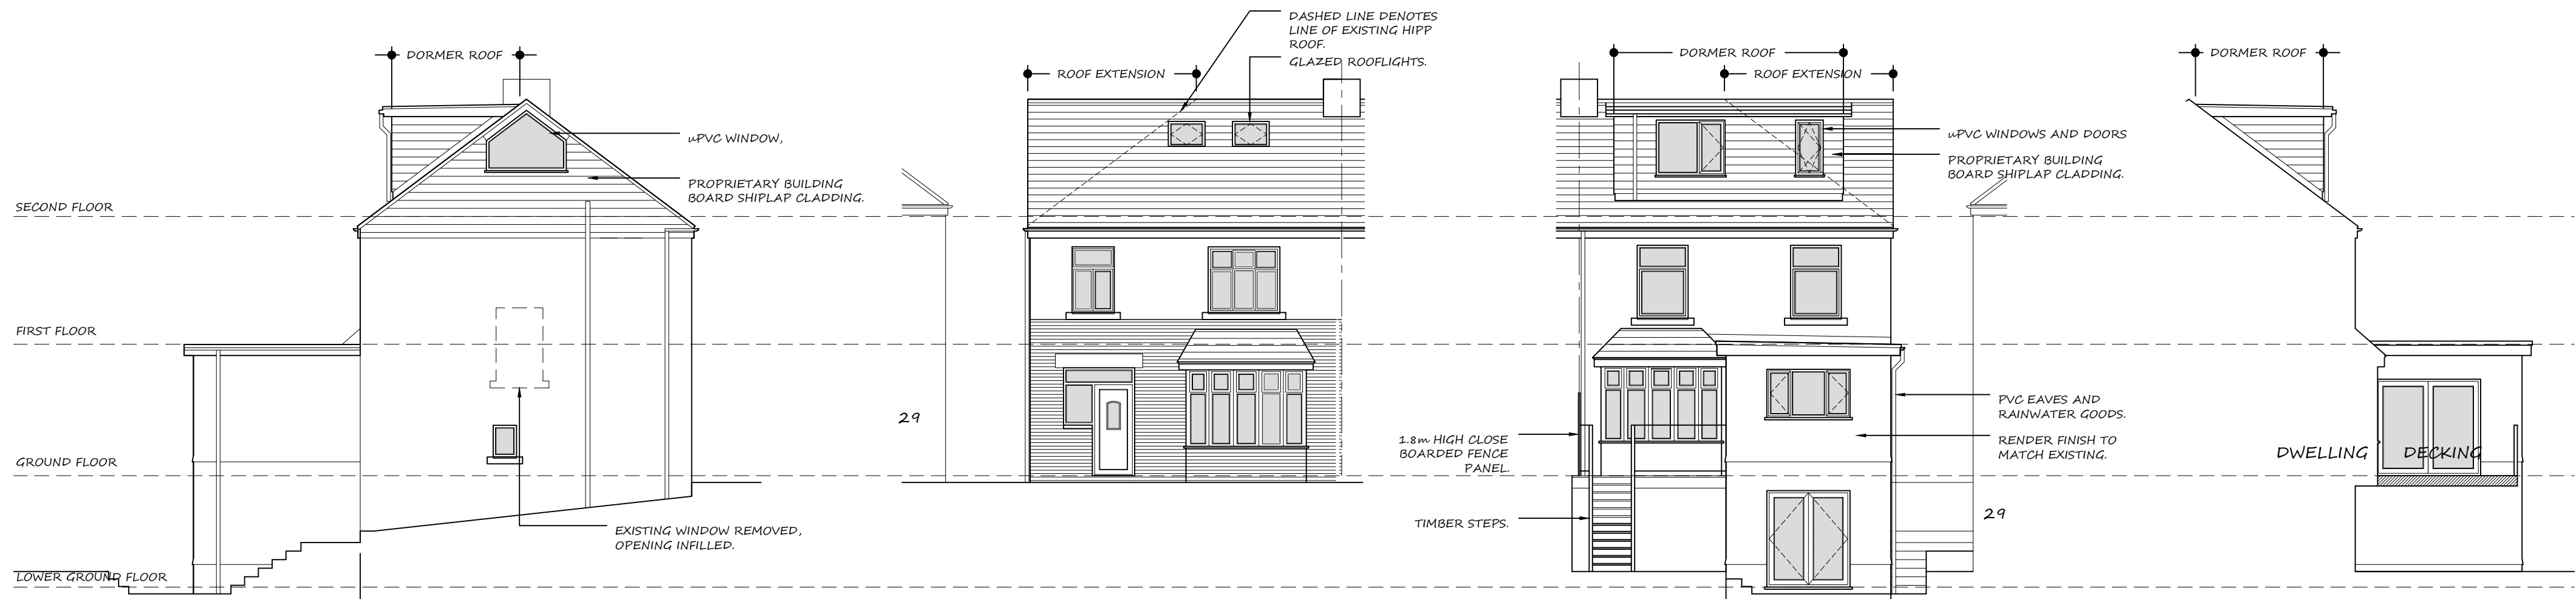

PROPOSED SOUTH
ELEVATION

SCALE 1:100 @ A1

PROPOSED NORTH
ELEVATION

SCALE 1:100 @ A1

PROPOSED WEST
ELEVATION

SCALE 1:100 @ A1

PROPOSED NORTH
ELEVATION

SCALE 1:100 @ A1

KITCHEN & LOWER GROUND FLOOR
EXTENSION & LOFT CONVERSION
31 PENTWYN BAGLAN ROAD, PORT
TALBOT, SA12 8EA
EXISTING AND PROPOSED
ELEVATIONS