


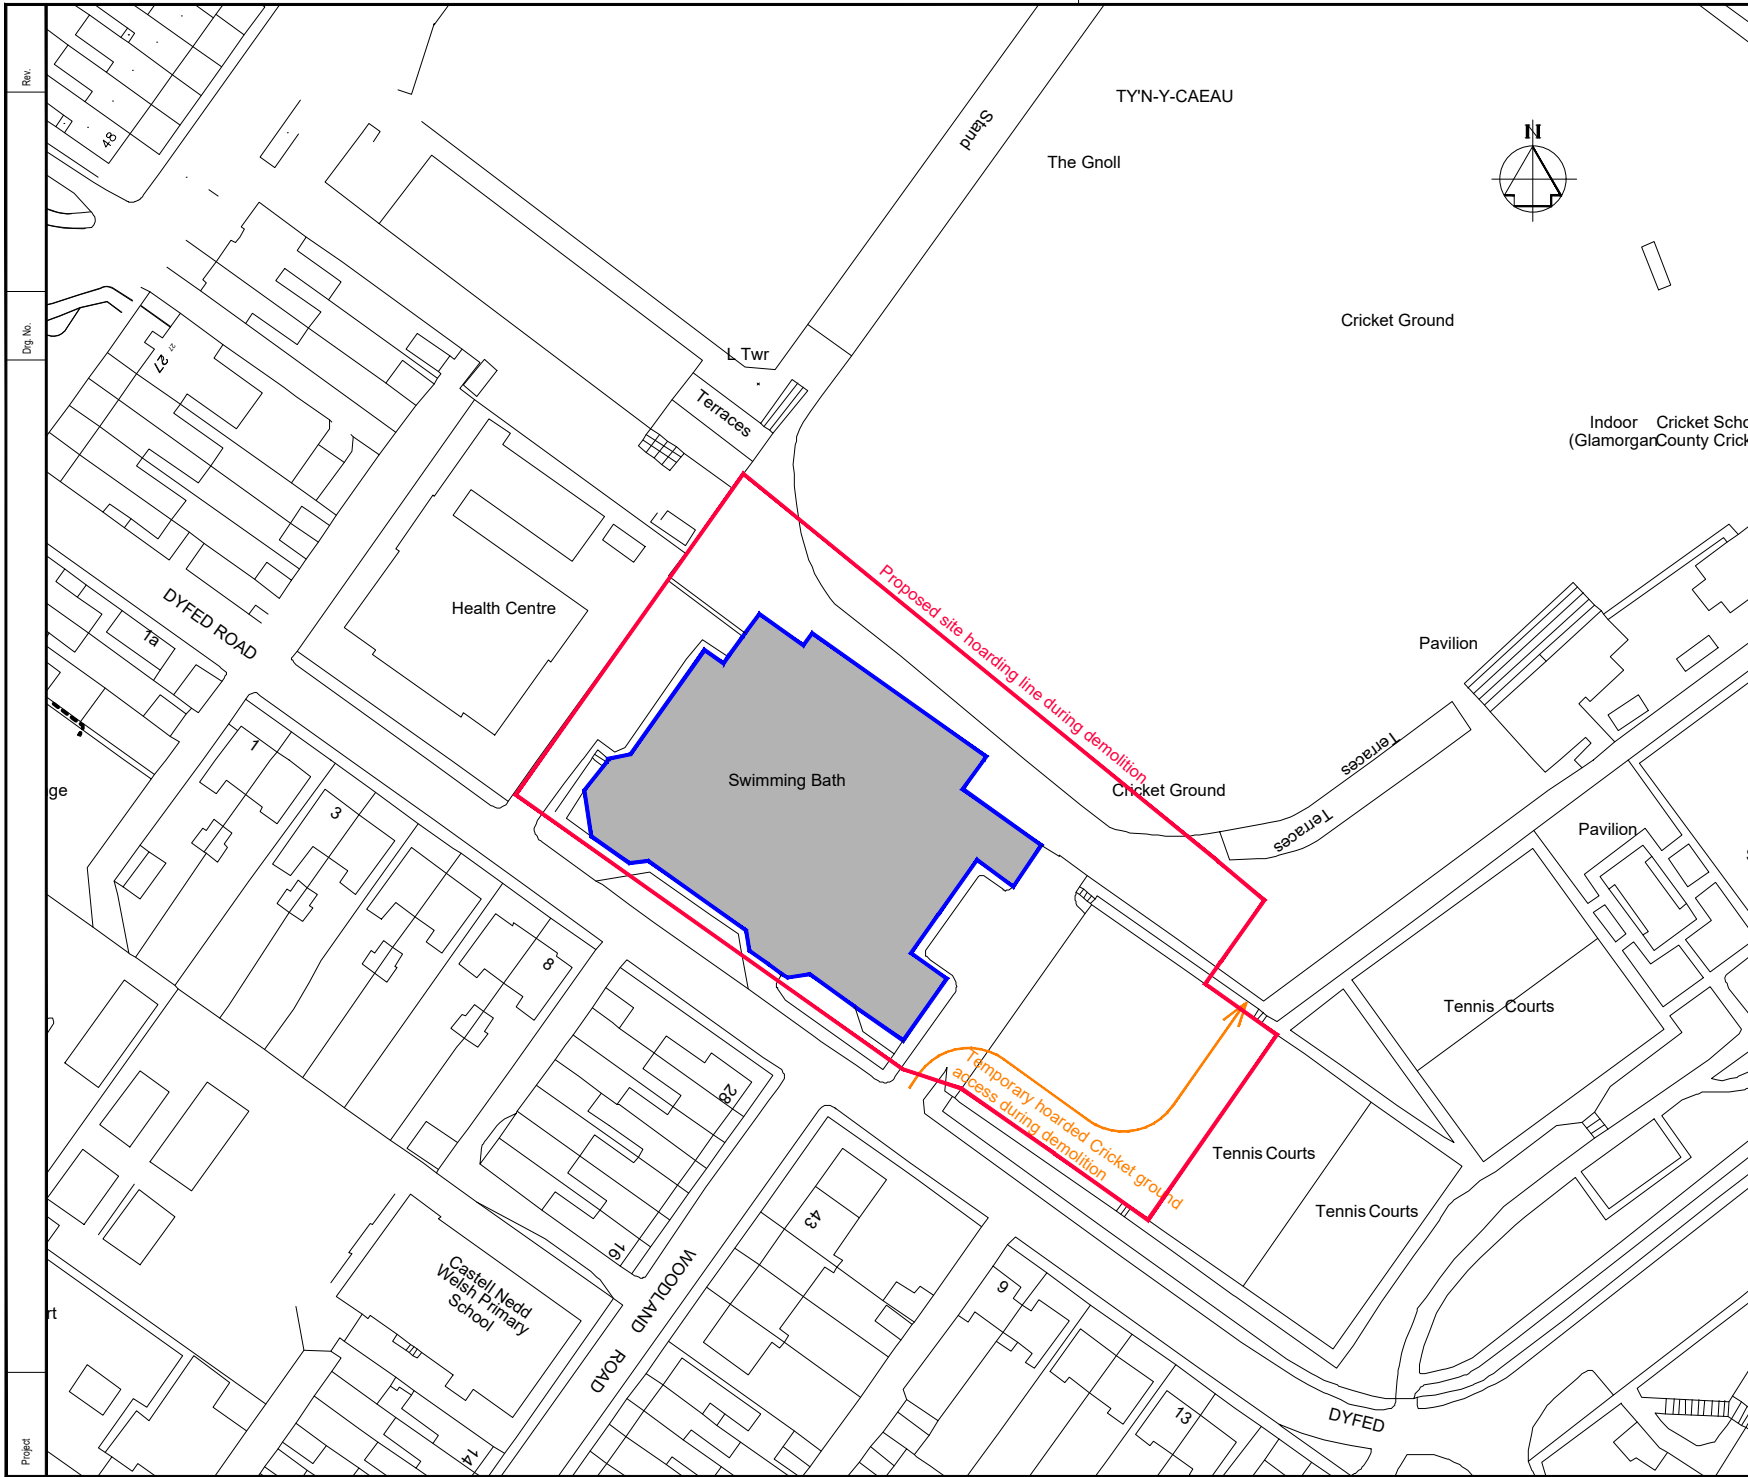

NOTES

1. All dimensions in millimetres unless otherwise stated.

--	--	--	--	--	--

Rev	Details	Dr	Ch	Apr	Date
-----	---------	----	----	-----	------



Neath Port Talbot
Castell-nedd Port Talbot
County Borough Council Cyngor Bwrdeistref Sirol
Making a difference Gwahaniaeth er gwell

PROPERTY & REGENERATION
Nicola Pearce BSc(Hons) DipTP MRTPI
DIRECTOR OF ENVIRONMENT AND REGENERATION
THE QUAYS, BRUNEL WAY
BAGLAN ENERGY PARK SA11 2GG
www.npt.gov.uk

Project	Demolition of Neath Leisure Centre Dyfed Road Neath SA11 3AW
---------	--

Drawing Title	Location Plan
---------------	---------------

File No.	Property Ref. No.
Drawn J.Hughes	Checked T.Preece
Date Oct:'22	Date Oct:'22
Scales 1:1250	Approved T.preece
Drawing No. L39690/S329/10	Rev.