


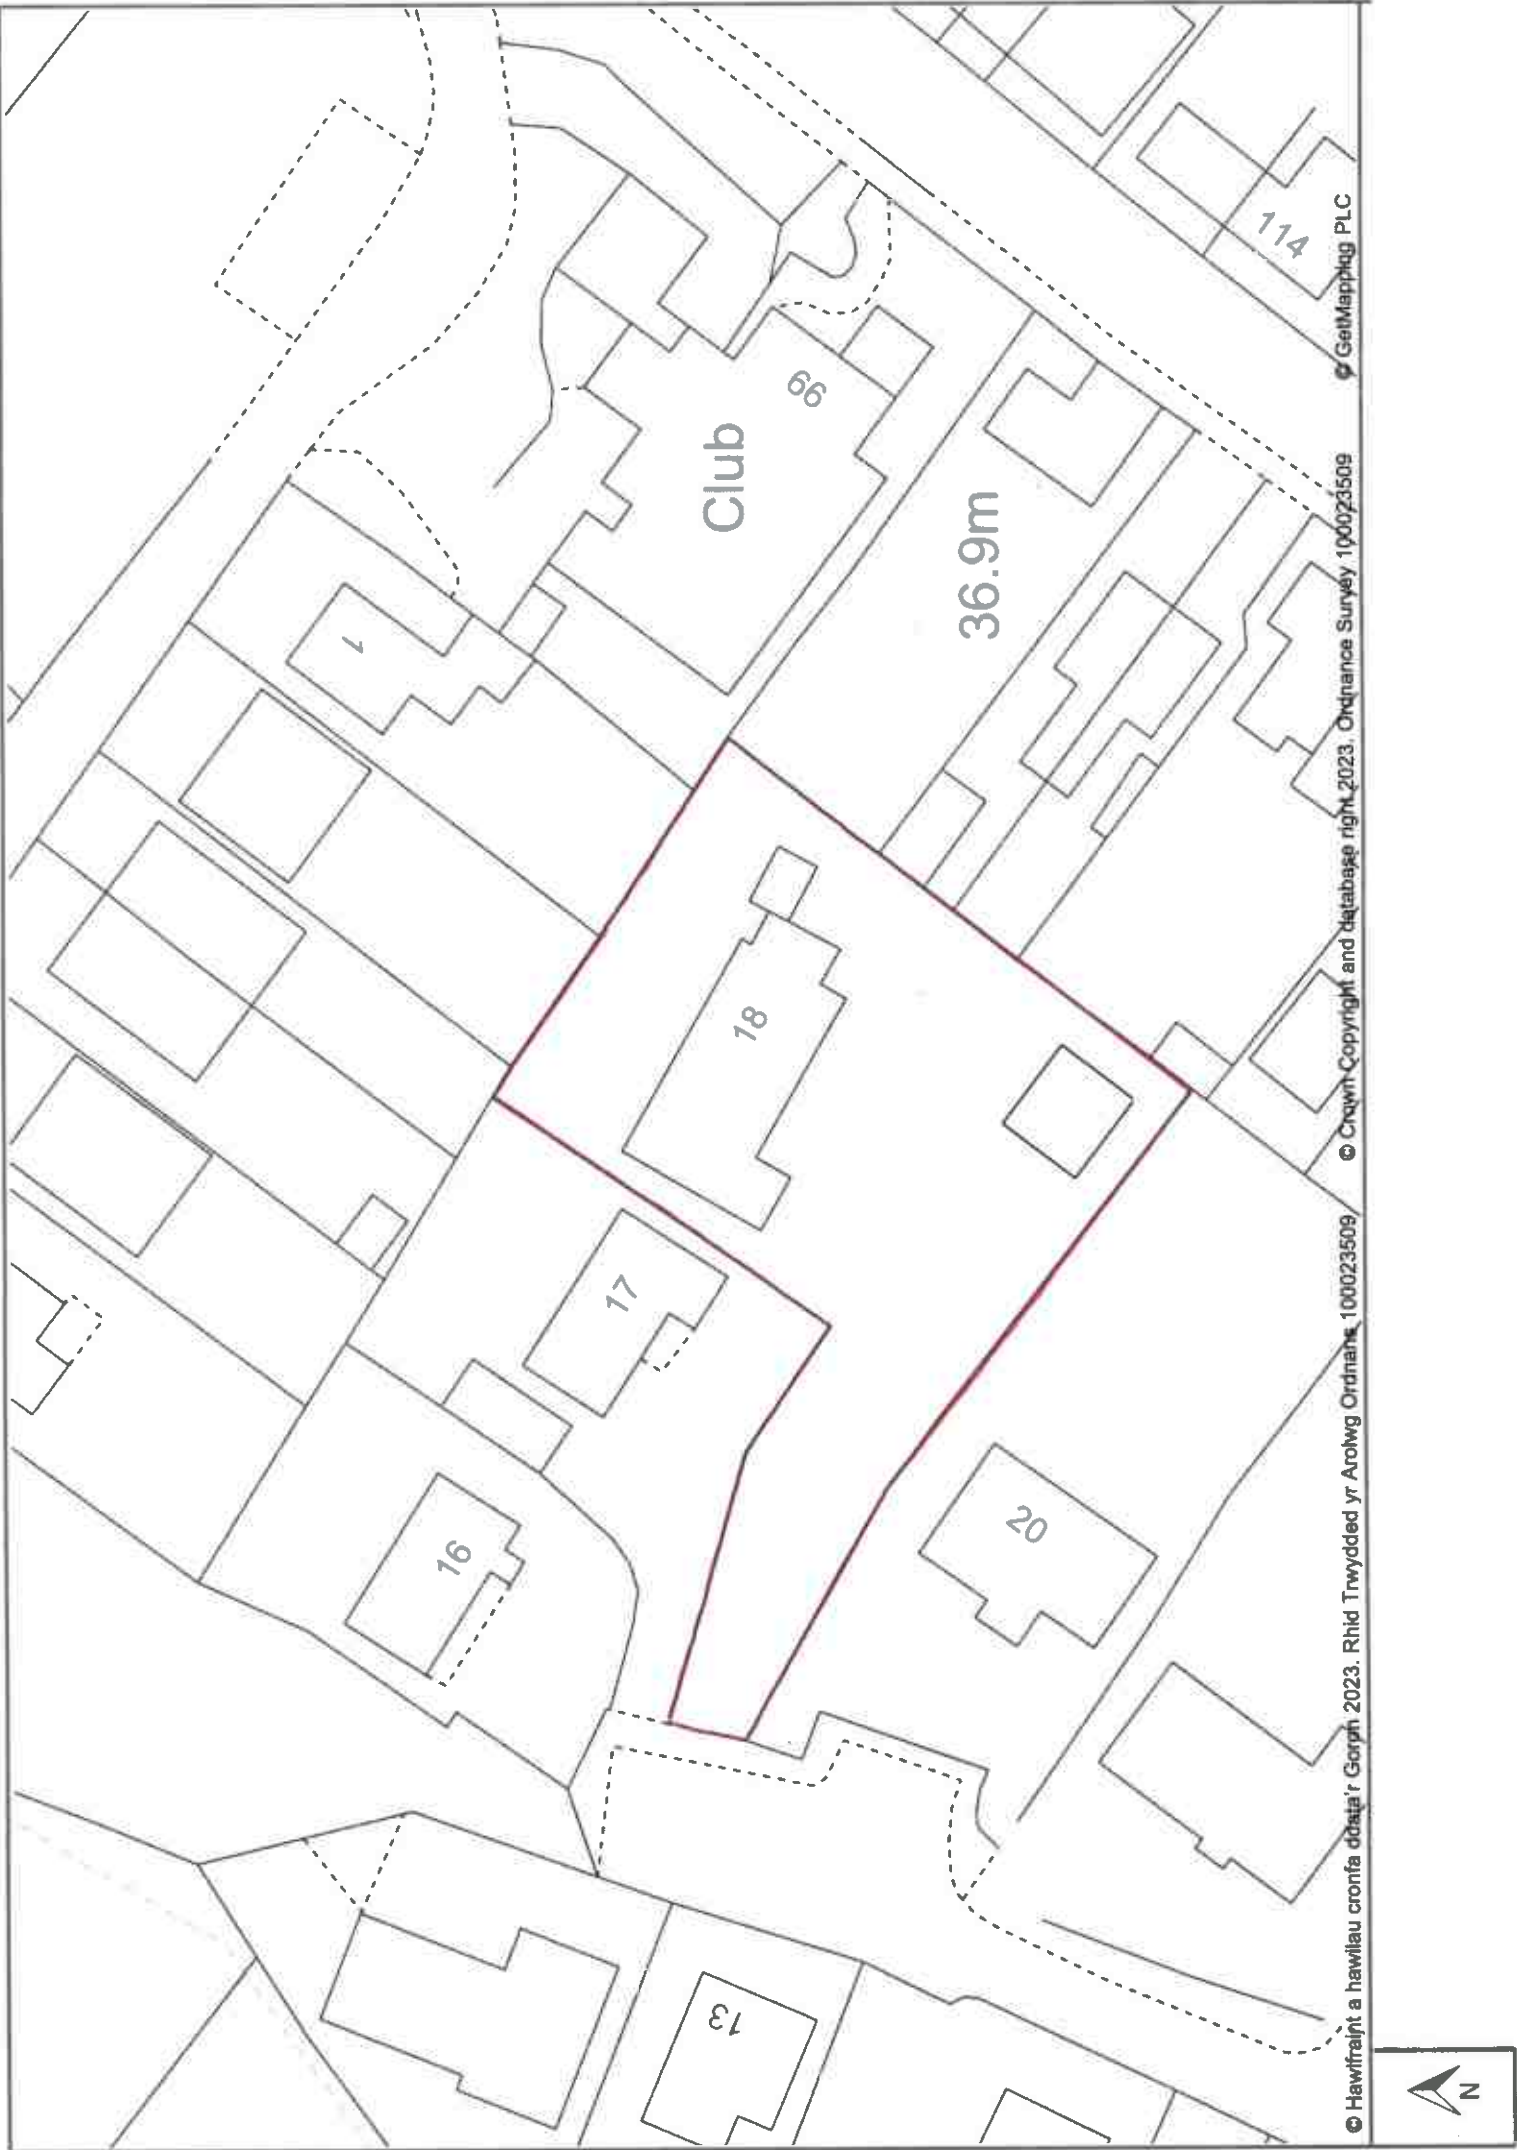

DRAWING A2 1.500		DRAWN BY L.SMITH		PROPOSED GARAGE 18 MORGAN STREET TREBANOS SWANSEA SA8 4SW	BLOCK PLAN
---------------------	--	---------------------	--	---	------------