


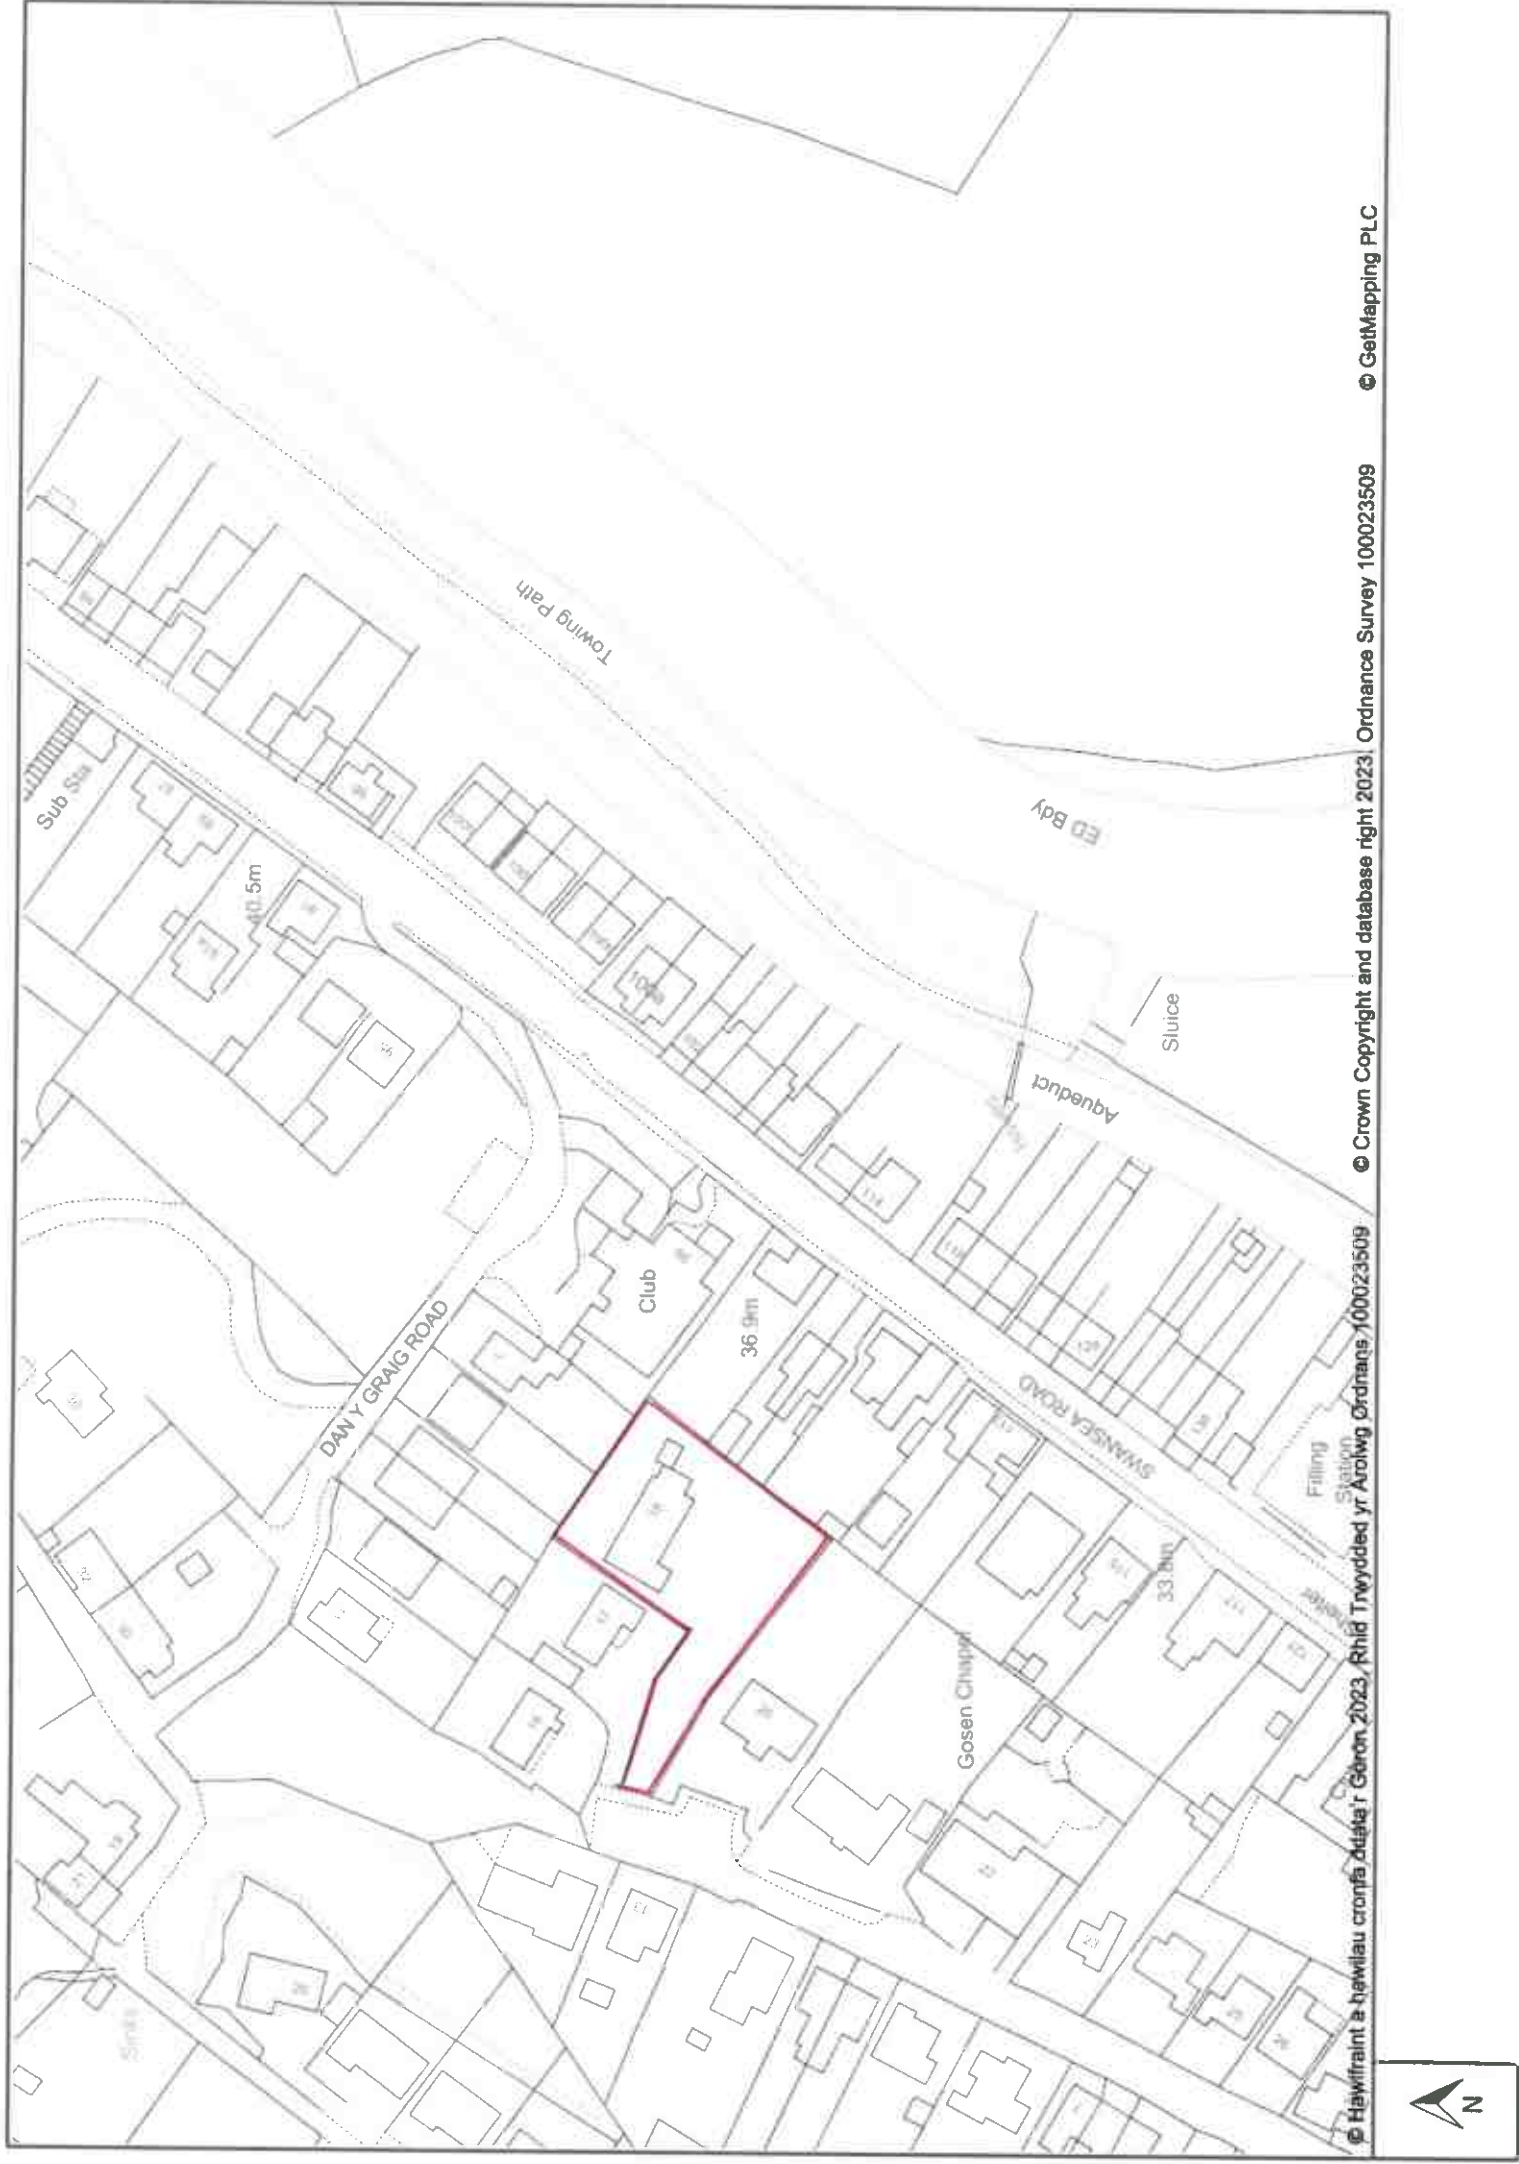

DRAWING A1 1.1250		DRAWN BY L.SMITH	PROPOSED GARAGE 18 MORGAN STREET TREBANOS SWANSEA SA8 4SW	LOCATION PLAN
----------------------	--	---------------------	---	---------------