


Retaining Walls TBC  
by Structural Engineer

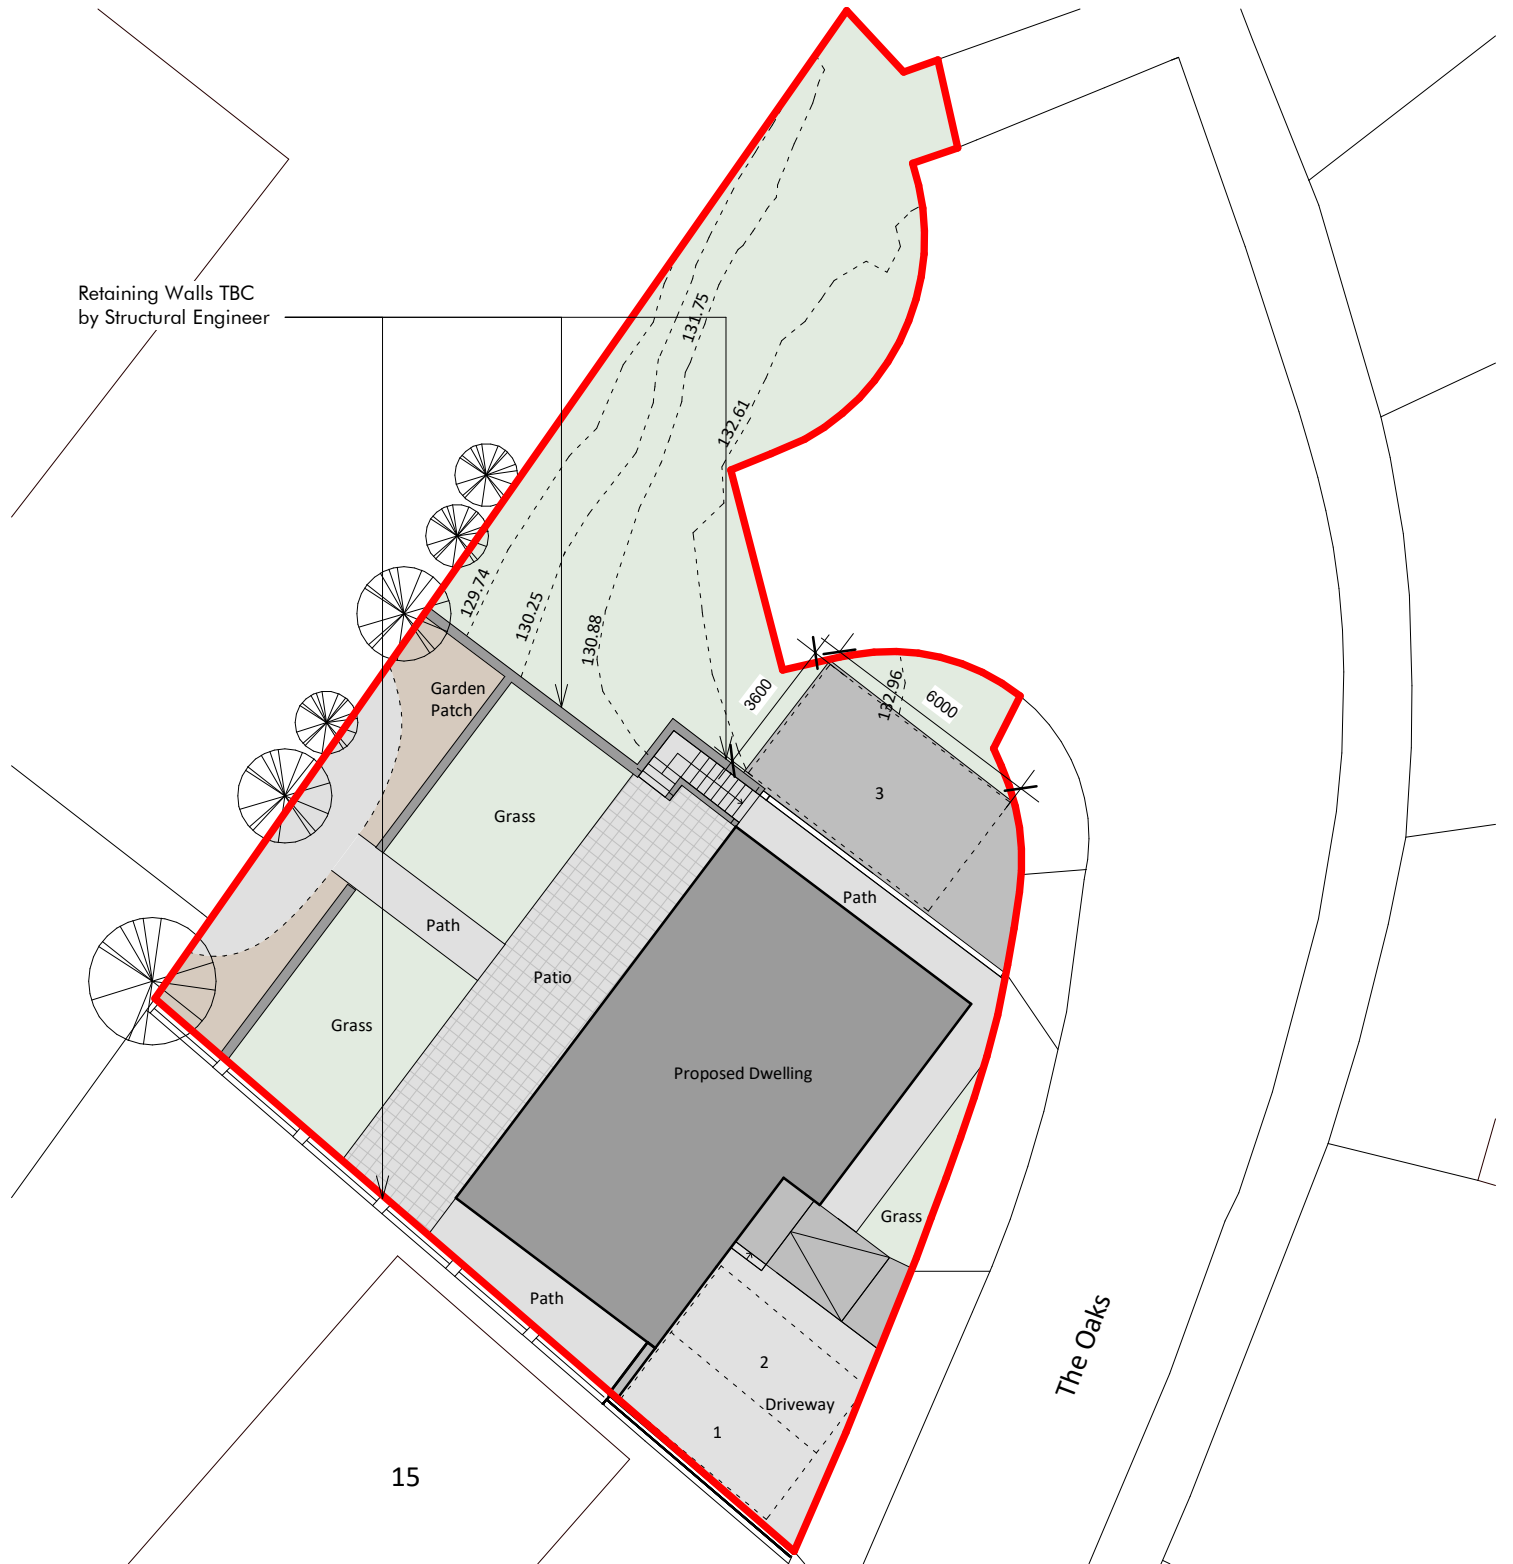

**darkin**  
architects

drawing on  
experience


www.darkinarchitects.com

CARDIFF 02922 744 005  
LLANELLI 01554 778 730  
NEATH 01639 505 566

info@darkinarchitects.com

**RIBA**   
Chartered Practice

#### NOTES

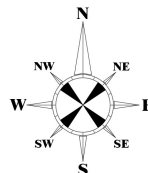

| No. | Description                  | By  | Date     |
|-----|------------------------------|-----|----------|
| A   | Topo adjusted and Amendments | NCR | 10.02.23 |
| B   | Parking amended              | NCR | 13.04.23 |
|     |                              |     |          |
|     |                              |     |          |
|     |                              |     |          |

THIS DRAWING IS THE COPYRIGHT OF DARKIN ARCHITECTS AND MAY NOT BE COPIED, ALTERED OR REPRODUCED IN ANY FORM OR PASSED TO A THIRD PARTY WITHOUT THEIR CONSENT. DIMENSIONS MUST BE CHECKED AND VERIFIED ON SITE AND ANY DISCREPANCIES SHOULD BE REPORTED TO THE ARCHITECT. THIS DRAWING MUST NOT BE SCALED AND SHOULD BE READ IN CONJUNCTION WITH ALL OTHER CONSULTANT'S DRAWINGS. IF IN DOUBT ASK FOR CONFIRMATION.

CLIENT Huw Toghil

PROJECT The Oaks

PROJECT ADDRESS Plot 14, The Oaks  
Cimla  
SA11 3RJ

DRAWING TITLE: Proposed Site Block Plan

DRAWN BY

BDR

CHECKED BY

TOM

© Copyright  
Darkin  
Architects 2022

PROJECT REF

NH371

SCALE

1 : 200

PAPER

A4

DRAWING

003

REVISION

B

DATE

11/08/22