


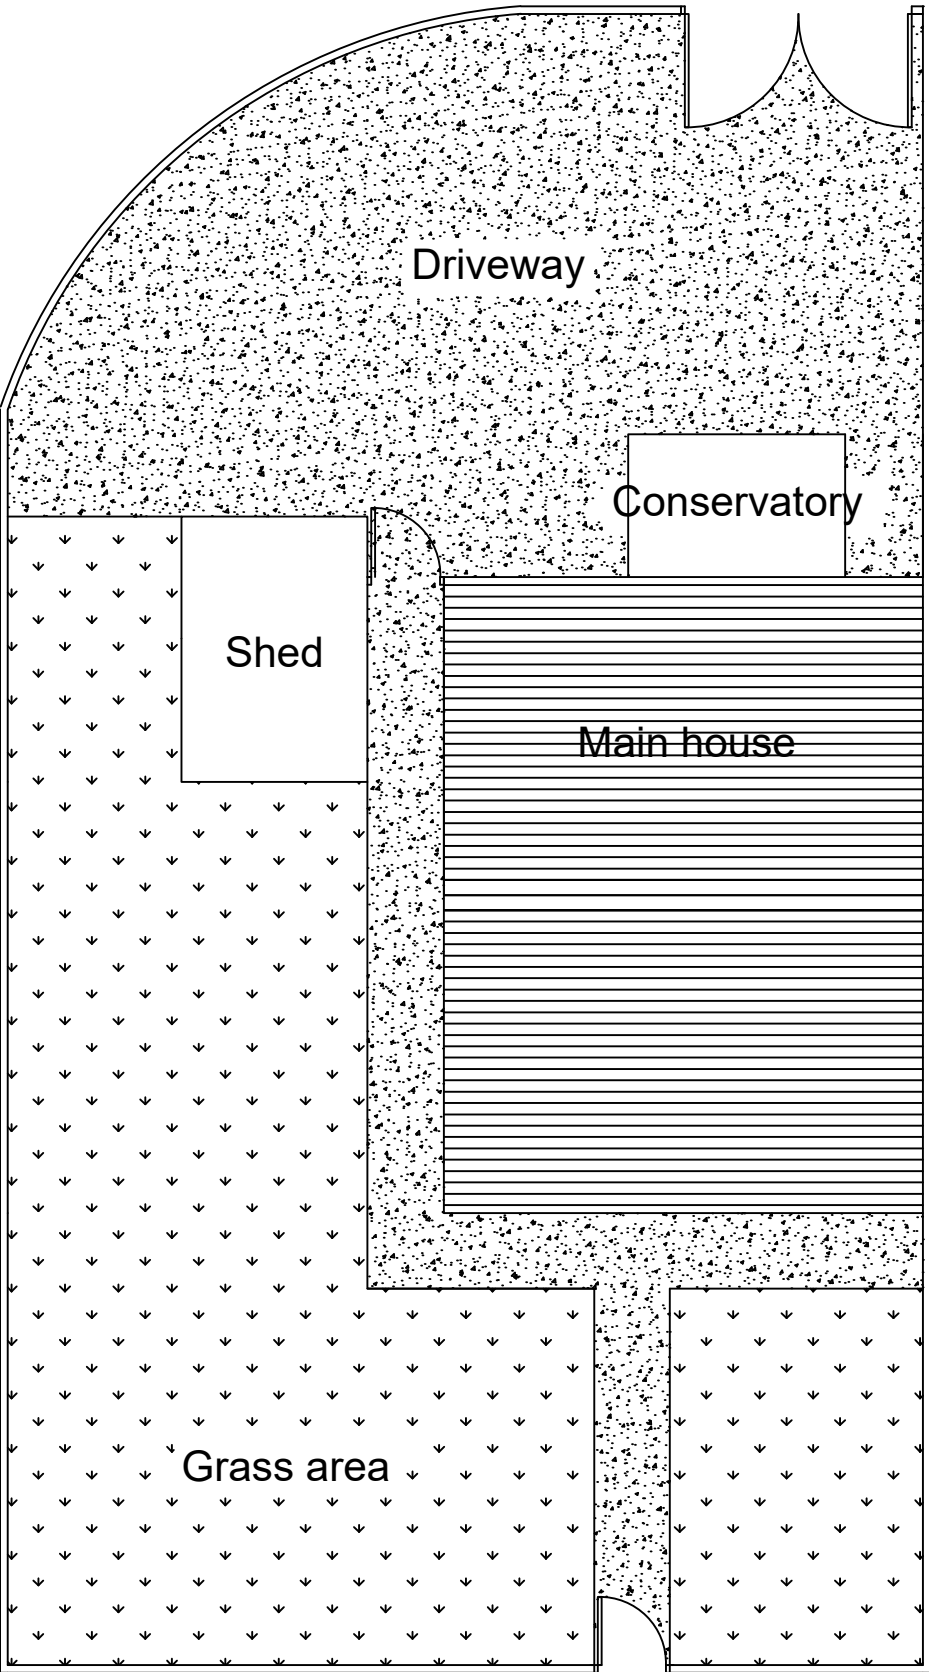

Proposed Plan

NOTES

- 1 All dimensions in millimetres unless otherwise stated.
- 2 Do not scale off drawing. All dimensions to be checked on site.

Rev	Details	Dr	Date
Project			
61 Waun Wen, Cwmavon, Port Talbot			
Proposed Plans			
Drawn	DB	Checked	Approved
Date	4/1/23	Date	Date
Scales	1:100		
Drawing No.		PRV61-002	