


Football Pitch = $94.5 \times 61\text{m} + 3\text{m}$
run-offs on all side

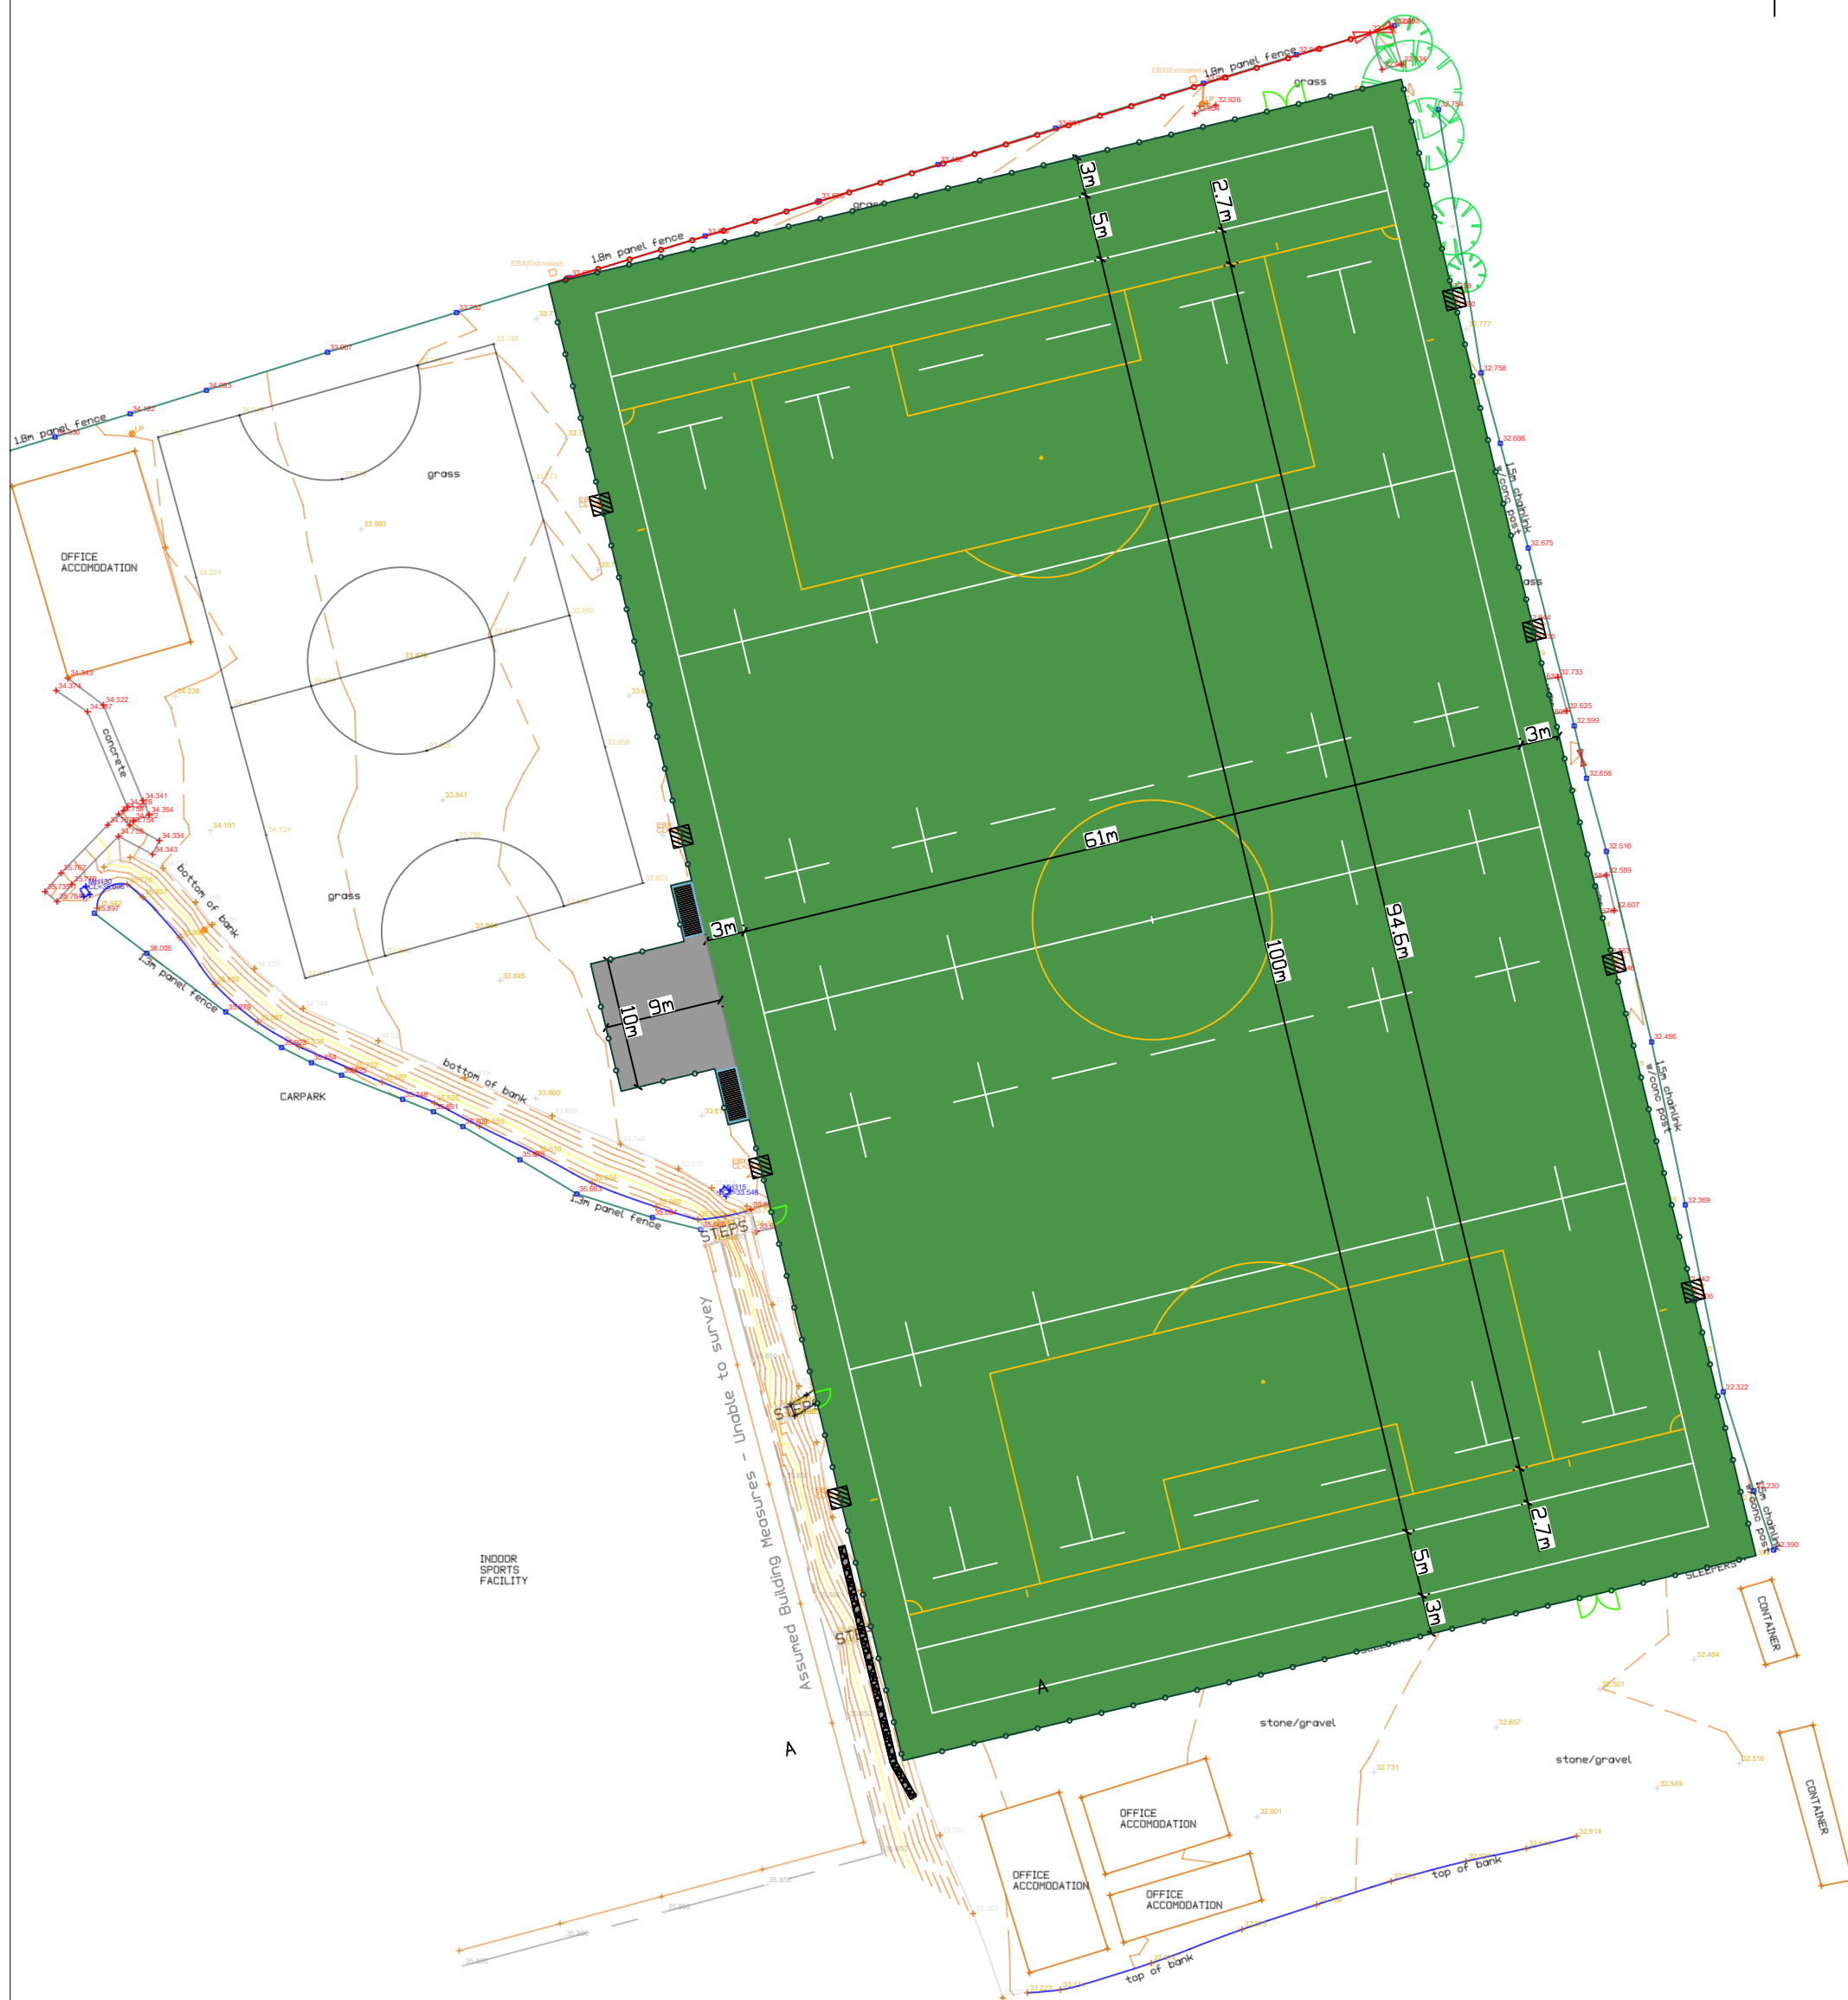

Registered address as above
Reg no. 832363

ALWAYS CHECK FOR LATER REVISIONS OF THIS DRAWING

REV	DATE	DESCRIPTION	BY
--	00-00-0000	-	---

REV:
P01

SCALE : 1 : 500 @ A3