

Summerleaze Acres, Pill Street, Magor
Monmouthshire, NP26 3DE
TEL: 01633 880493 EMAIL: info@swsgl.co.uk

Registered address as above
Reg no. 832363

NOTES :

KEY

REV	DATE	DESCRIPTION	BY
---	--/--/--	-	---

DRAWING NUMBER :
Q20221207-LLDY-0006

BIM NUMBER

REV:
P01

PROJECT TITLE :
LLANDARCY SPORTS ACADEMY

DRAWING TITLE :
GABION WALL LOCATION & SECTION
DETAIL

DATE : 08 / 12 / 2022

JOB NO : -----

DRAWN BY : GWT

SCALE : VARIES - SEE DETAILS
Printed @ A3

Numbering :

T = Tender C = Construction D = Design
AB = As Built Pr = Proposed L = Live

THIS DRAWING WAS DRAWN BY SOUTH WALES SPORTS GROUNDS AND IS
CORRECT TO THE COMPANIES KNOWLEDGE


DO NOT SCALE FROM THIS DRAWING

CONTRACTORS MUST CHECK ALL DIMENSIONS ON SITE. ANNOTATED
DIMENSIONS MAY REFLECT INACCURATELY ON SITE. ANY NOTICED
DISCREPANCIES MUST BE REPORTED IMMEDIATELY TO SOUTH WALES
SPORTS GROUND CONTRACTORS LTD.

CONTRACTORS TO REFER TO THE SPECIFICATION BY DEFAULT.

RESIDUAL RISKS ARE NOT HIGHLIGHTED IN THIS DRAWING AND FURTHER
INFORMATION SHOULD BE SOUGHT

ALWAYS CHECK FOR LATER REVISIONS OF THIS DRAWING

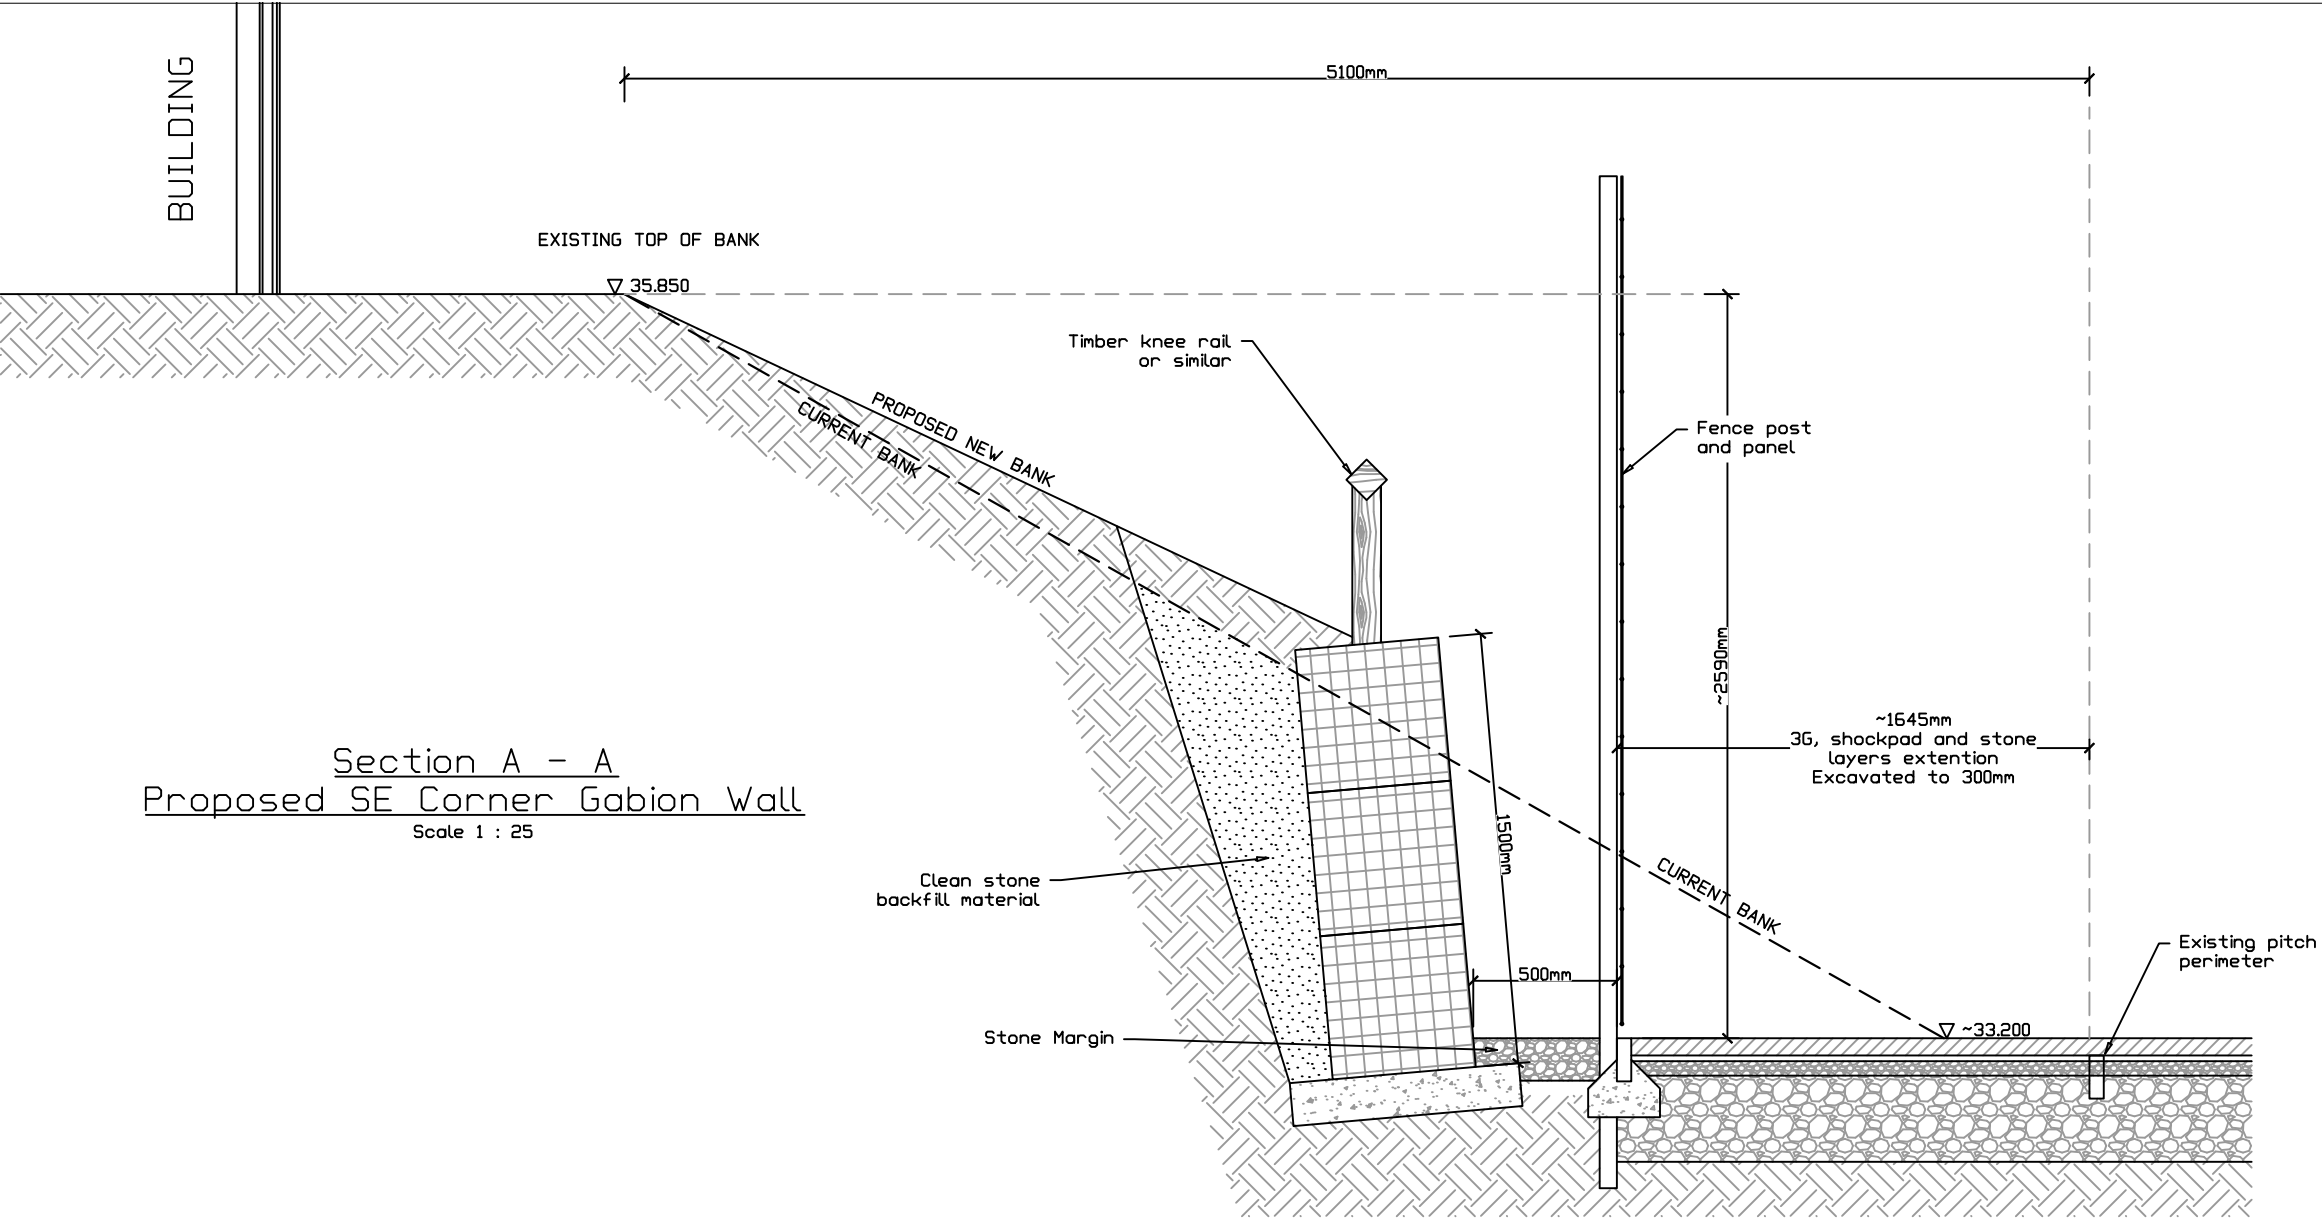

INDOOR
SPORTS
FACILITY

Gabion Wall
5.5mx 1m high

Gabion Wall
11.5mx 1.5m high

Gabion Wall
3mx 1.5m high

A

A

stone/gravel

OFFICE
ACCOMODATION

32.901

Scale
1:200

