
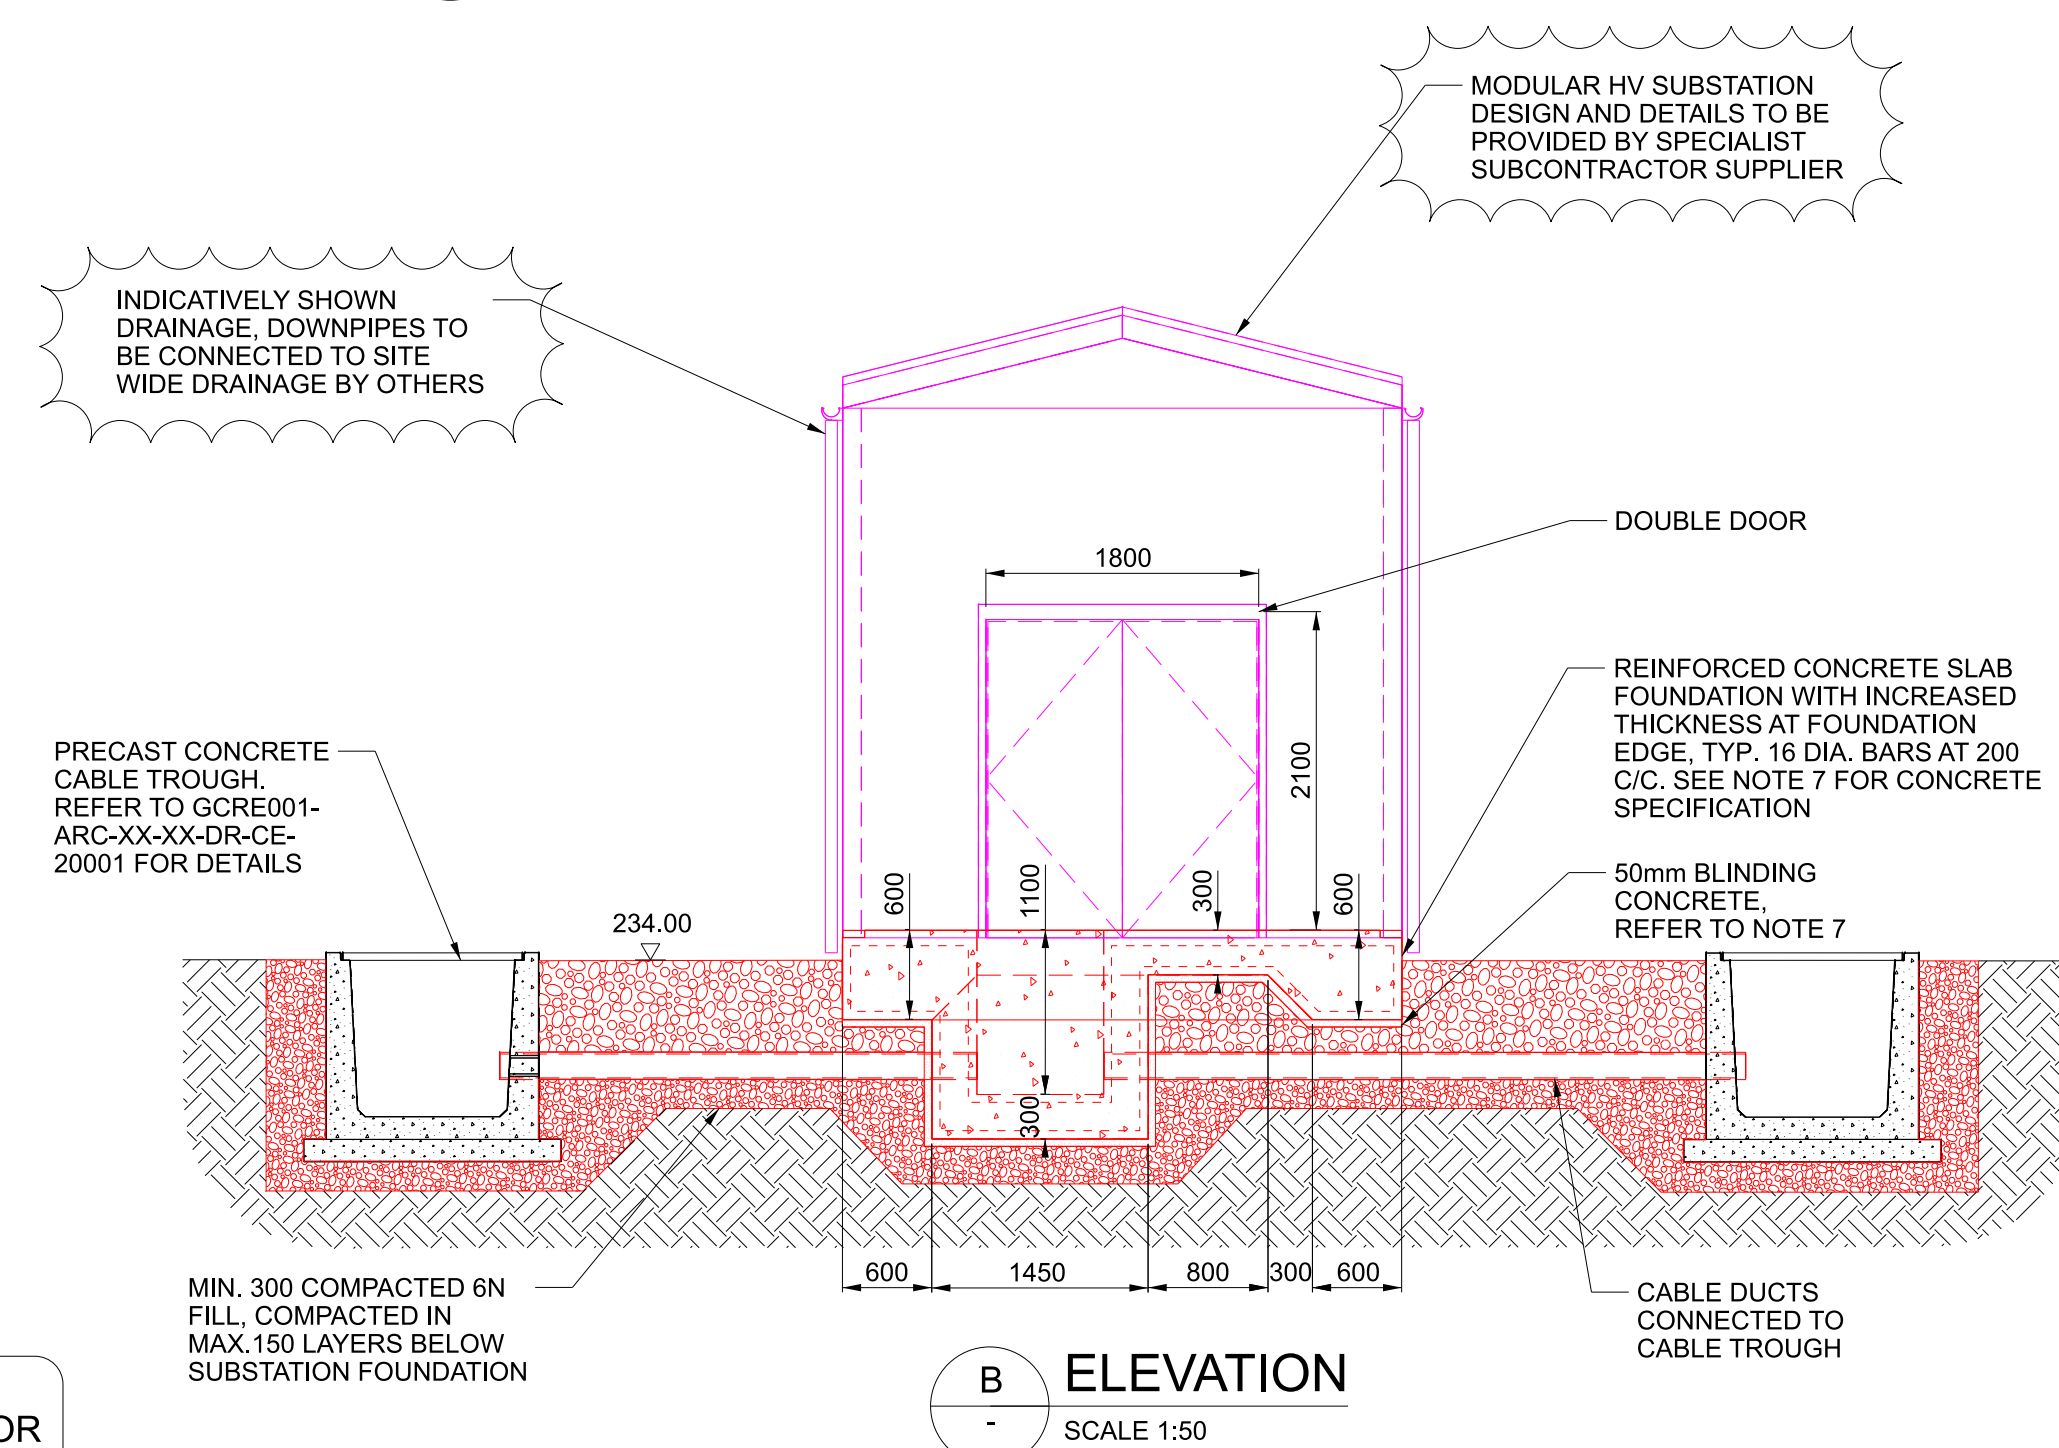
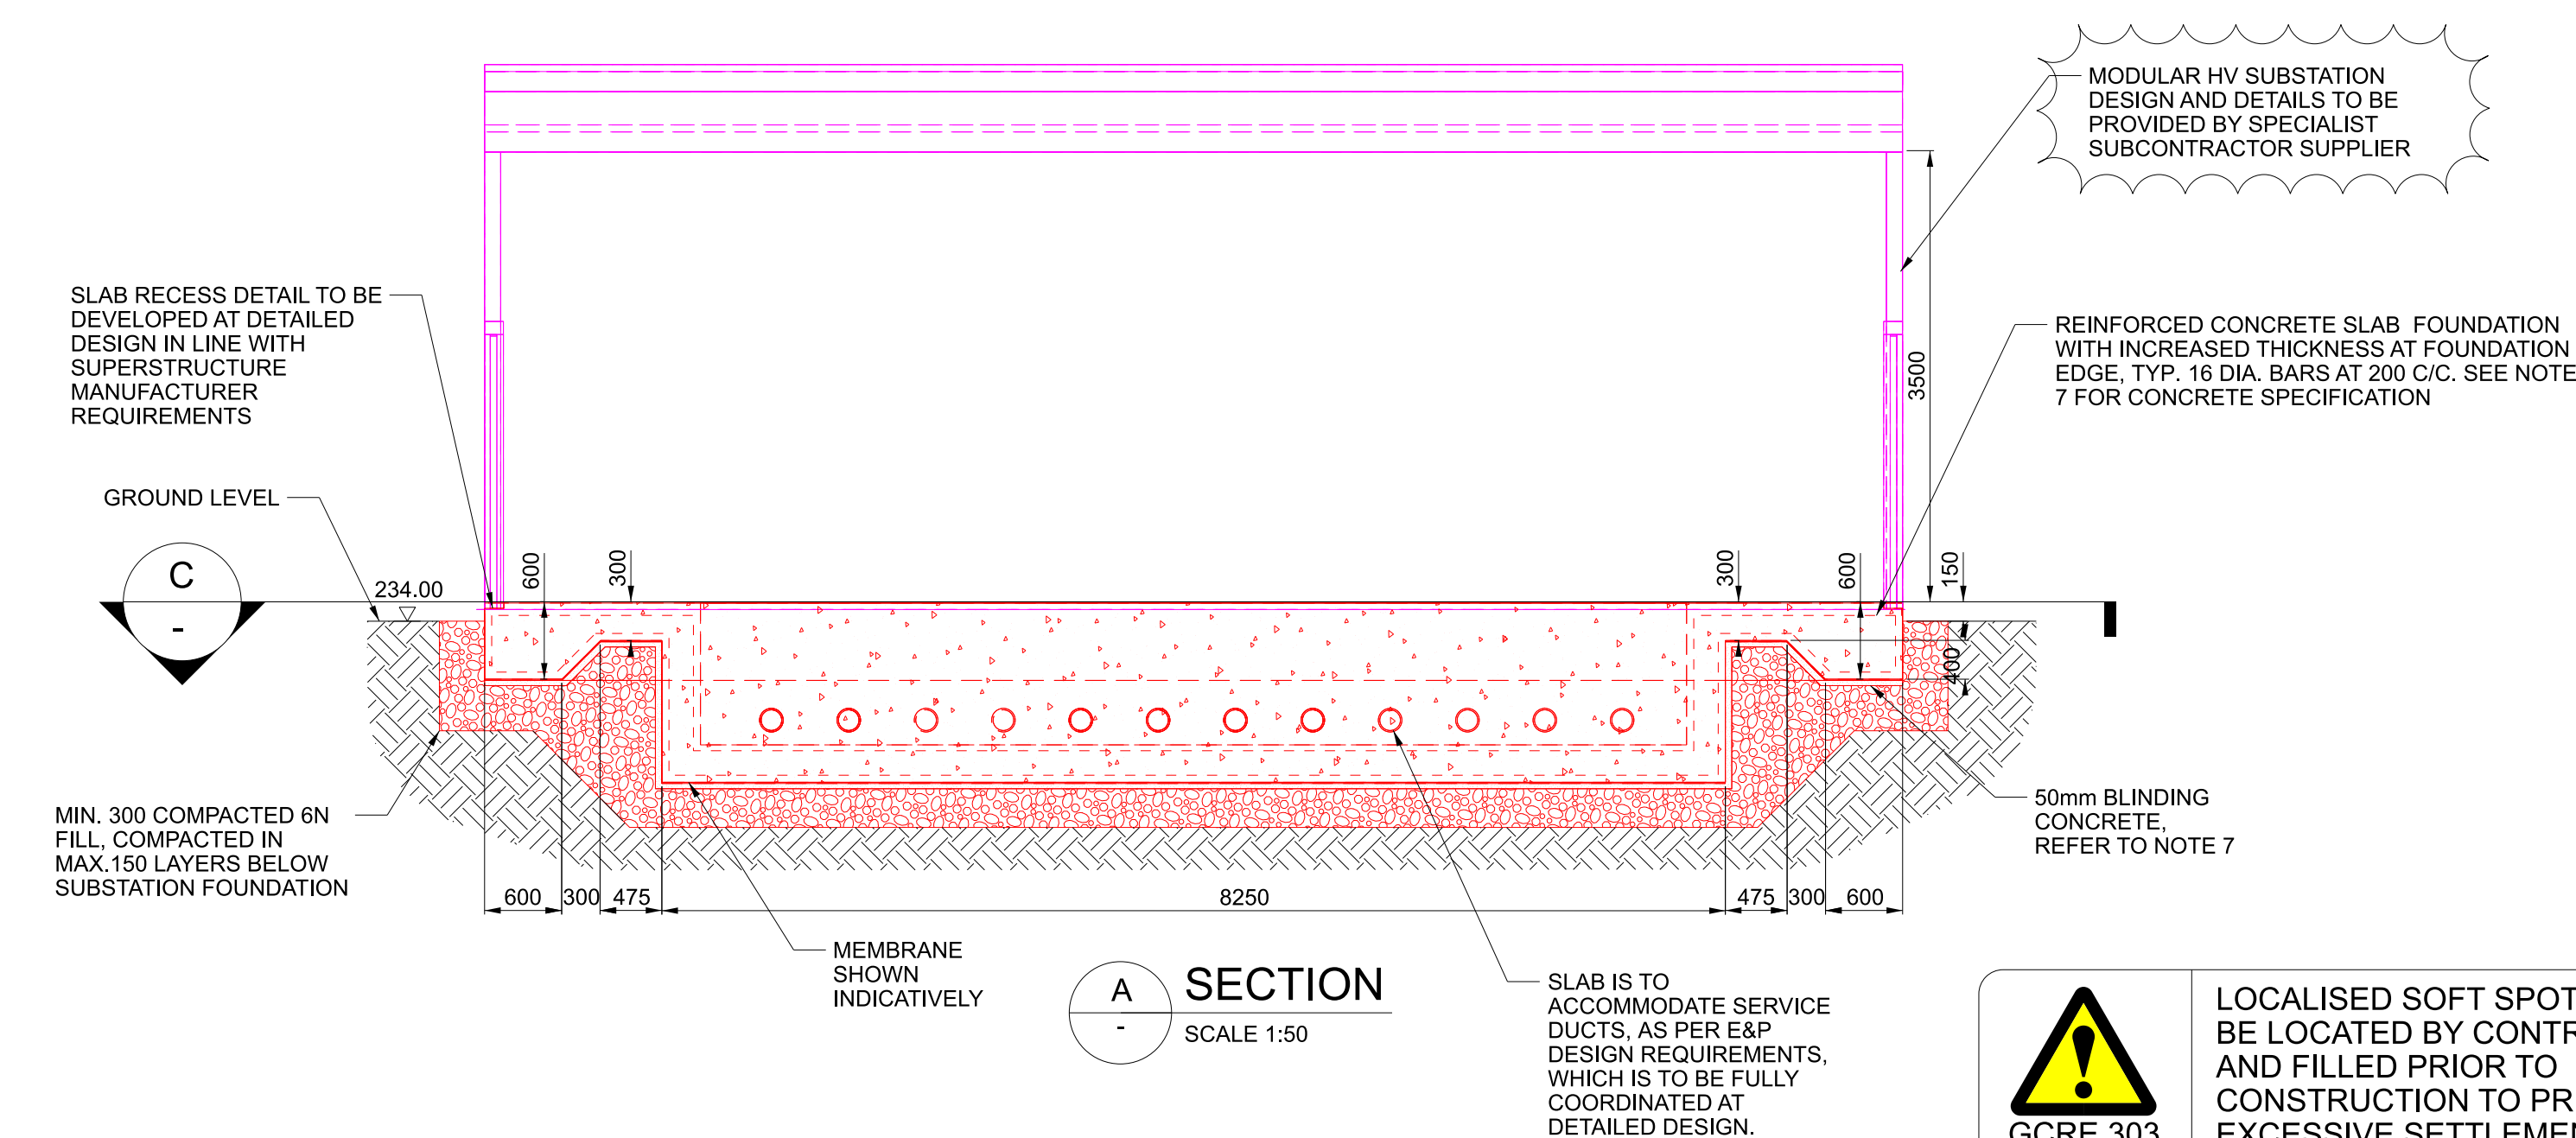
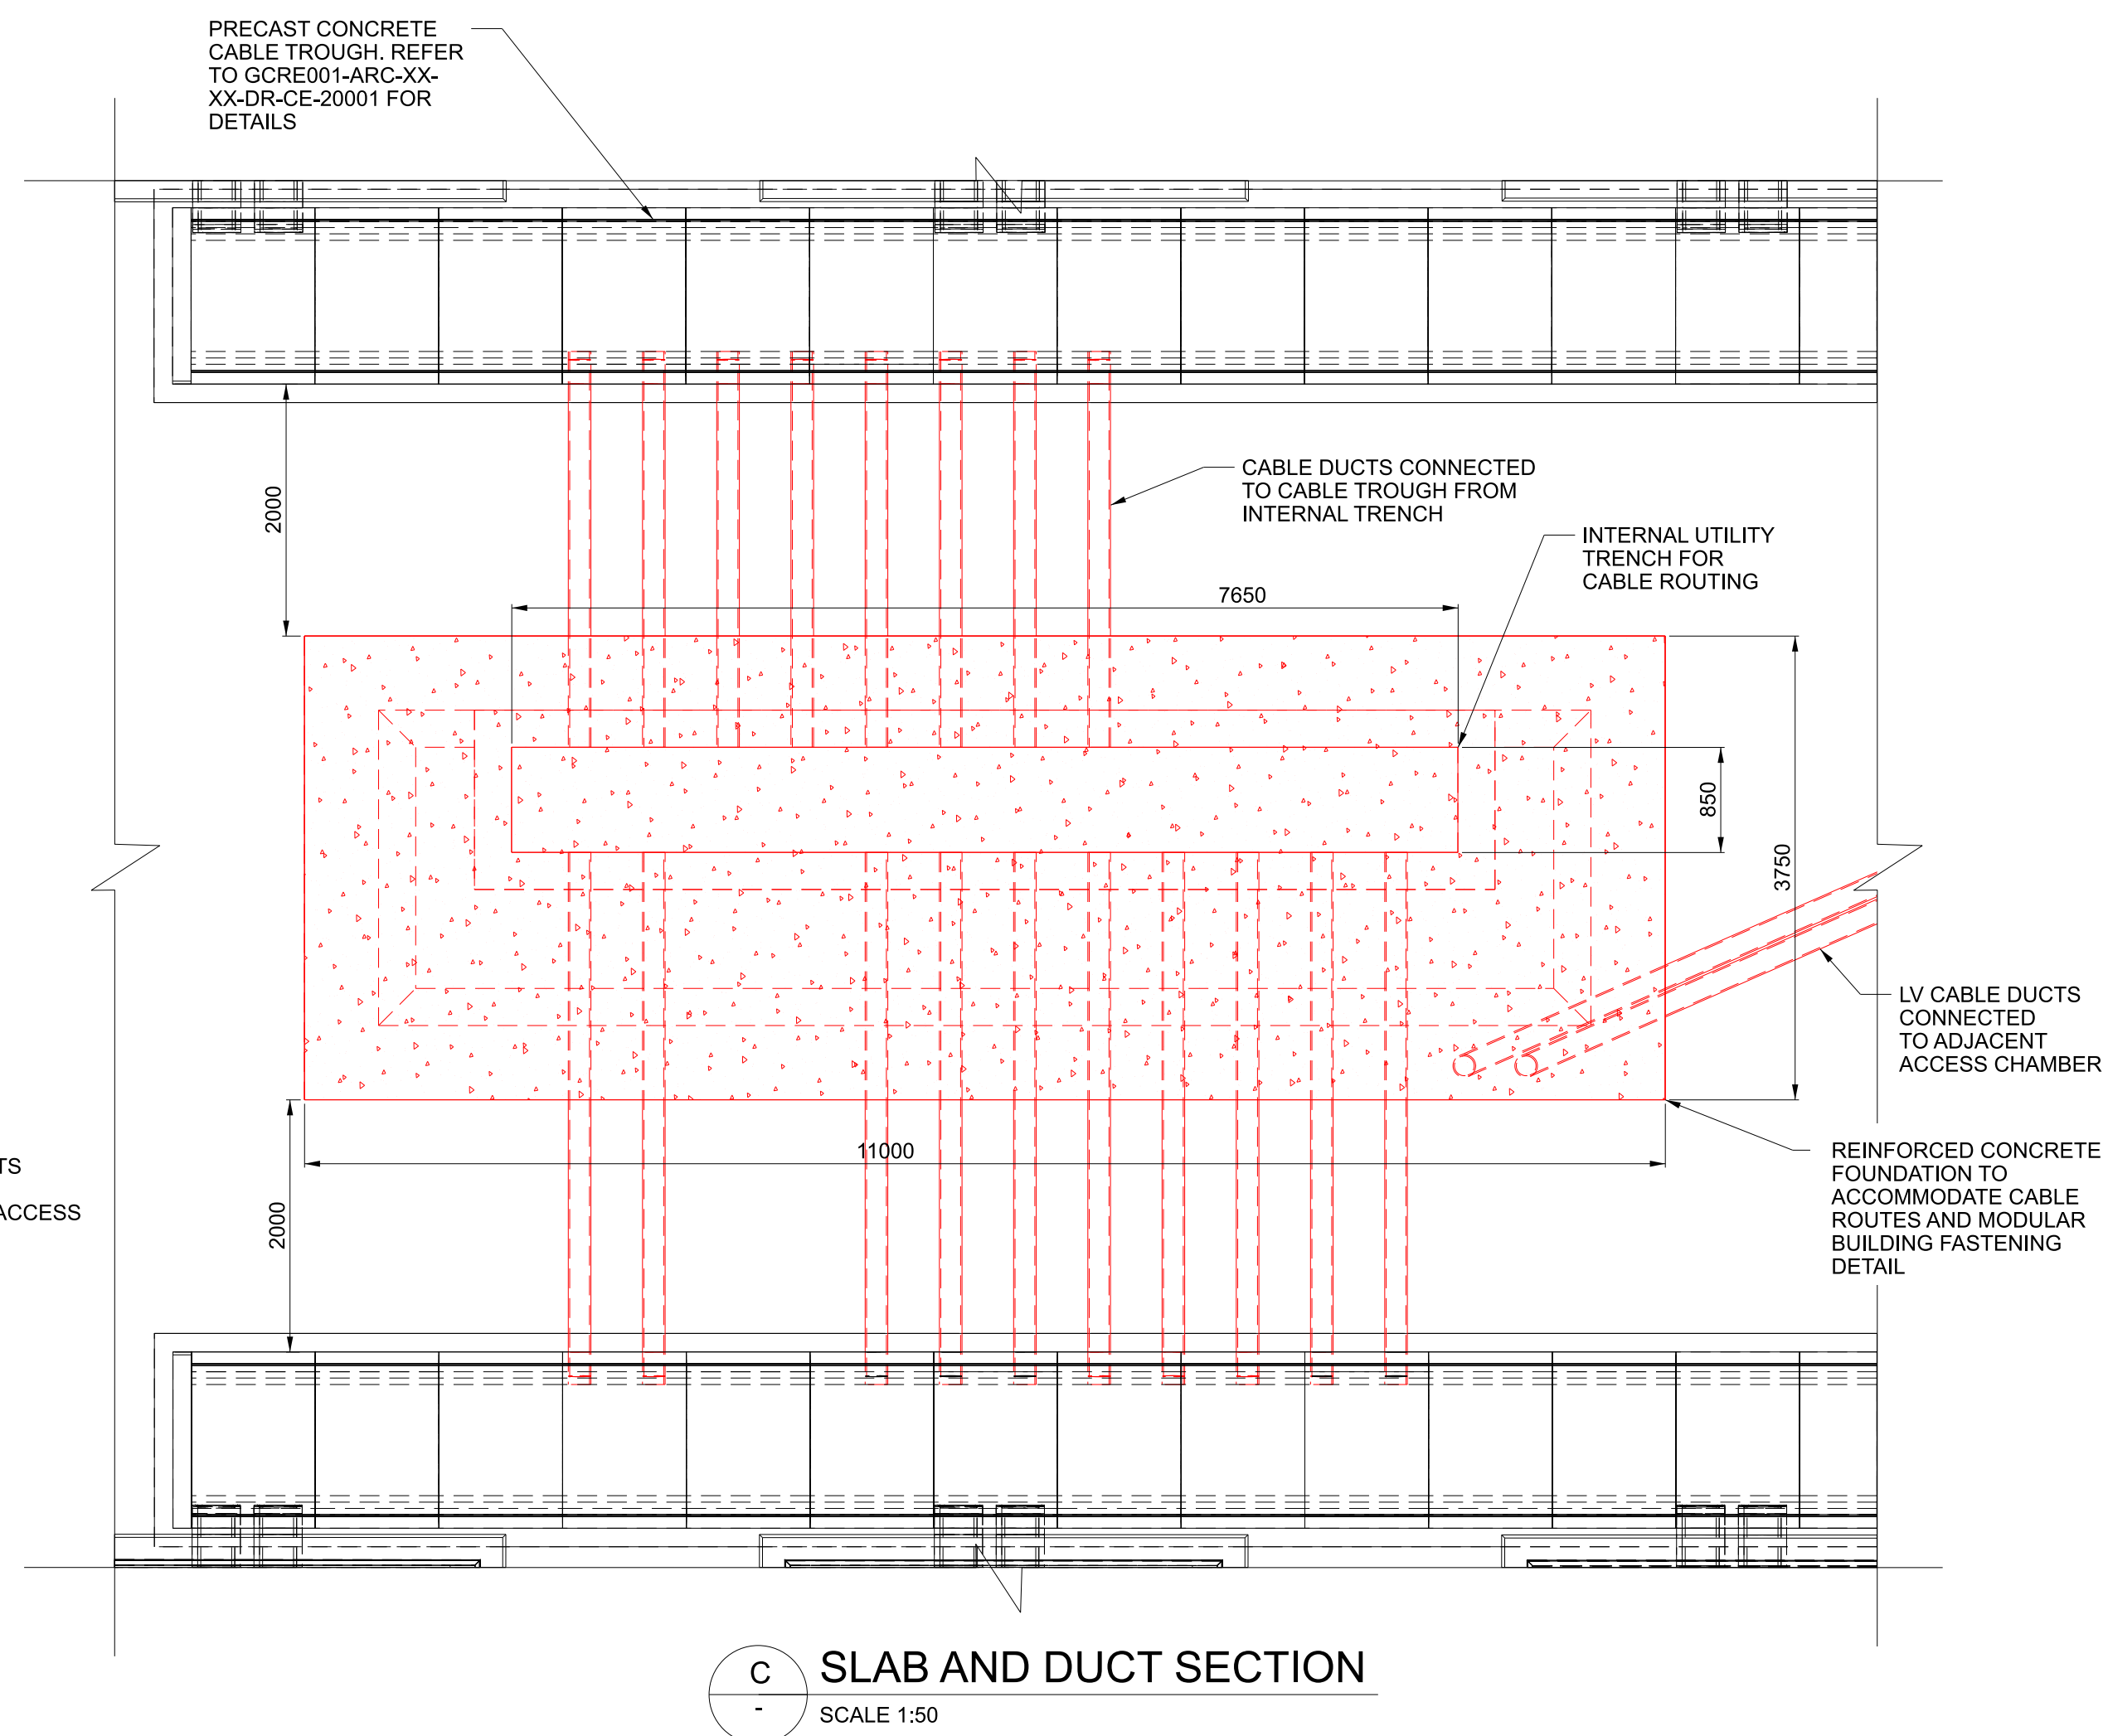


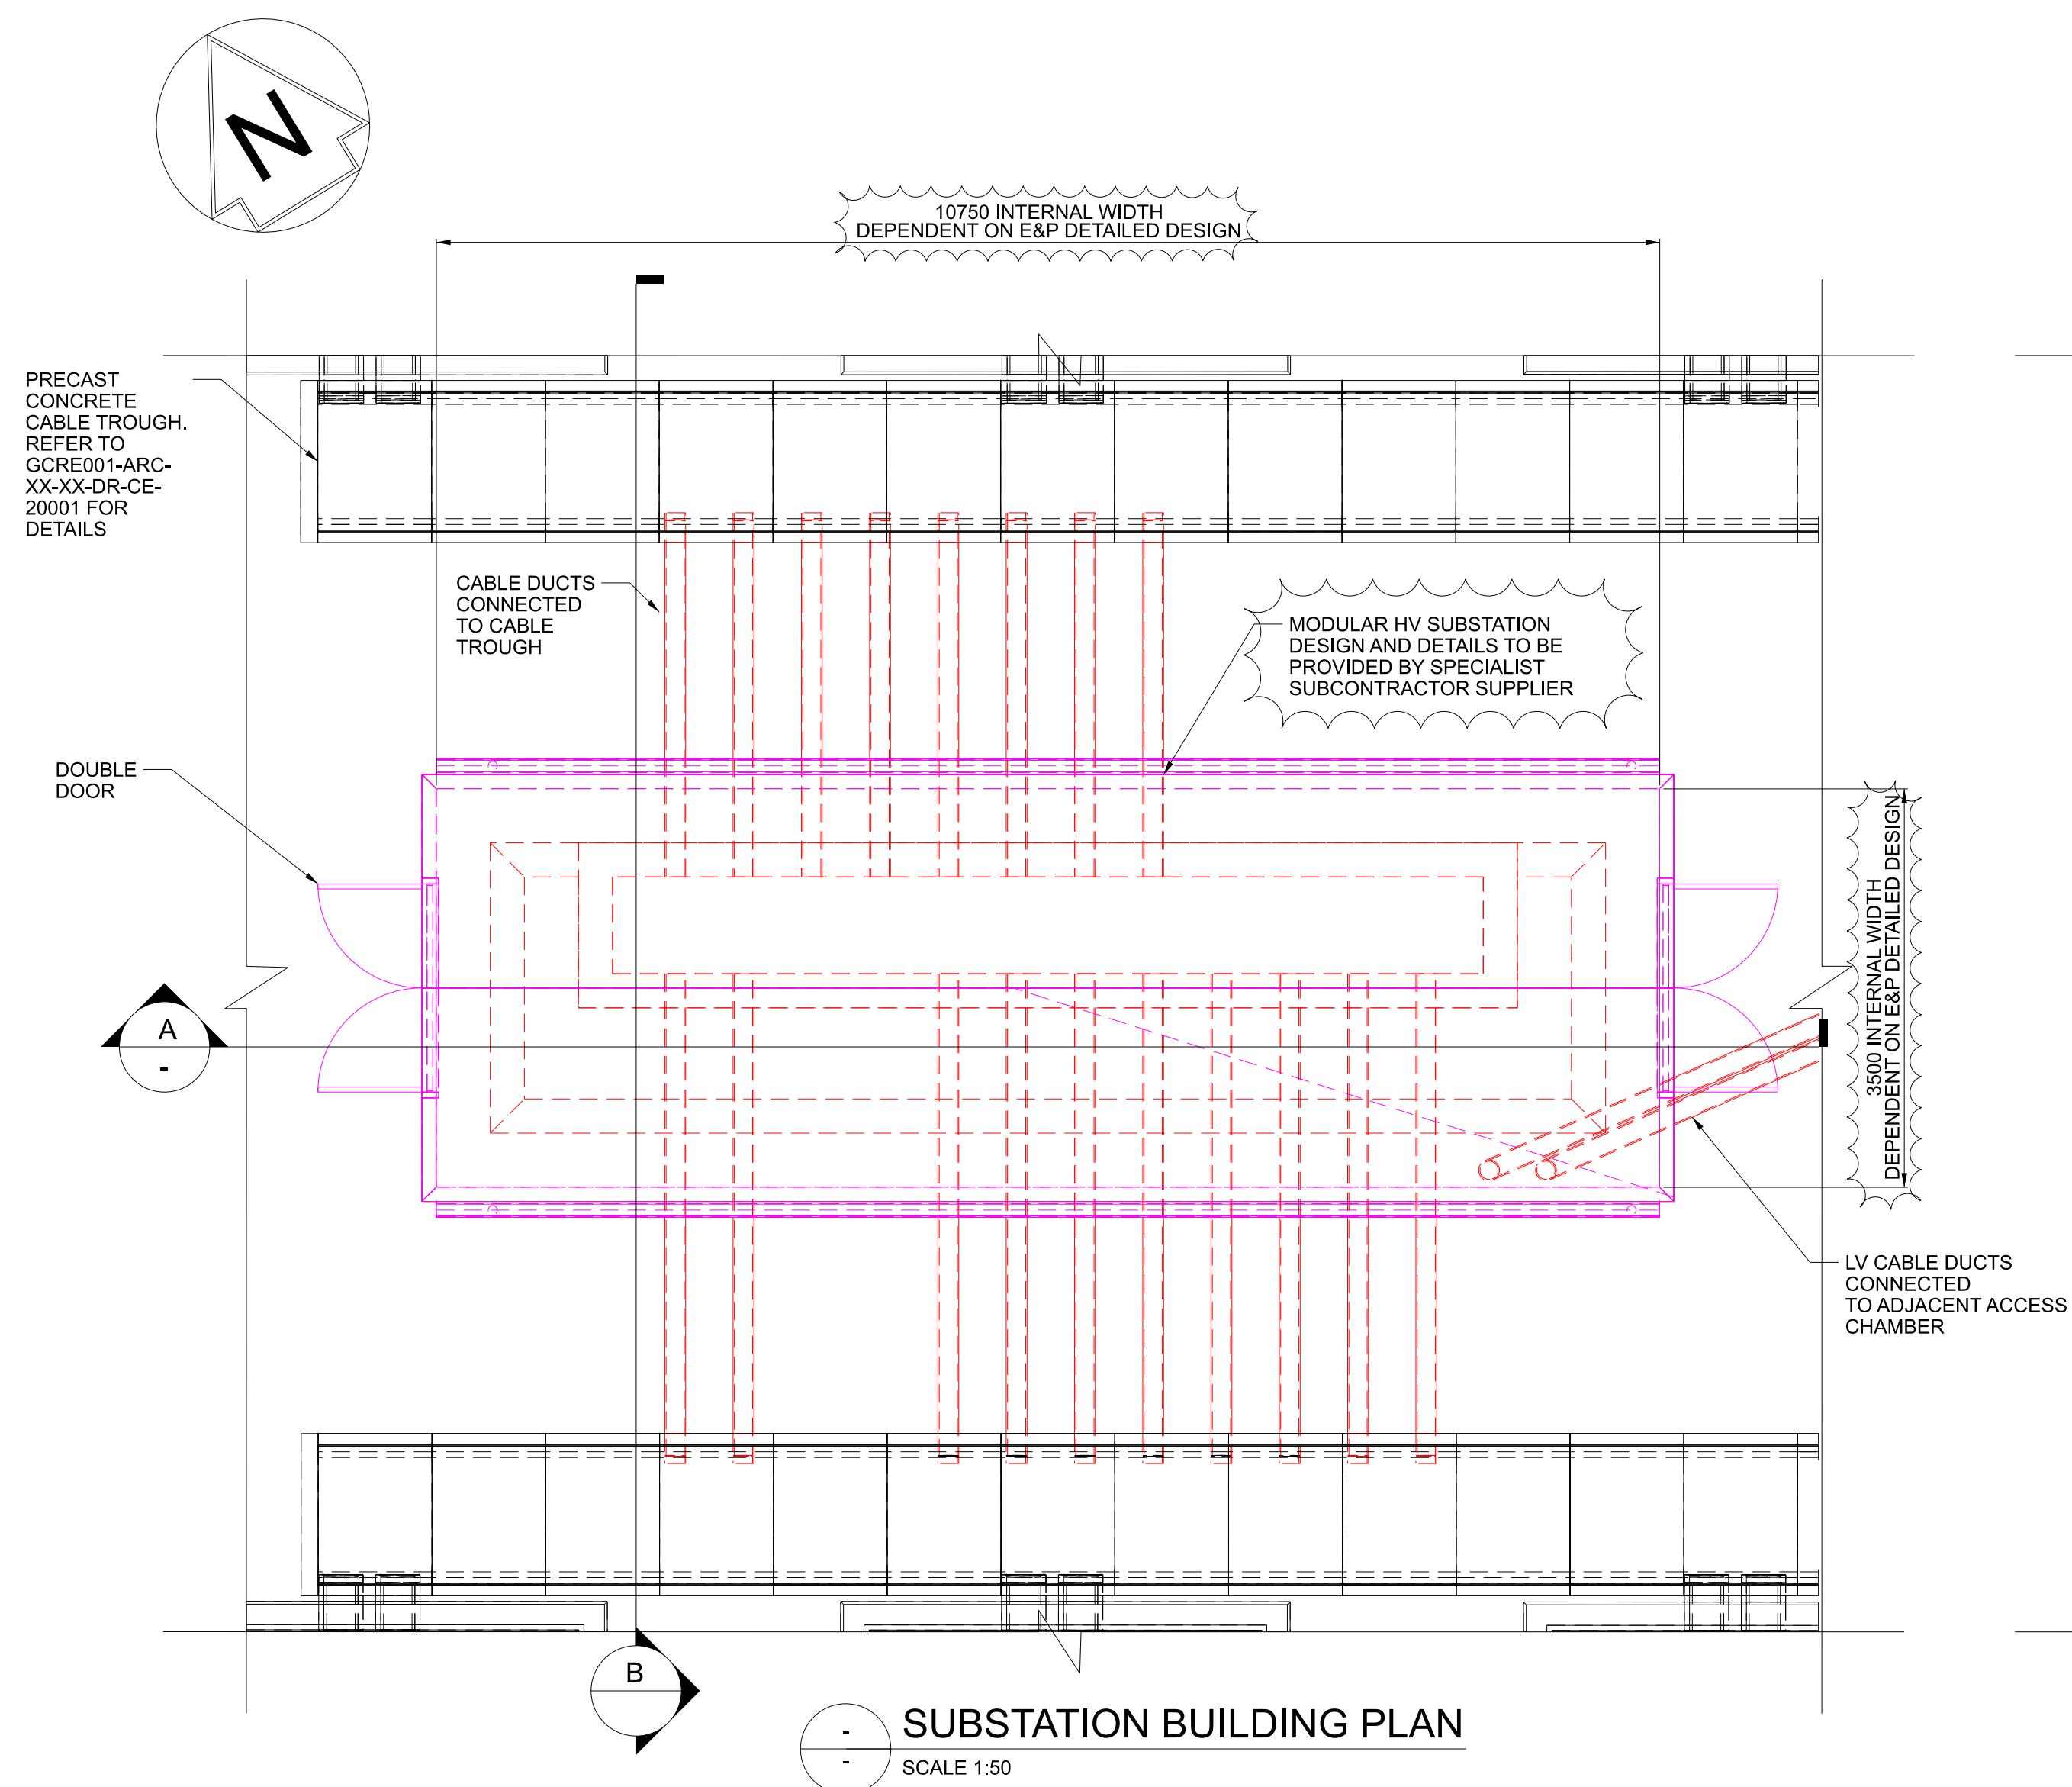

1. DO NOT SCALE FROM THIS DRAWING.
2. ALL DIMENSIONS ARE IN MILLIMETRES UNLESS STATED OTHERWISE.
3. FOR GENERAL MANAGEMENT REFER TO DRAWING GCORE01-ARC-XX-XX-DR-CE-00001 AND ASSOCIATED DRAWINGS.
4. ALL INFORMATION ON THESE DRAWINGS IS WIP AND TYPICAL STRUCTURAL SIZES INDICATED AT THIS STAGE. AS SUCH, THE DRAWING IS AN INFORMATION IS SUBJECT TO CHANGE FOLLOWING FURTHER COORDINATION WITH INTERNAL AND EXTERNAL DISCIPLINES DURING DETAILED DESIGN.
5. THIS DRAWING IS TO BE READ IN CONJUNCTION WITH GENERAL NOTES DRAWING GCORE01-ARC-XX-XX-DR-CE-20000 AND ASSOCIATED DRAWINGS.
6. REFER TO DRAWING GCORE01-ARC-XX-XX-DR-CE-20000 FOR HAZARD INFORMATION REGARDING SIGNIFICANT RESIDUAL HAZARDS IDENTIFIED BY THE DESIGNER. TYPICAL HAZARDS THAT SHOULD BE IDENTIFIED BY A COMPETENT CONTRACTOR ARE NOT INCLUDED. FOR CONCRETE SPECIFICATIONS, REFER TO NOTE E1 ON GENERAL NOTES DRAWING GCORE01-ARC-XX-XX-DR-CE-20000

KEY:

PROPOSED CIVILS DESIGN

OTHER PROPOSED DESIGNS FOR CONTEXT

DESIGNED BY OTHERS

	--	--	--		--	--	--	--
	--		--		--	--	--	
			--					
			--					
P01	22-10-14	DRAFT SHARED FOR COMMENT		WT	BS	BN	--	
P02	22-12-02	AIP SUBMISSION FOR IDC		JL	BS	ER	--	
P03	23-01-09	AIP SUBMISSION		WT	BS	ER	TH	
Rev	Date	Description		Prod.	Chk.	Rev.	App.	

Project:



The logo for the Global Centre of Rail Excellence (GCRE) features a stylized, swooping graphic in shades of purple and blue above the acronym 'GCRE' in a bold, italicized serif font. Below the acronym, the full name 'Global Centre of Rail Excellence' is written in a smaller, sans-serif font.

Site	Client
	GCRE Ltd

 **ARCADIS**

Registered office:
80 Fenchurch
Street,
London,
EC3M 4BY

Coordinating office:
1st Floor
2 Glass Wharf, Temple Quay
Bristol BS2 0FR
Tel: 44 (0)117 372 1200

www.arcadis.com © Copyright reserved

Drawing Title:

**SUBSTATION BUILDING
(PHASE 1A)**

Designed by: +	Signed	Date =
Produced by: W.Thompson	Signed	Date 2023-01-09
Checked: B.Stephens	Signed +	Date 2023-01-09
Reviewed: E.Reid	Signed	Date 2023-01-09
Approved: T.Harnett	Signed	Date 2023-01-09
Design Stage: C	ELR:	Message:
Original Size: A1	Grid:	Datum:
Subality Code: B1	Scale: NTS	Project Number: GRE001
Subality Description:		

Partially Signed-off

Drawing Number: GCRE001-ARC-XX-XX-DR-CE-20070	Revision: P03
--	------------------