

Project	LLANDARCY
Project number	N396
Client	MIR & MRS HALE
Title	BIOMASS BUILDING - CONTEXT ELEVATIONS
Drawing number	A12
Scale	As indicated at A1
Revision	?
Status	INFORMATION
Drawn	PC
Date	02.05.23


Do not scale from this drawing. Use figured dimensions only.
The contractor is requested to check all dimensions before work which are displayed in millimeters unless stated otherwise, reported prior to commencement of works.
Copyright of this drawing belongs solely to CHKA Ltd. This drawing must only be used for the purpose for which it is supplied and its contents must not be reproduced for any purpose without written permission.

CHAMBERLAIN
MOSS
architects


97a Glabe Street | Penarth
Vale of Glamorgan | CF64 1EE
T: 02920 306400
www.chamberlainmossking.co.uk

Notes


03
CONTEXT ELEVATION 3
1 : 250

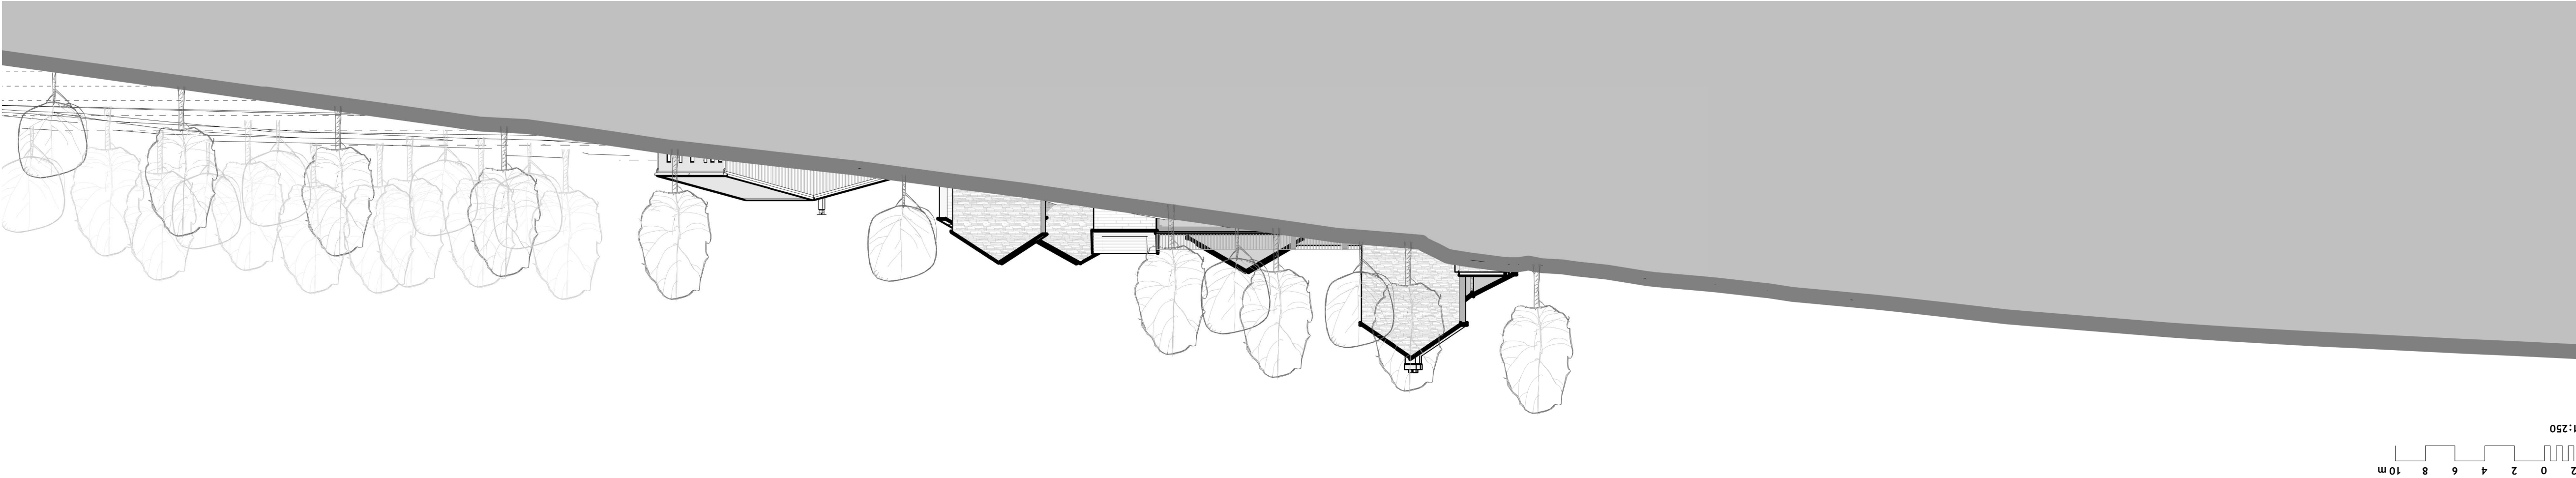

02
CONTEXT ELEVATION 2
1 : 250

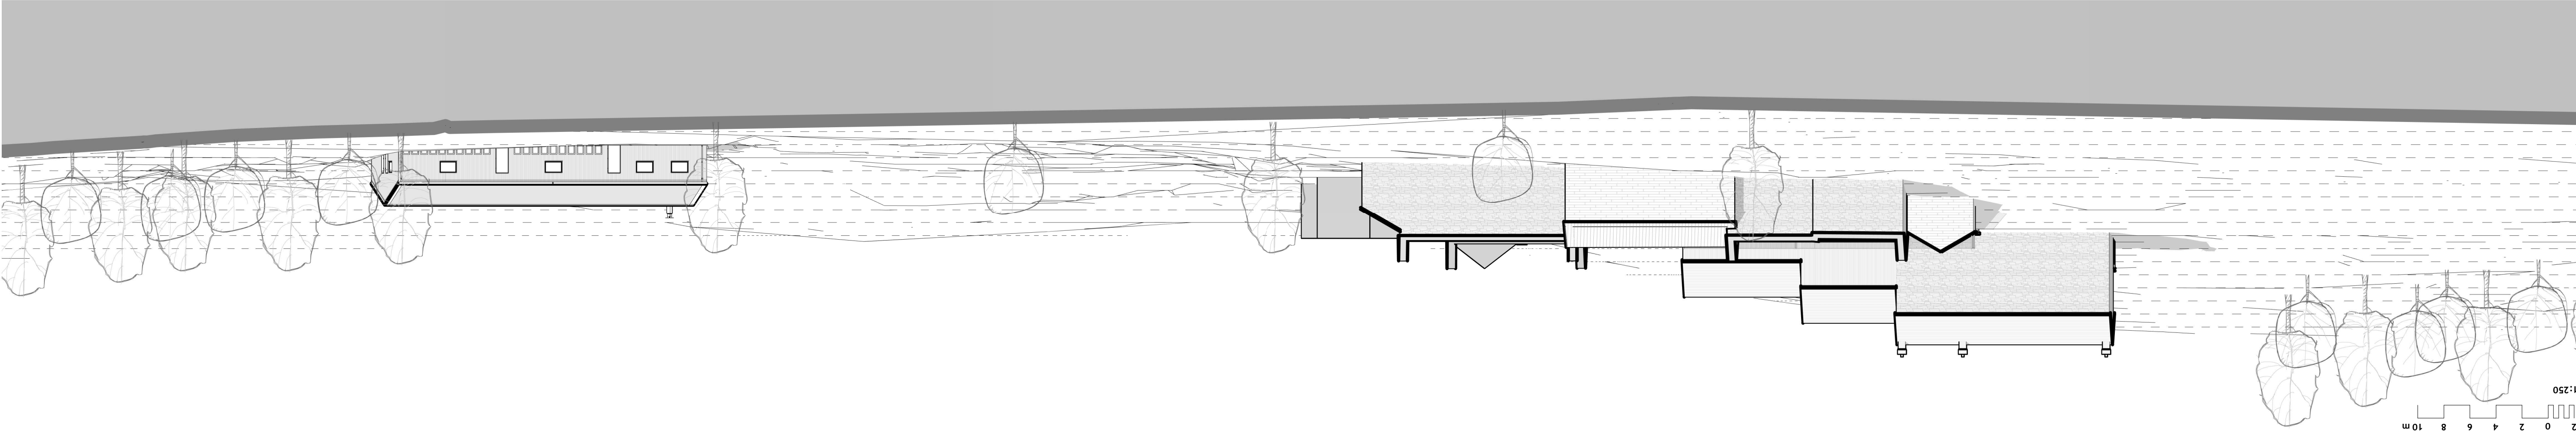

01
CONTEXT ELEVATION 1
1 : 500

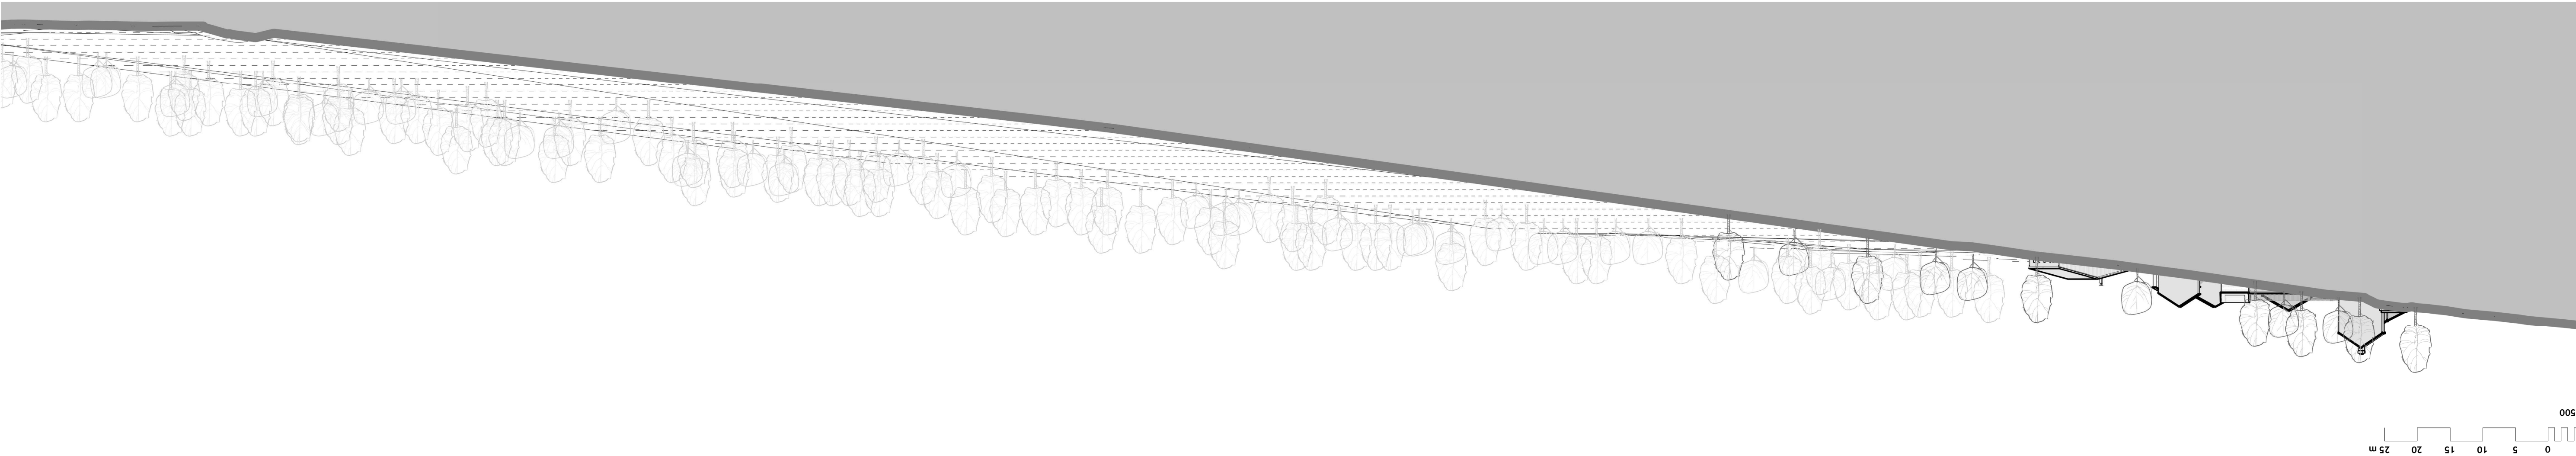

Revisions