
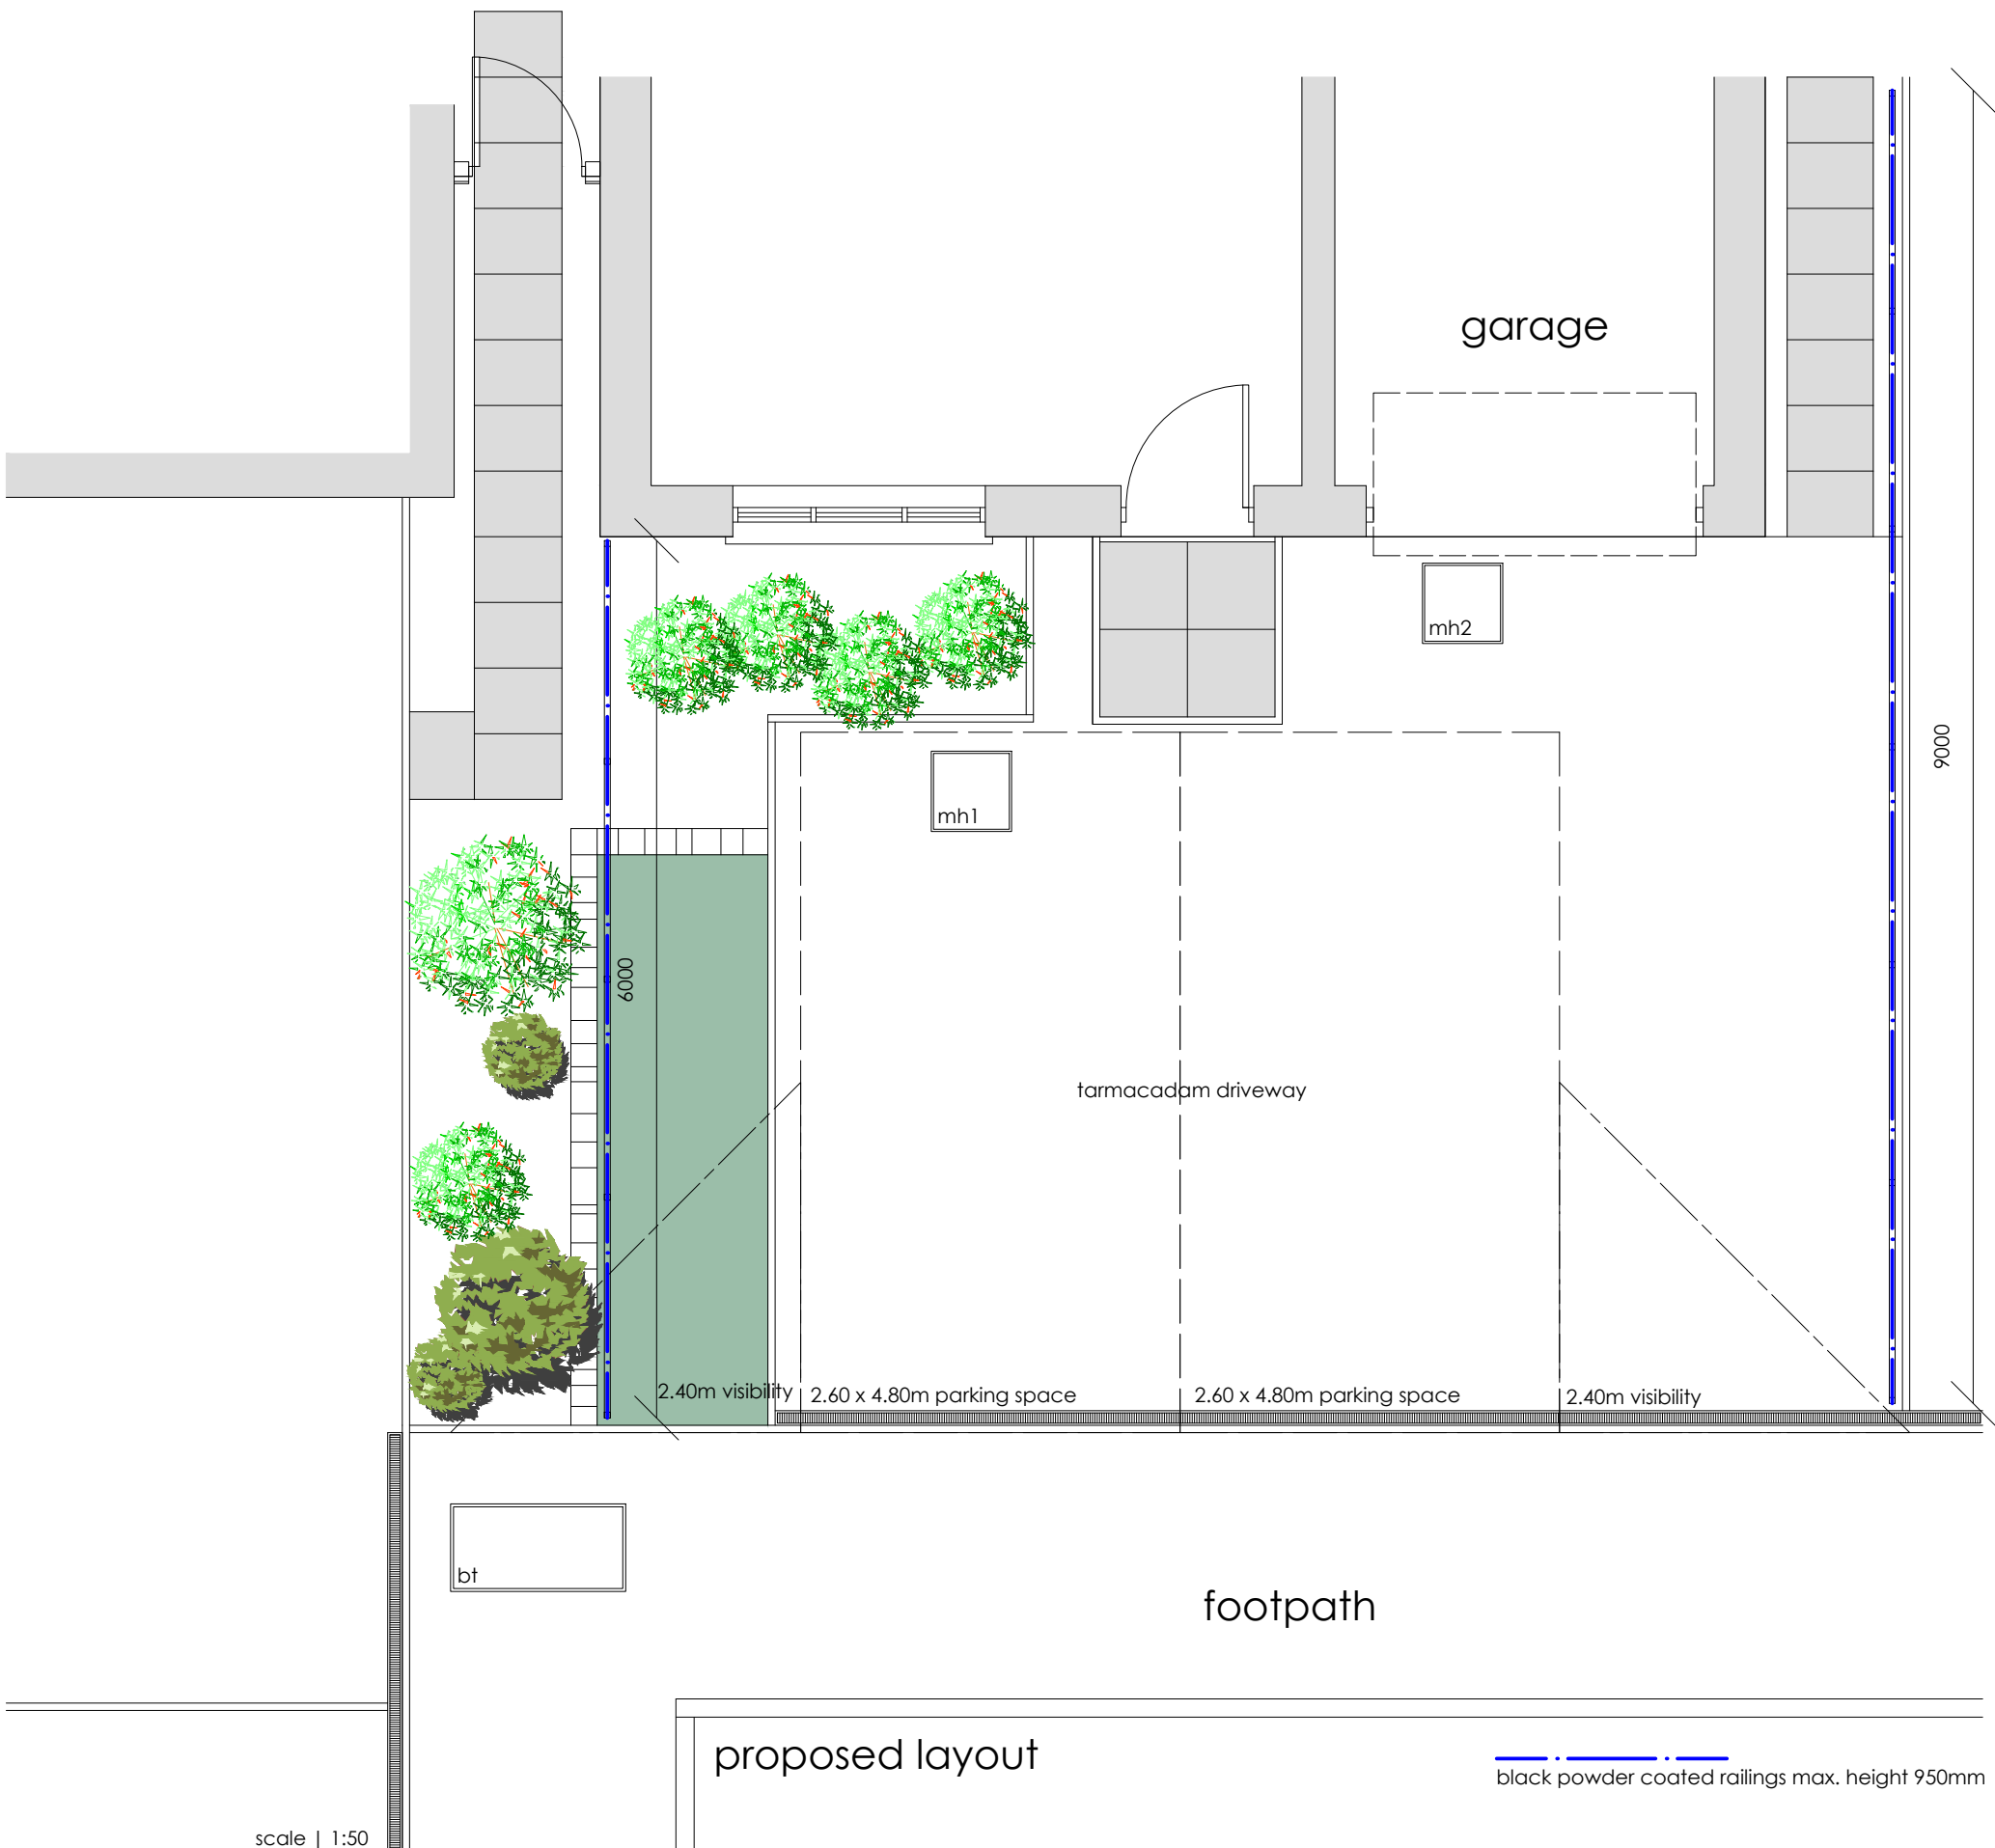
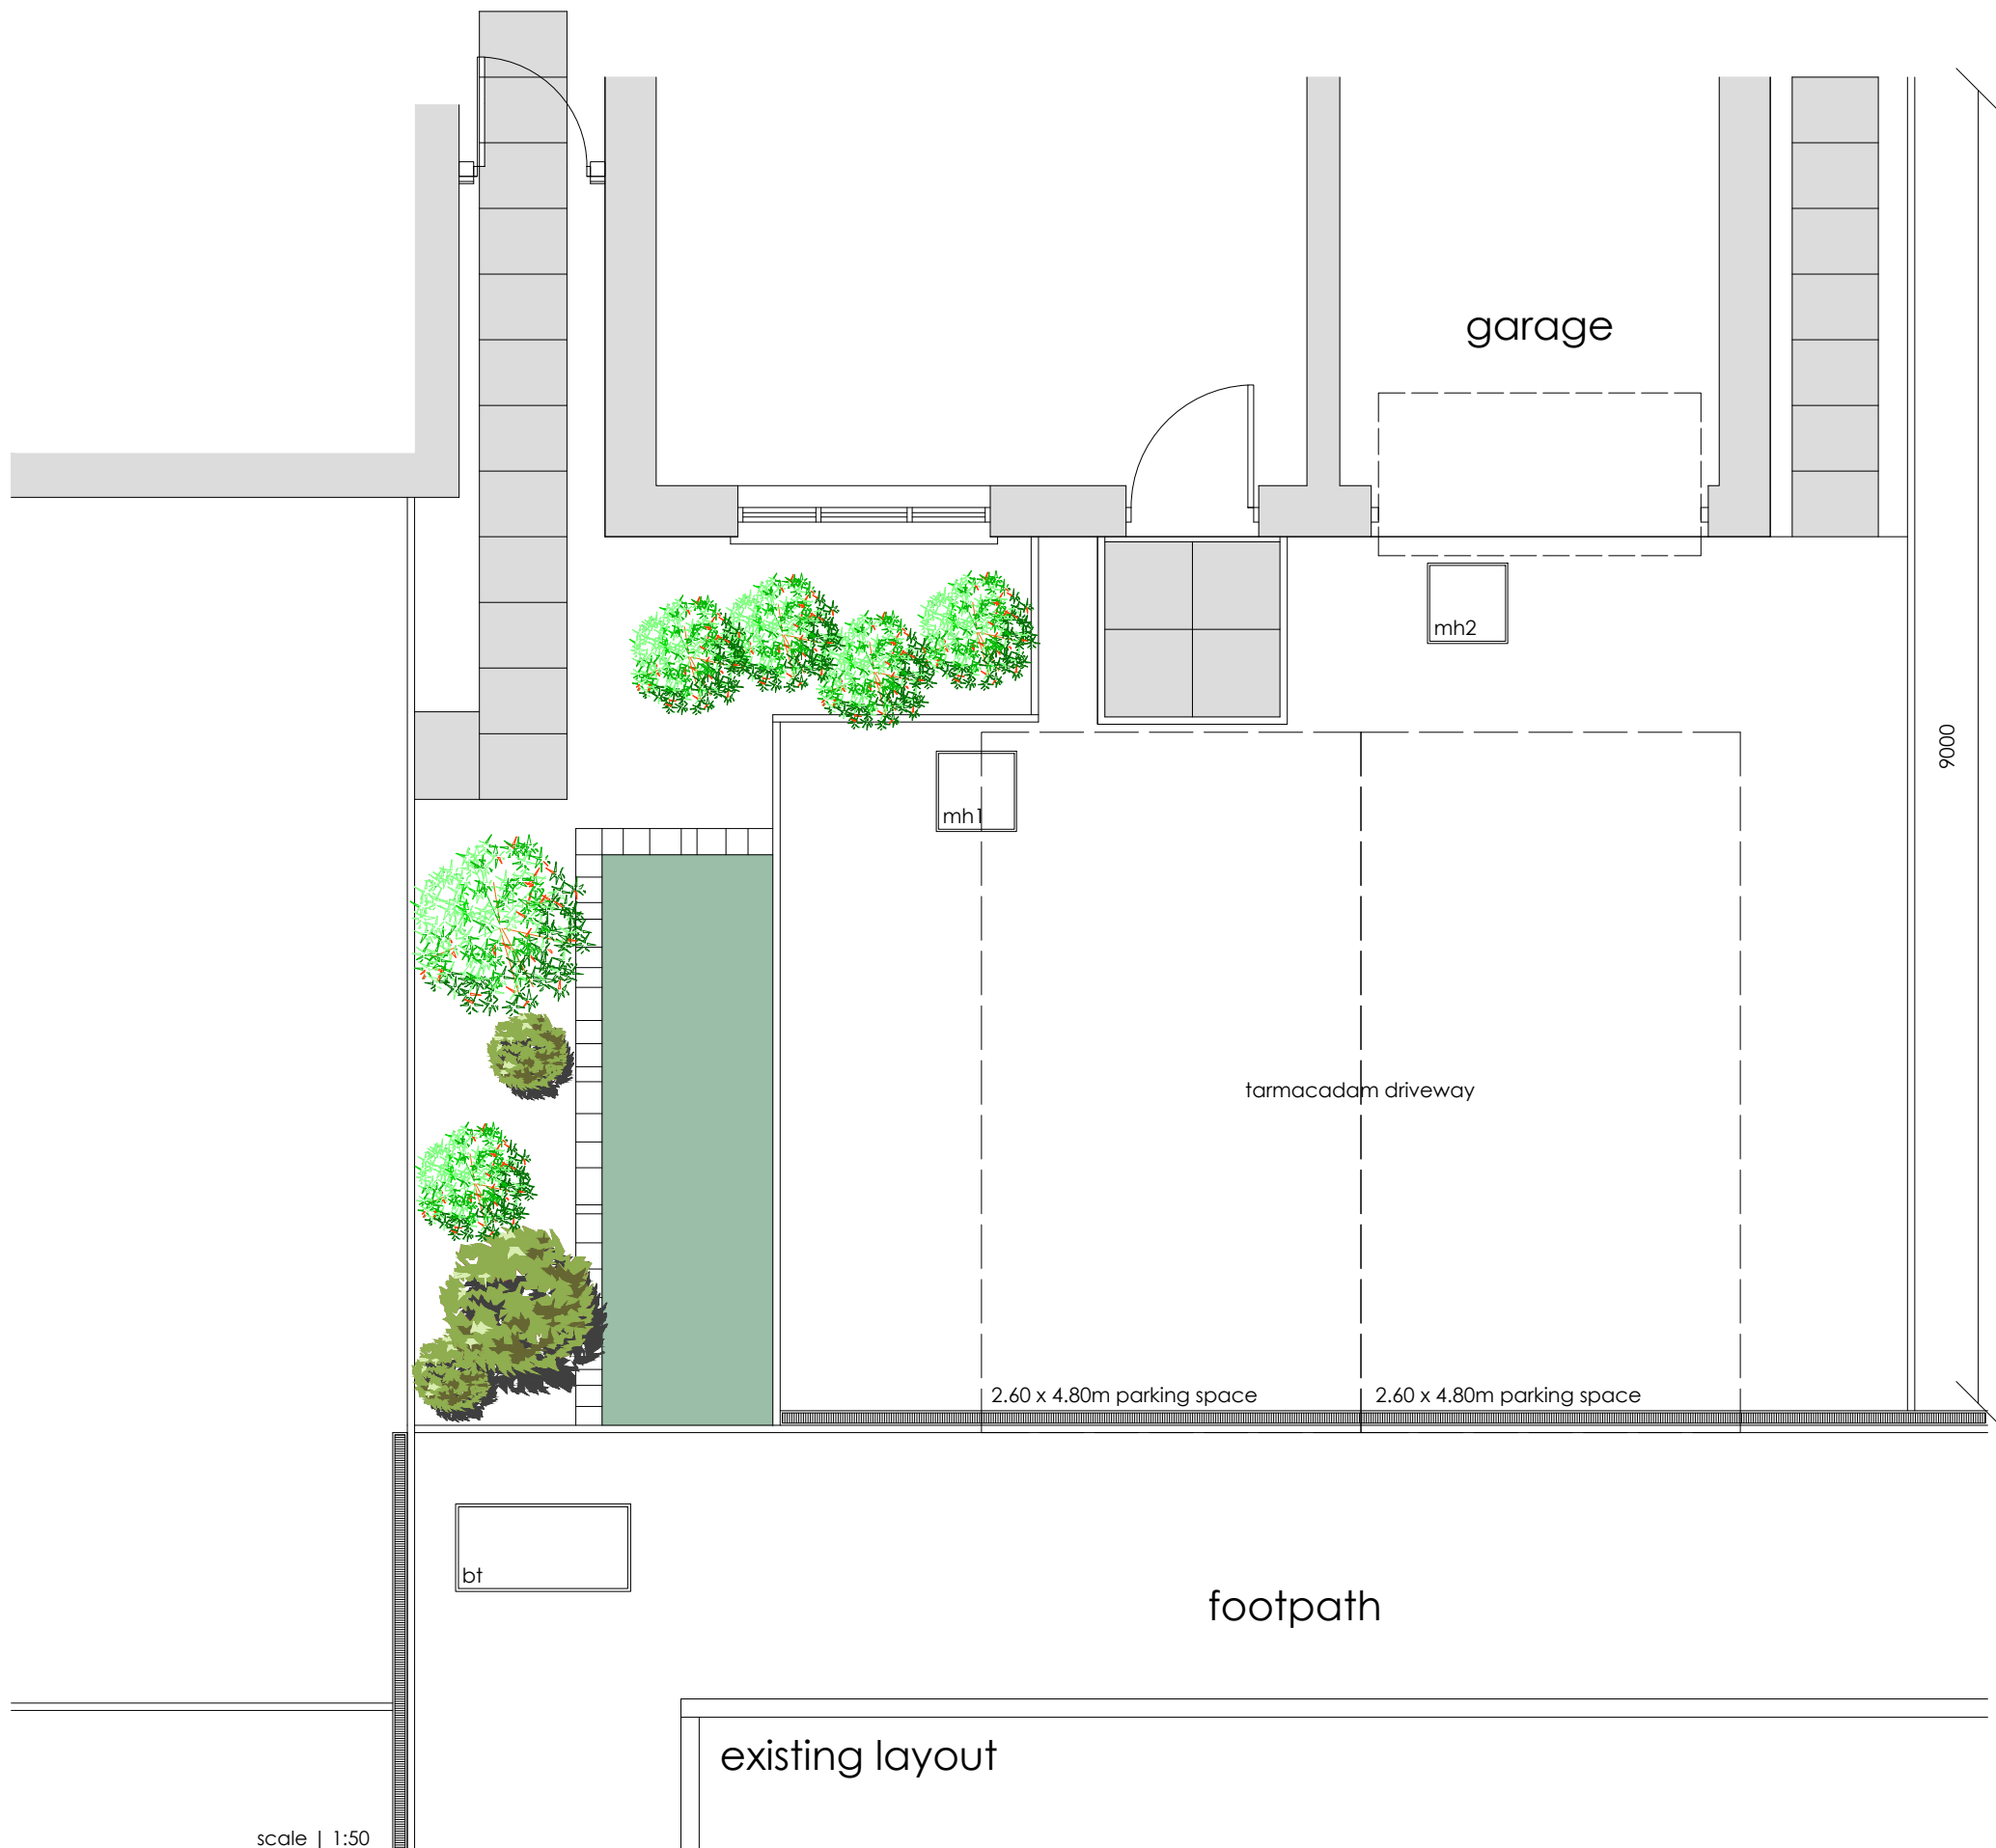


# Superseded

© Iplan Architecture Ltd.

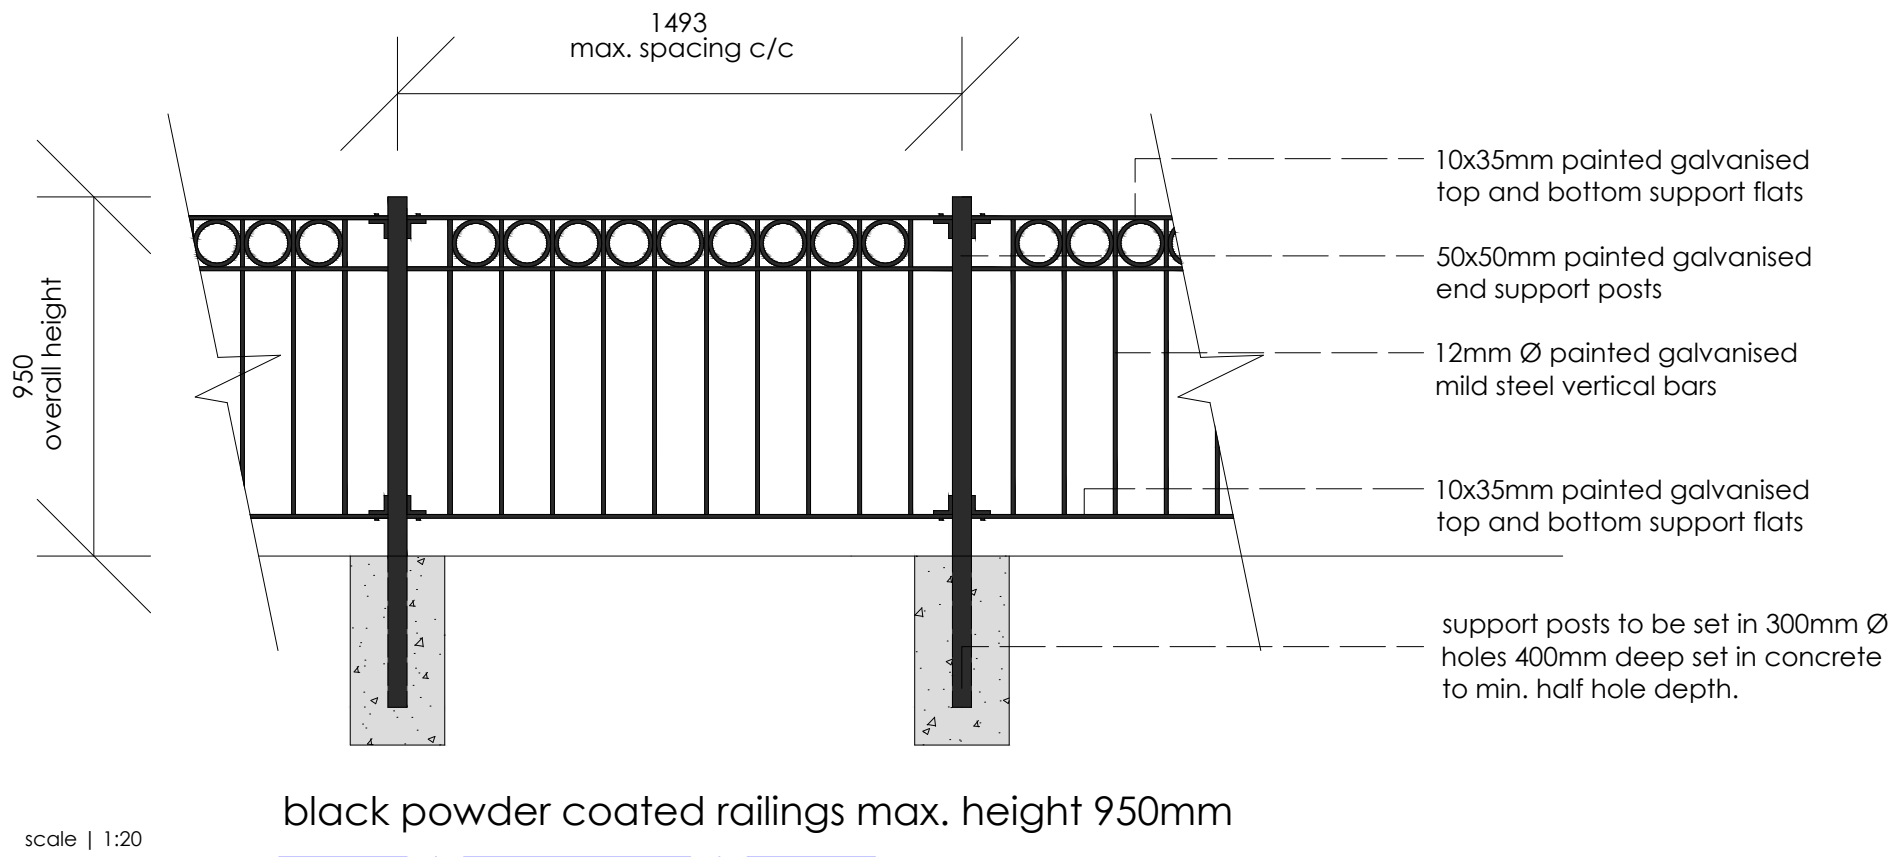

| revision |  |
|----------|--|
| a        |  |
| b        |  |
| c        |  |
| d        |  |
| e        |  |
| f        |  |
| g        |  |

| project                                 | drawing                      | date         |
|-----------------------------------------|------------------------------|--------------|
| 14 HEOL CYNFELL, RHOS NEATH PORT TALBOT | EXISTING - PROPOSED PLAN     | MARCH 2023   |
| client                                  | drawing no.                  | scale        |
| MR GRIFFITHS                            | 23.277.02                    | 1   50 @ A2  |
| www.ipanarchitecture.co.uk              | hello@ipanarchitecture.co.uk | 07765 660189 |