


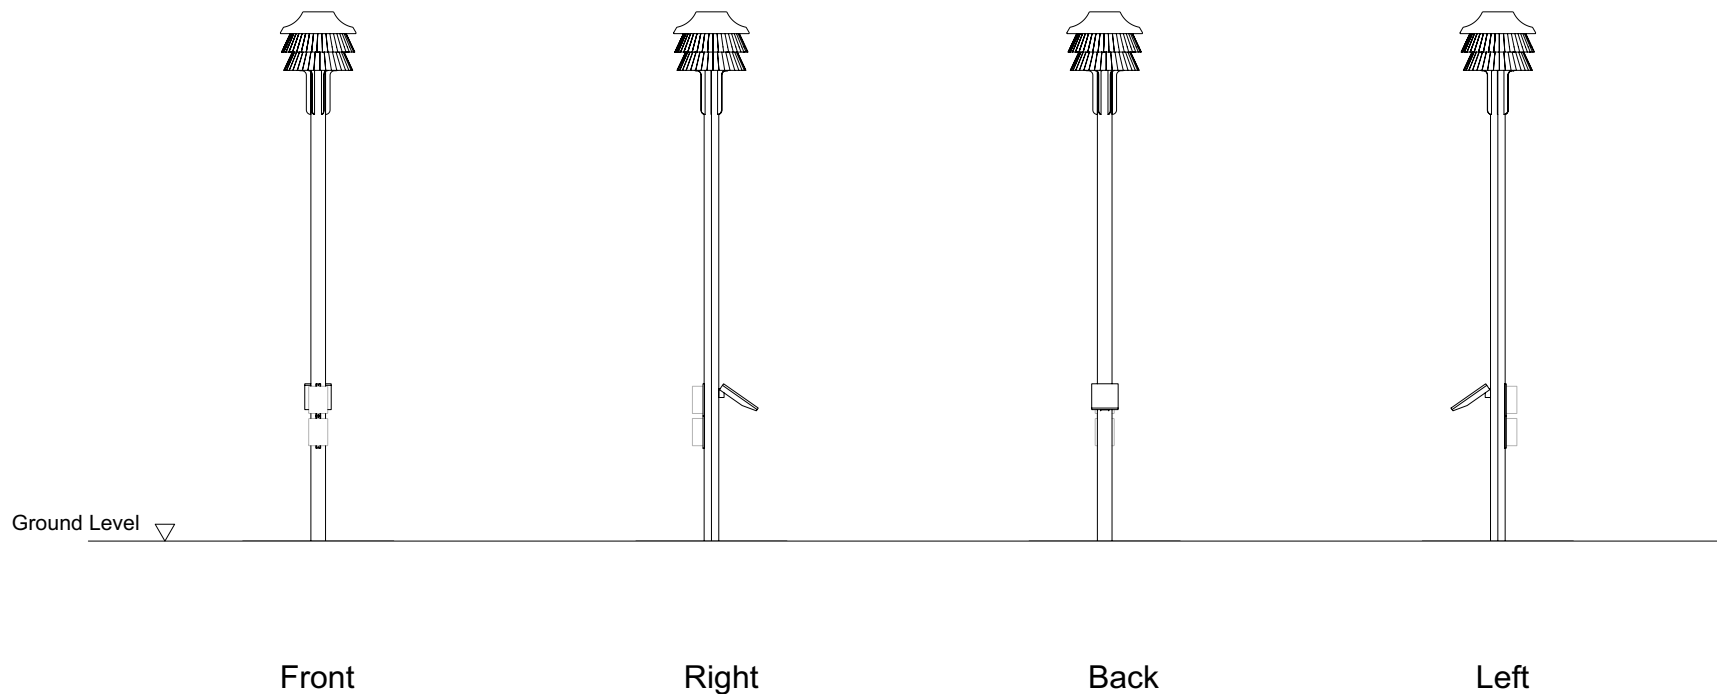

Date		12/1/23	Client		Neath Port Talbot Council
Revision Date			Drawing		Elevations
Scale		1:100	Revision	0	
Sculpture title		Glantawe Swift Tower	Drawing Number	3	
Drawn by		Will Nash	CAD file		Glantawe Swift Tower.vwx