


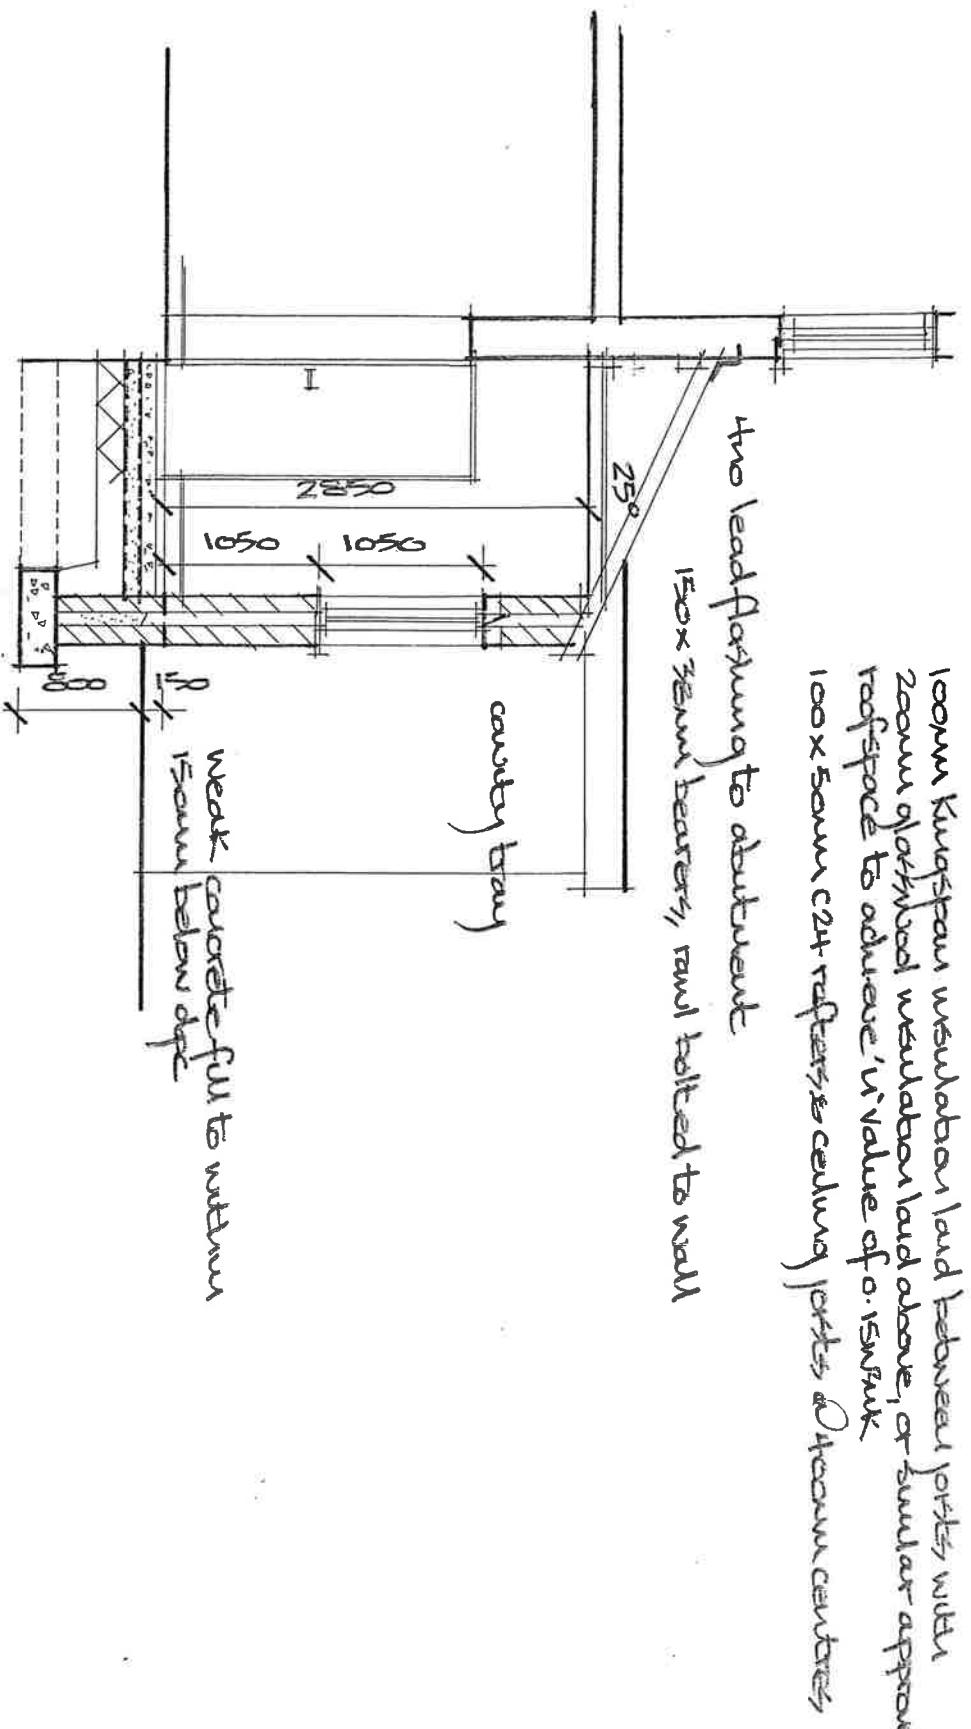

100mm Kingspan insulation board between joists with
 200mm glass wool insulation laid above, or similar approved.
 roof space to achieve U value of 0.15 W/m²K
 100 x 50mm C24 rafters, ceiling joists of 400mm centres
 4mm lead flashing to abutment
 150 x 30mm bearers, raul bolted to wall

cavity tray

weak concrete fill to within
 150mm below top

600 x 250mm concrete strip foundation
 depth & size of foundation to approval of
 Building Control following consultation

SECTION A-A

Fine Line Architectural Services Ltd. 30 Pond Mawr Garth Maesteg Bridgend CF34 0SX Tel: 01656 732042 Email: fineline248@gmail.com	Client		
	Mrs G Hopkins		
	Project		
	18 Varteg Row, Bryn, Port Talbot.		
	Drawing Title		
	Section A-A		
	Date	Scale	Drawing No.
	April 2023.	1:50.	18VartegRow / WD / 07