

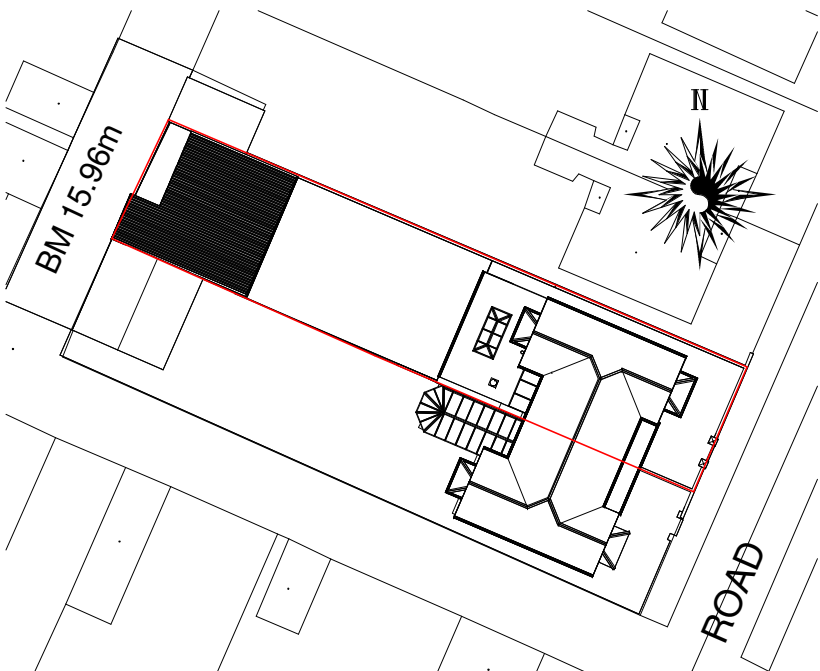


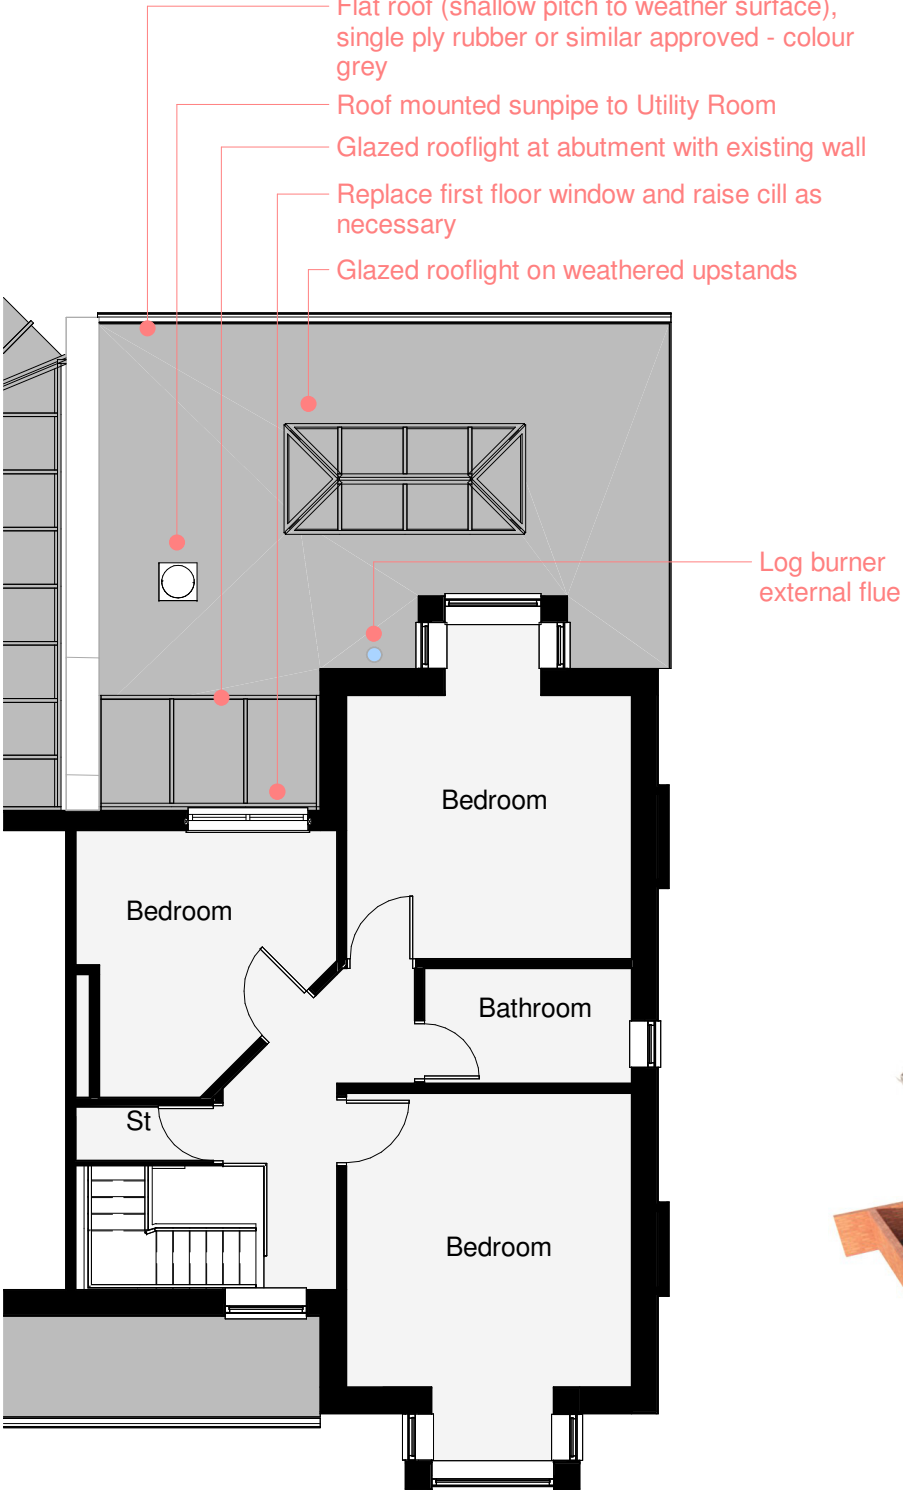

BLOCK PLAN - PROPOSED
1 : 500

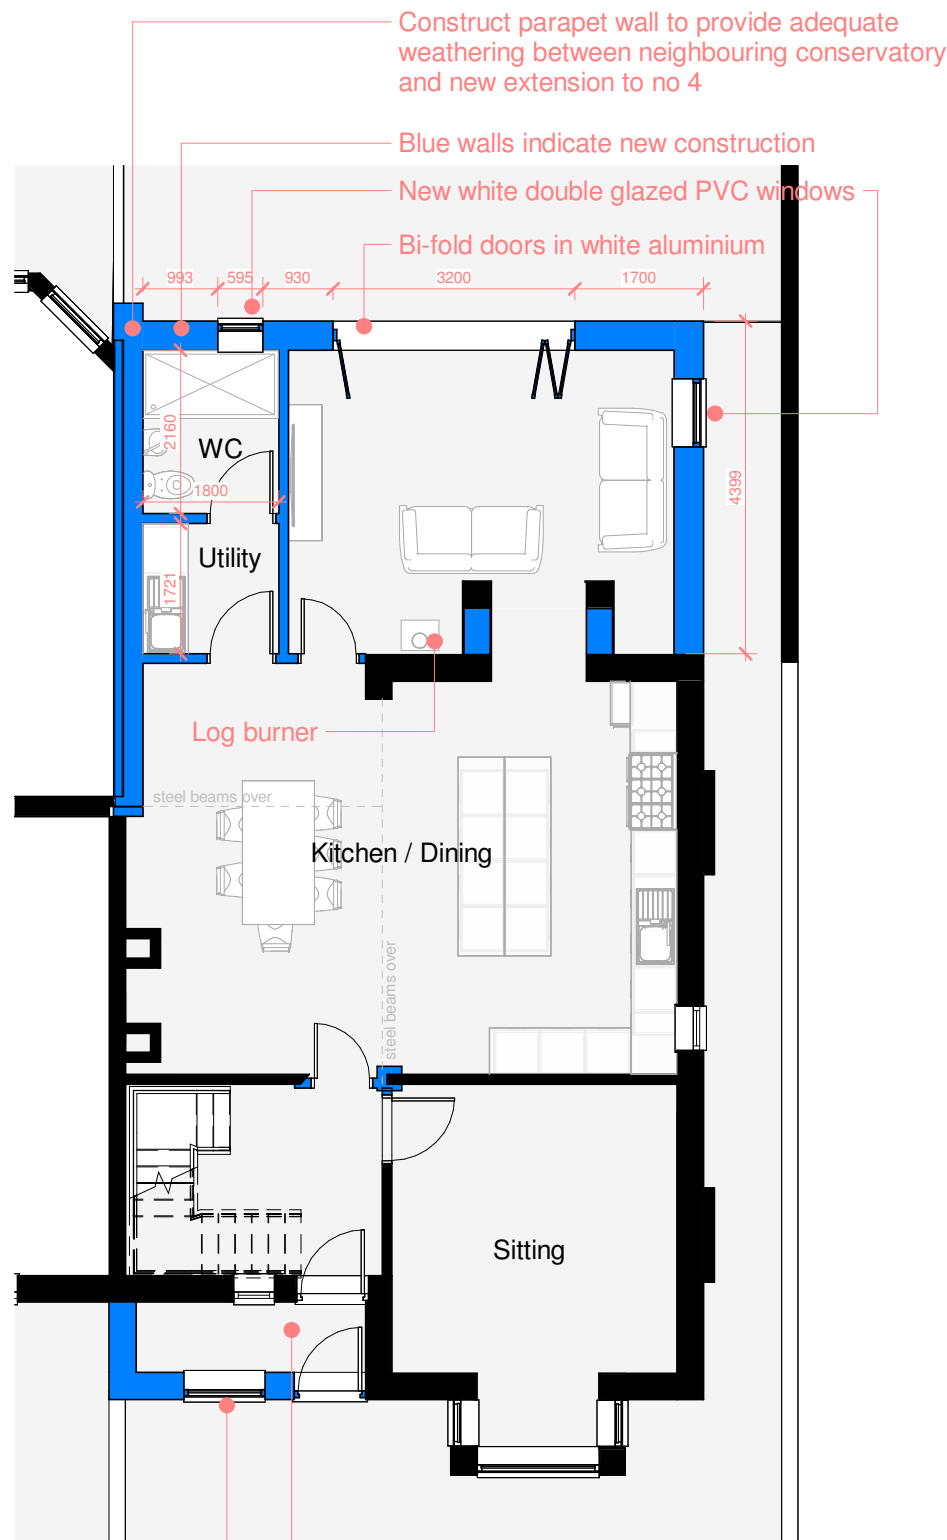

GROUND FLOOR - PROPOSED
1 : 100

FIRST FLOOR - PROPOSED
1 : 100

Construct infill porch extension to front, under existing lean to roof
New white double glazed PVC window