




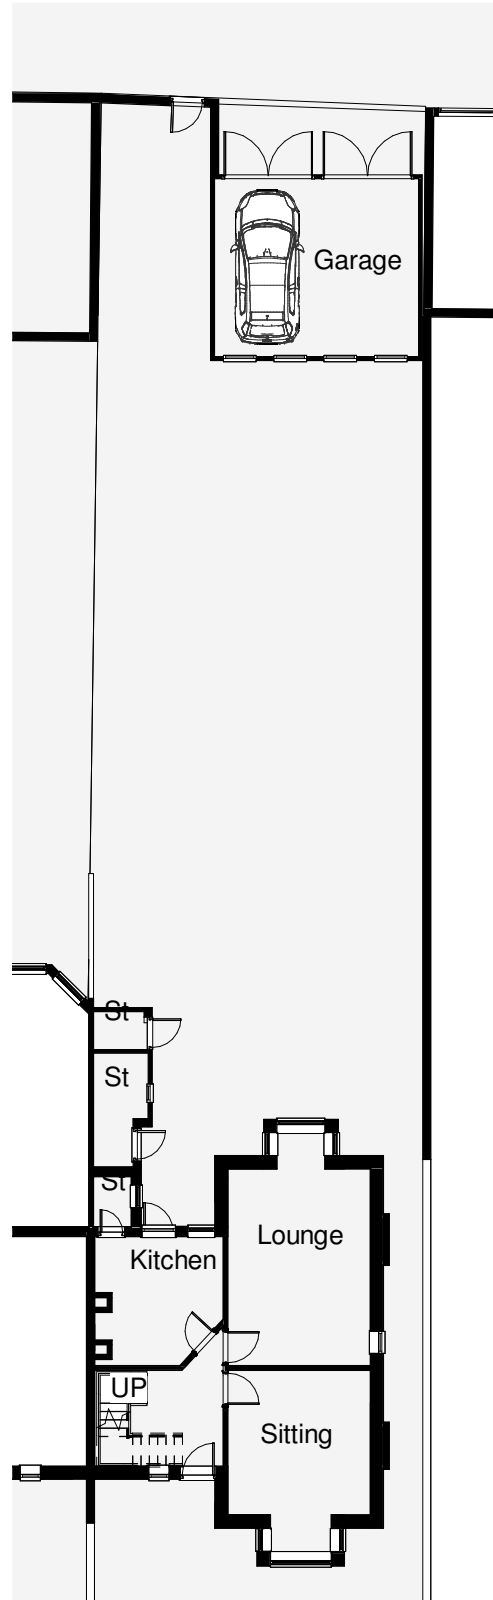



GROUND FLOOR - EXISTING GARAGE
1 : 200

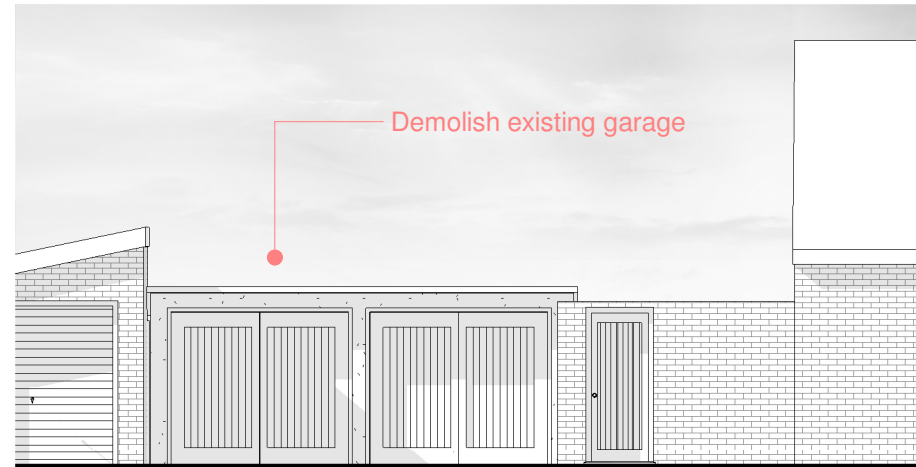


GARAGE FRONT - EXISTING
1 : 100

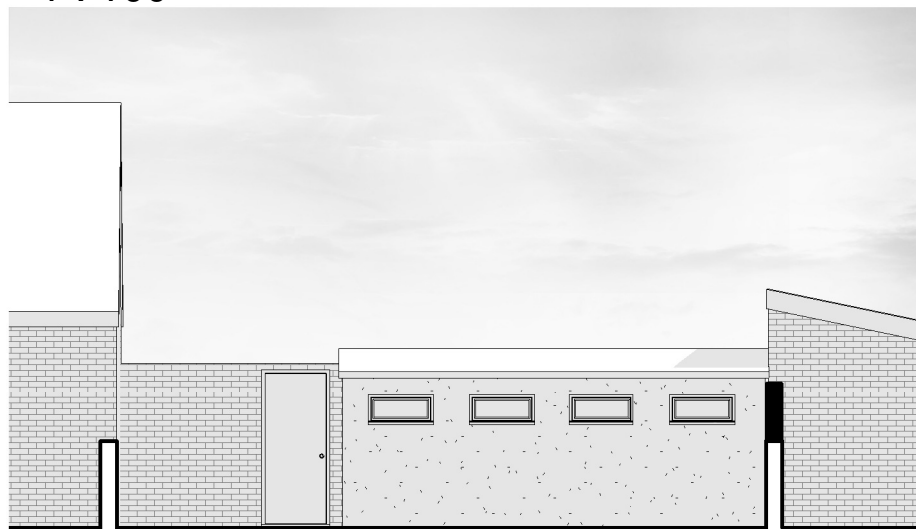

GARAGE REAR - EXISTING
1 : 100

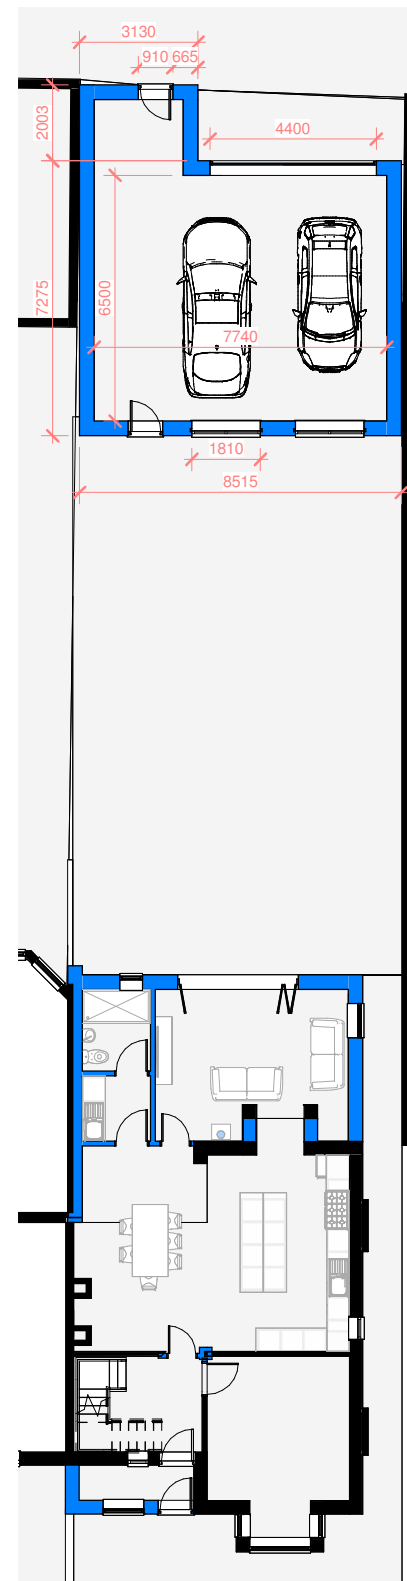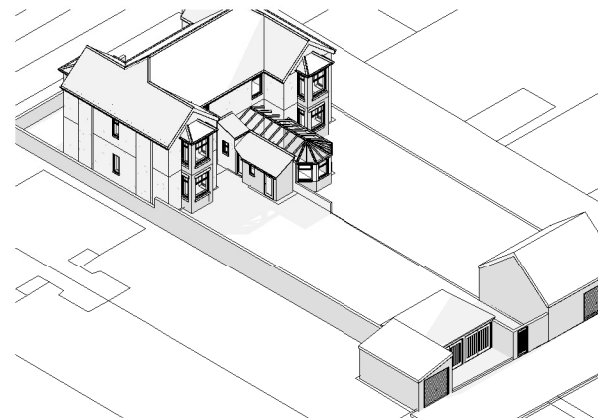

GROUND FLOOR - PROPOSED GARAGE
1 : 200

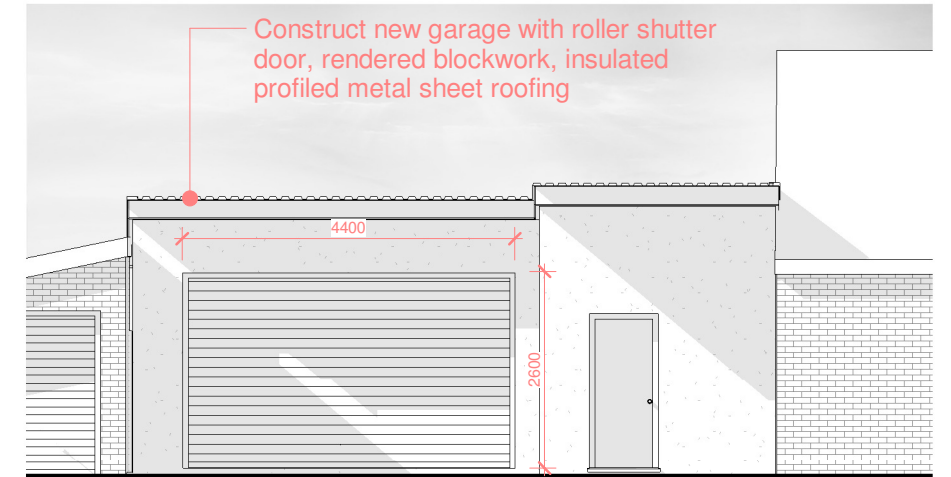

GARAGE FRONT - PROPOSED
1 : 100



GARAGE REAR - PROPOSED
1 : 100

