

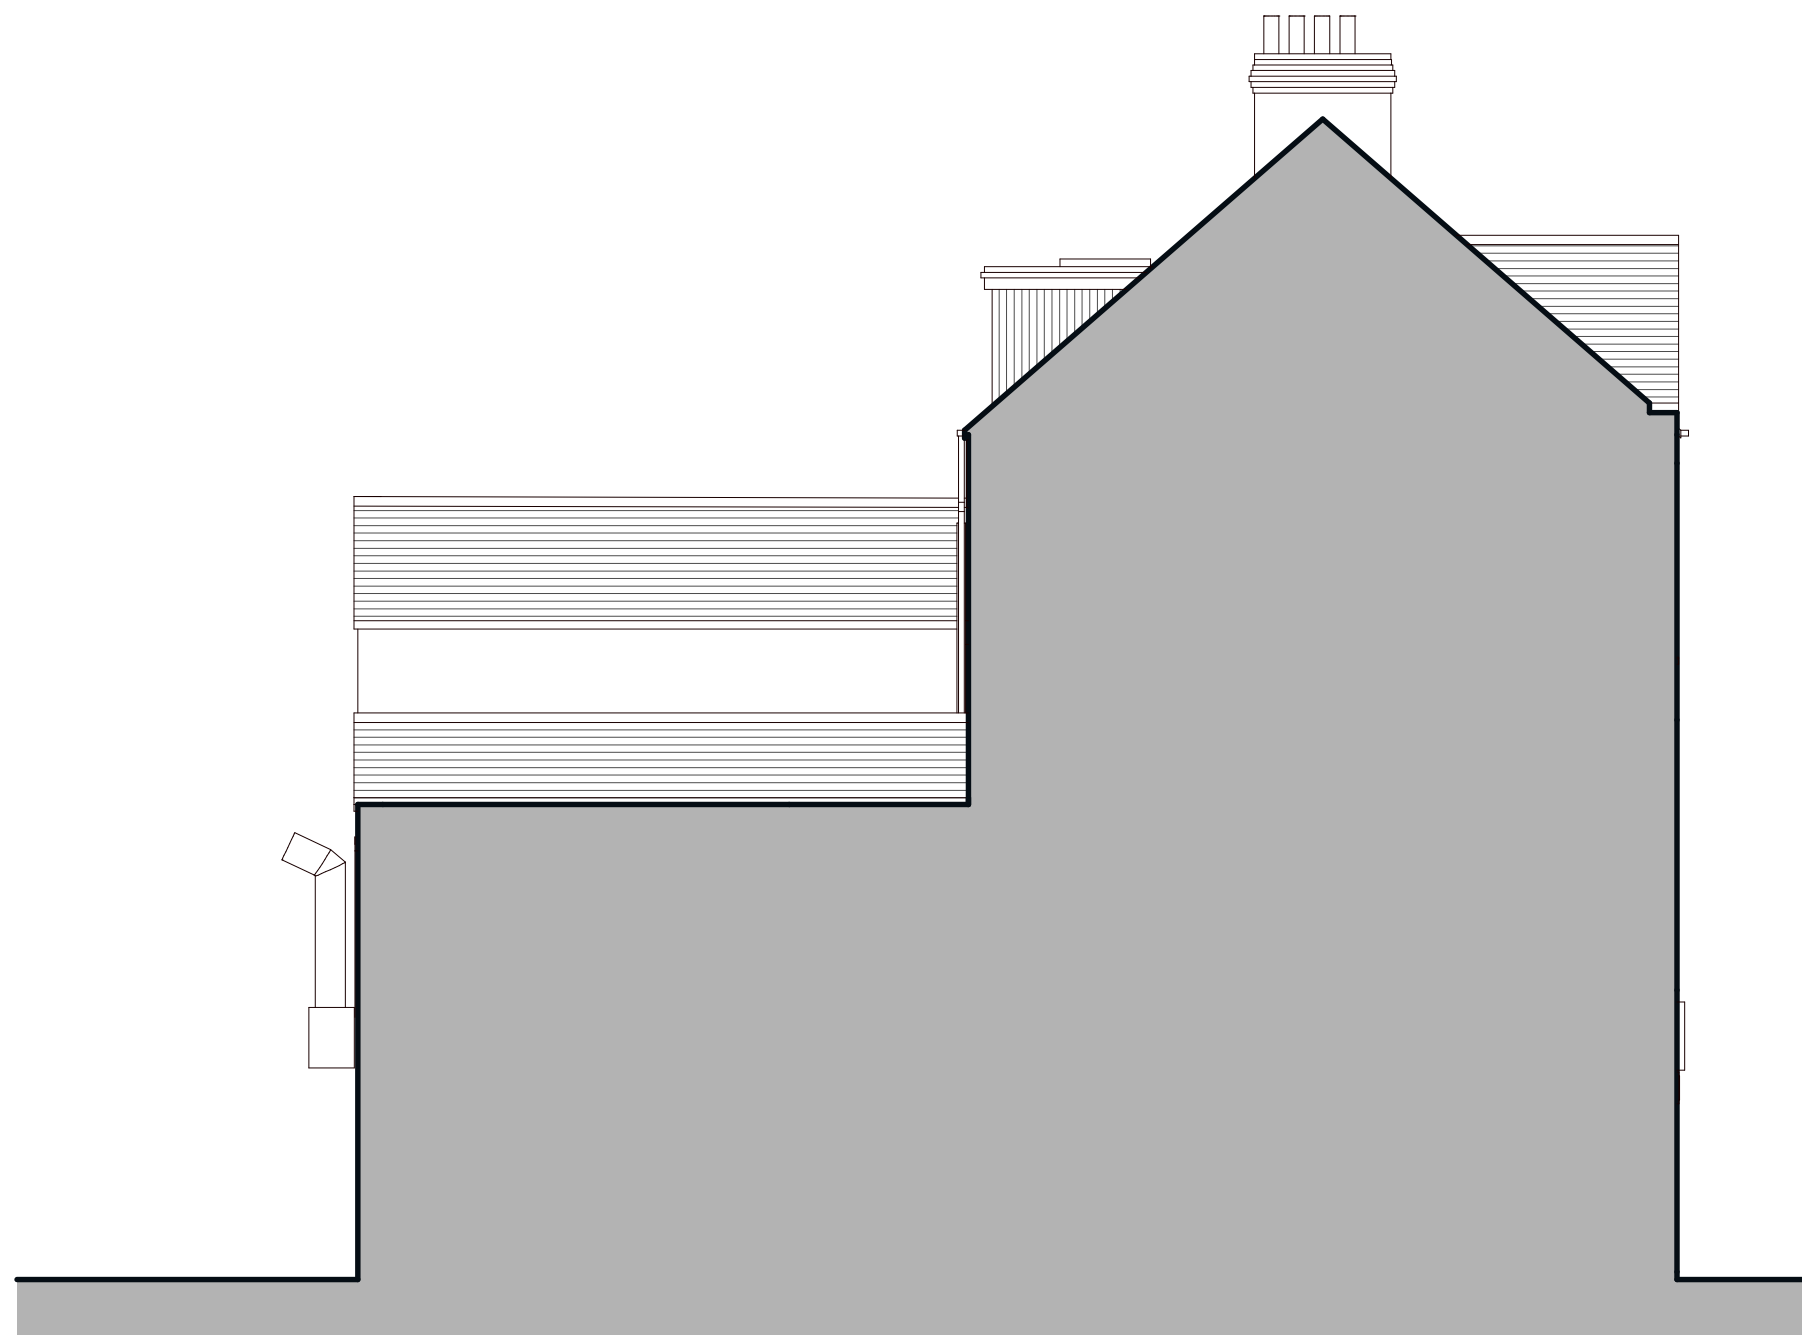


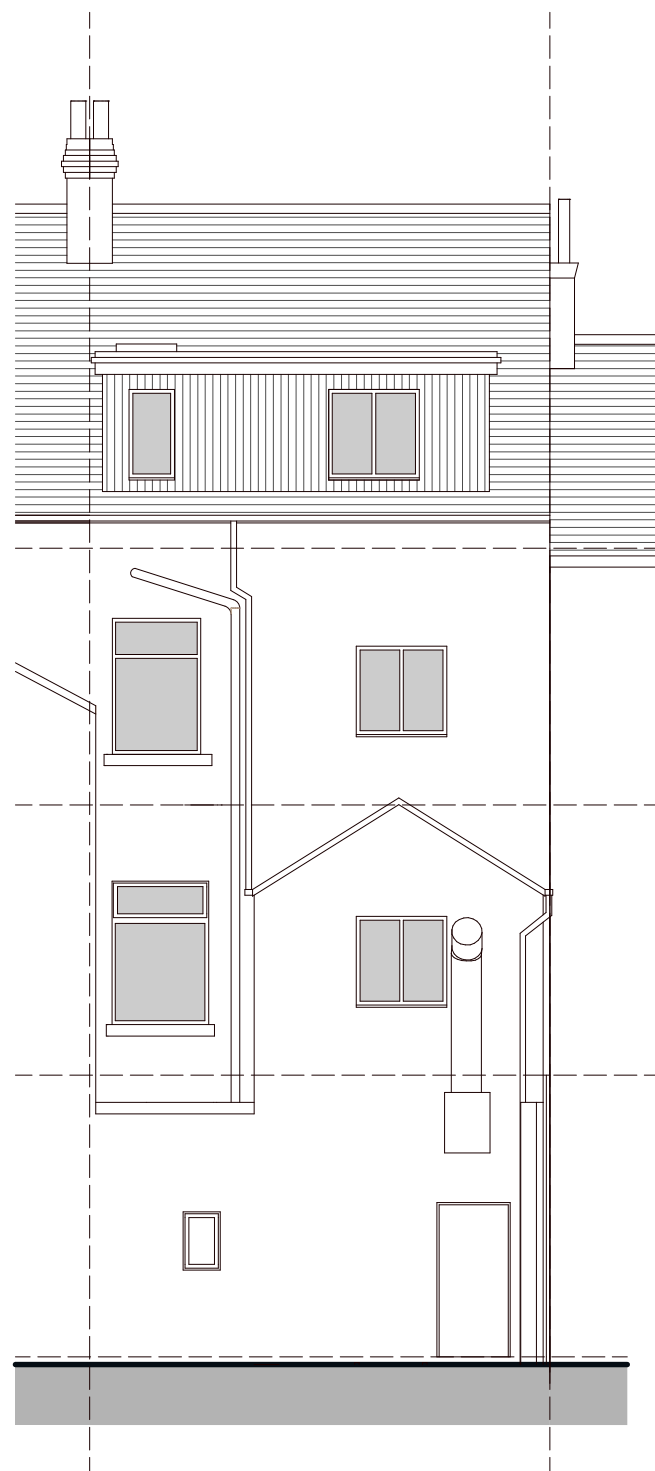

Scale 1 / 100 @ A3

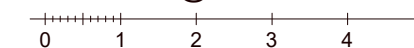

| NO. | NOTES                                                                         |
|-----|-------------------------------------------------------------------------------|
|     | All dimensions in millimetres unless otherwise stated.                        |
|     | Do not scale off drawing. All dimensions to be checked on site by contractor. |
|     | Drawings to be used for purposes of Planning Application only.                |
|     | These are not Construction Drawings.                                          |
|     | The contractor is to set out, check and                                       |

SHEET TITLE:

Proposed Elevations

Sheet 2 of 2

PROJECT DESCRIPTION:  
Change of Use -  
Residential Development

**אשרי**  
Planning Consultants

DATE:

May 2023

SCALE:

1 : 100

SHEET:

A-3

Matt John  
MSc Regeneration  
BSc (Hons) City and Regional  
Planning

