




FRONT ELEVATION

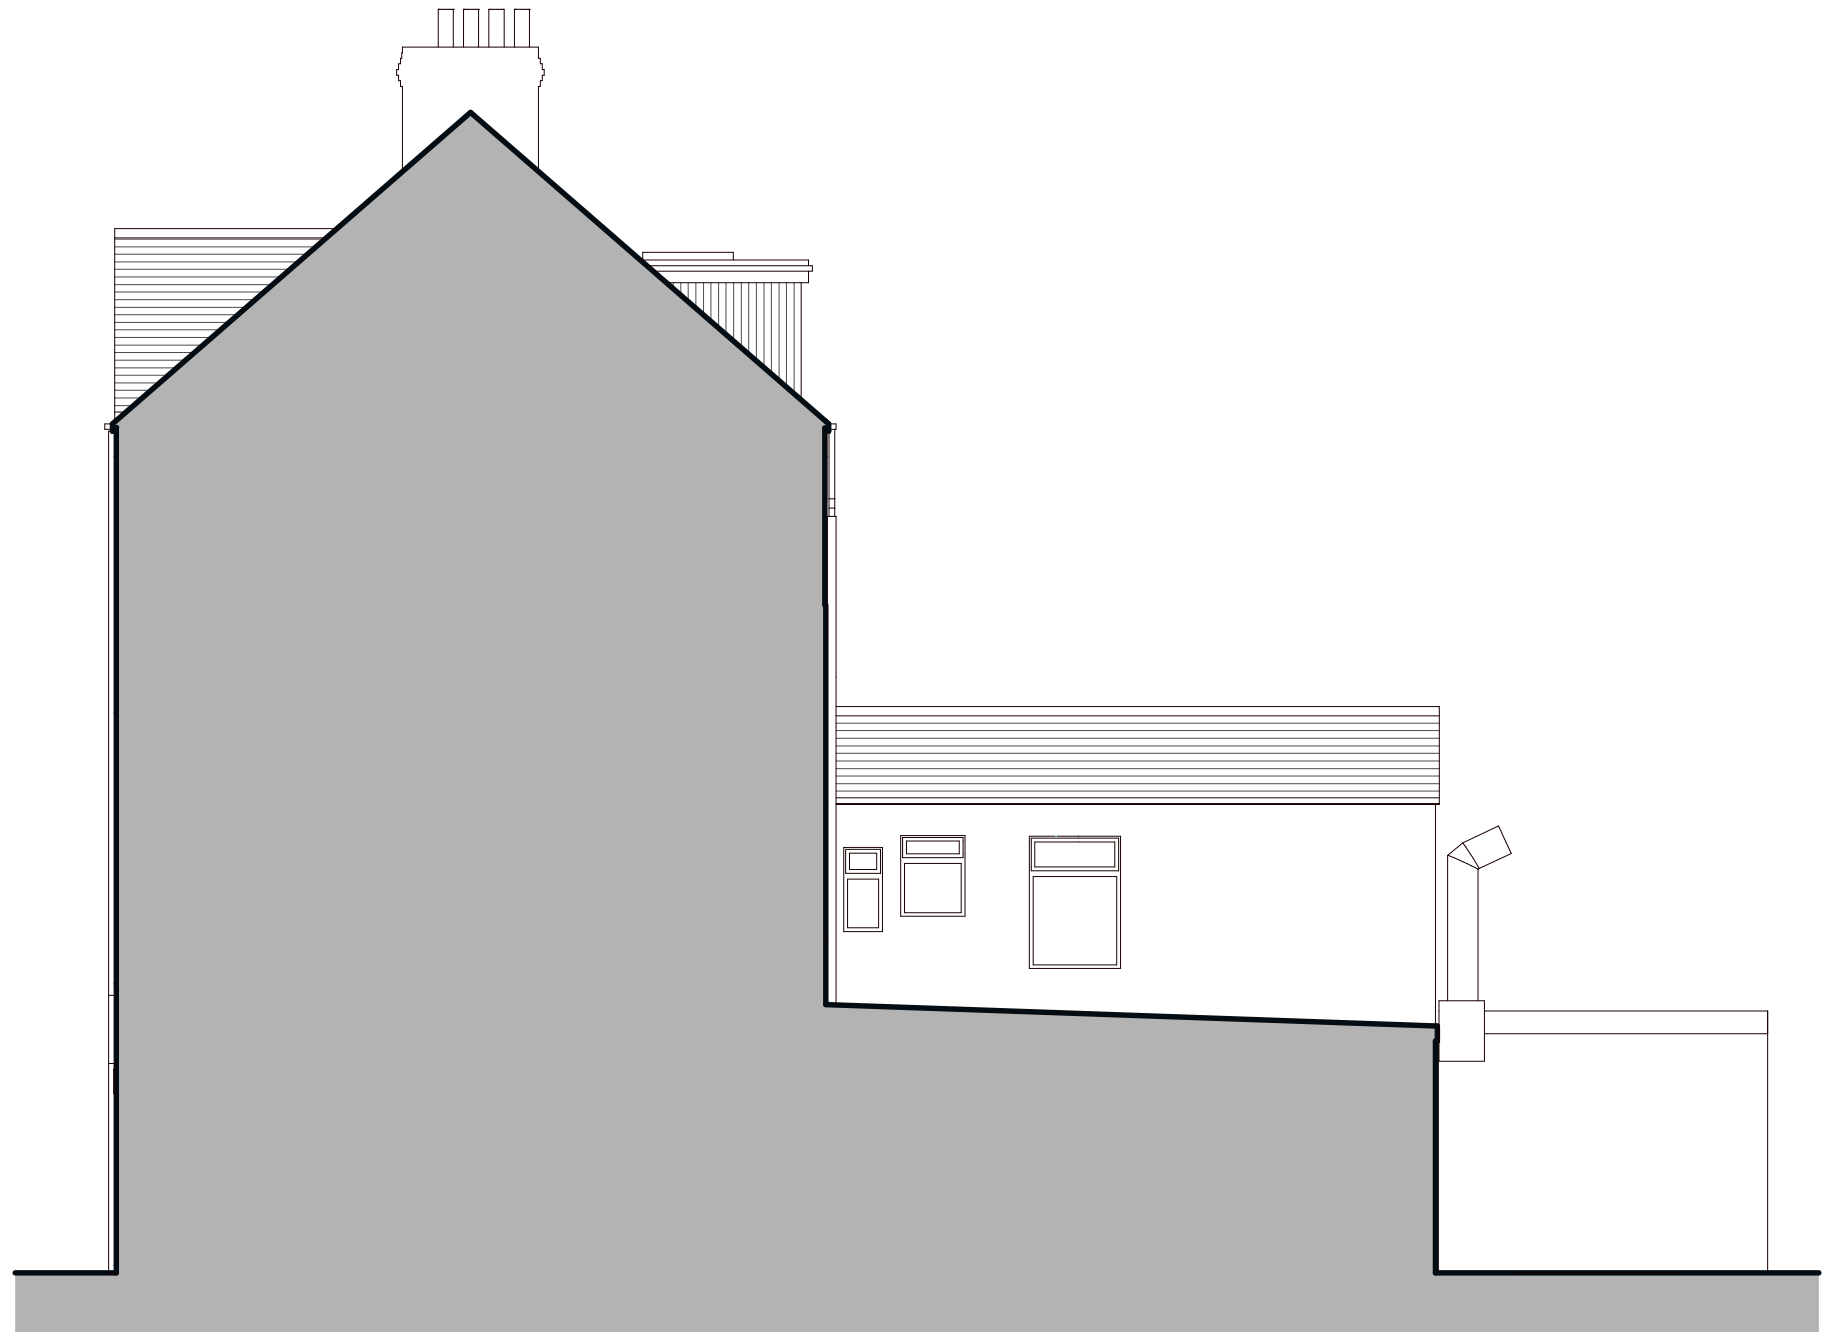

SECTIONAL SIDE ELEVATION



Scale 1 / 100 @ A3

