




address: 132A 'The Westlands', Compton Road,
Wolverhampton, WV3 9QB

web: www.bealandscape.co.uk
tel: 01902 424 950 / 01902 425 001
email: info@bealandscape.co.uk

Do not scale from this drawing. Figured dimensions only to be used. This drawing and the design it depicts are copyright and may not be copied or reproduced without written permission from Bea Landscape Design Ltd. No liability will be accepted for amendments made by others.

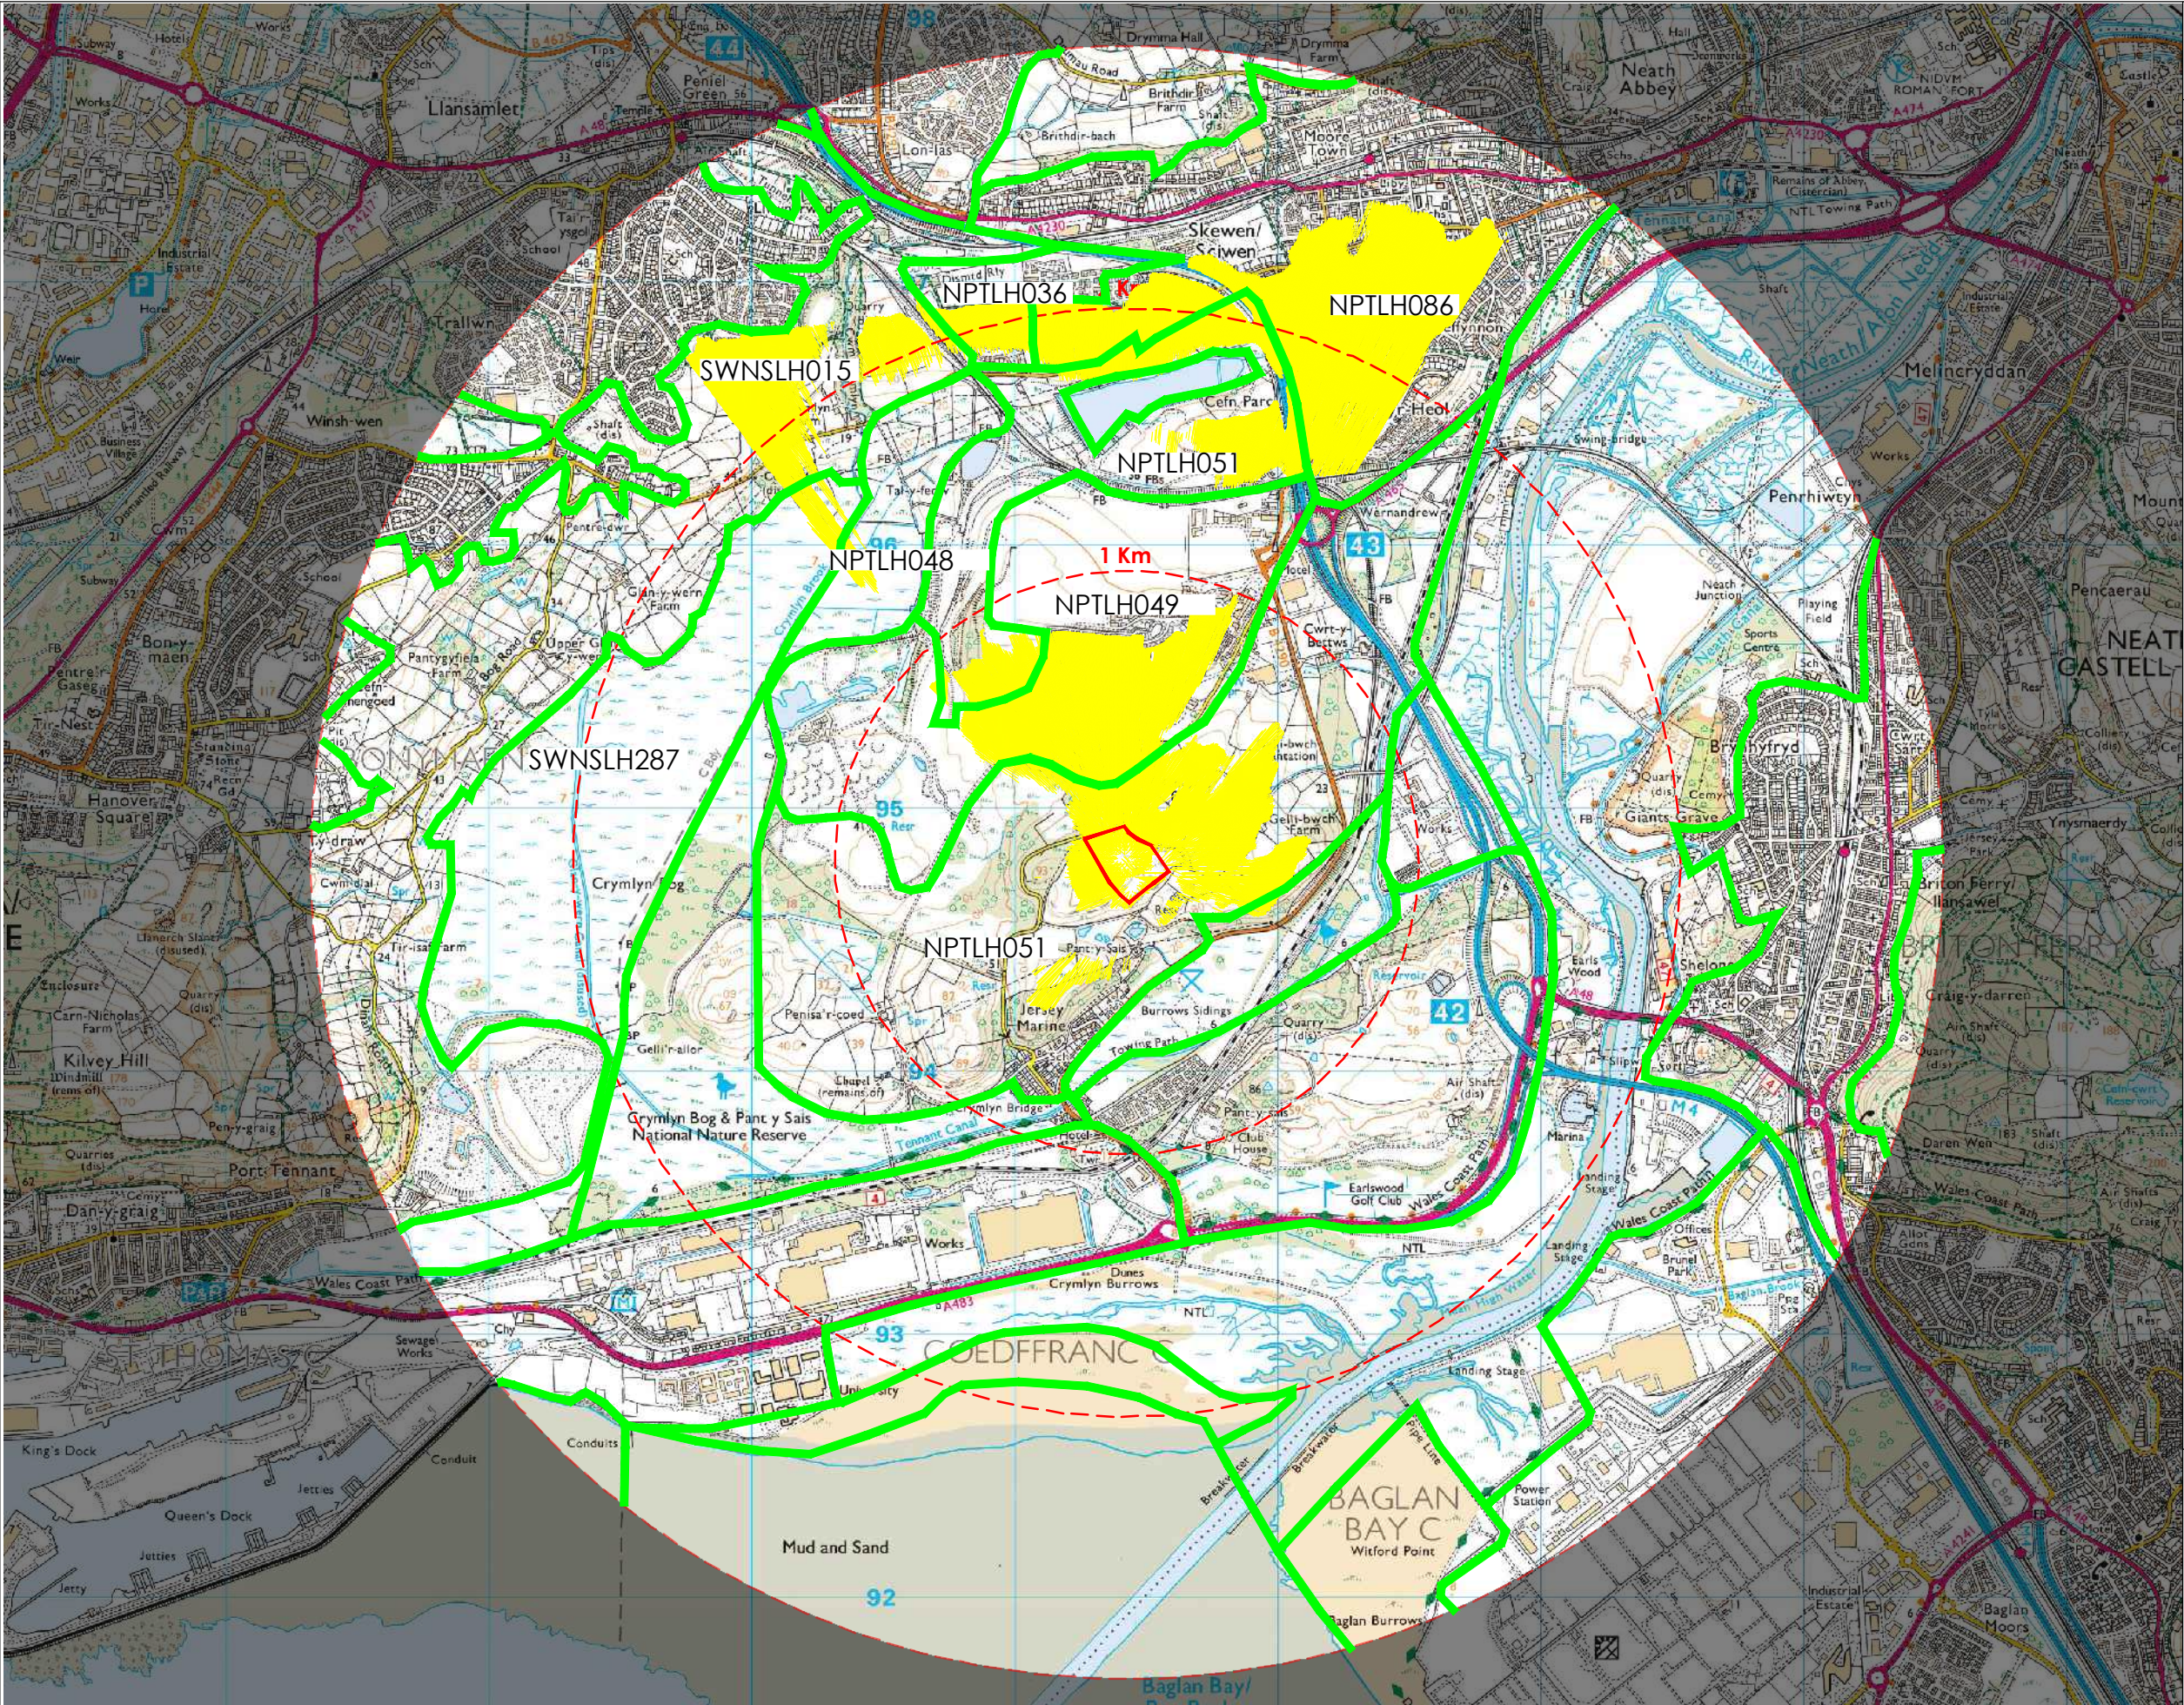

- LEGEND:
- Application Site
 - Visual envelope
(based on ZTV and field survey)
 - LANDMAP Habitat UID areas

UID No.	Area Name
NPTLH036	
NPTLH048	
NPTLH049	
NPTLH051	
NPTLH086	
SWNSLH015	
SWNSLH287	



Contains Ordnance Survey Data © Crown Copyright and Database Right
2023. © Crown Copyright. All rights reserved 100018739.

client: Hale Energy

project: Sun Fields, Solar Farm, Gelli-bwch

title: LANDMAP Landscape Habitats with
Visual Envelope

Figure: 05