


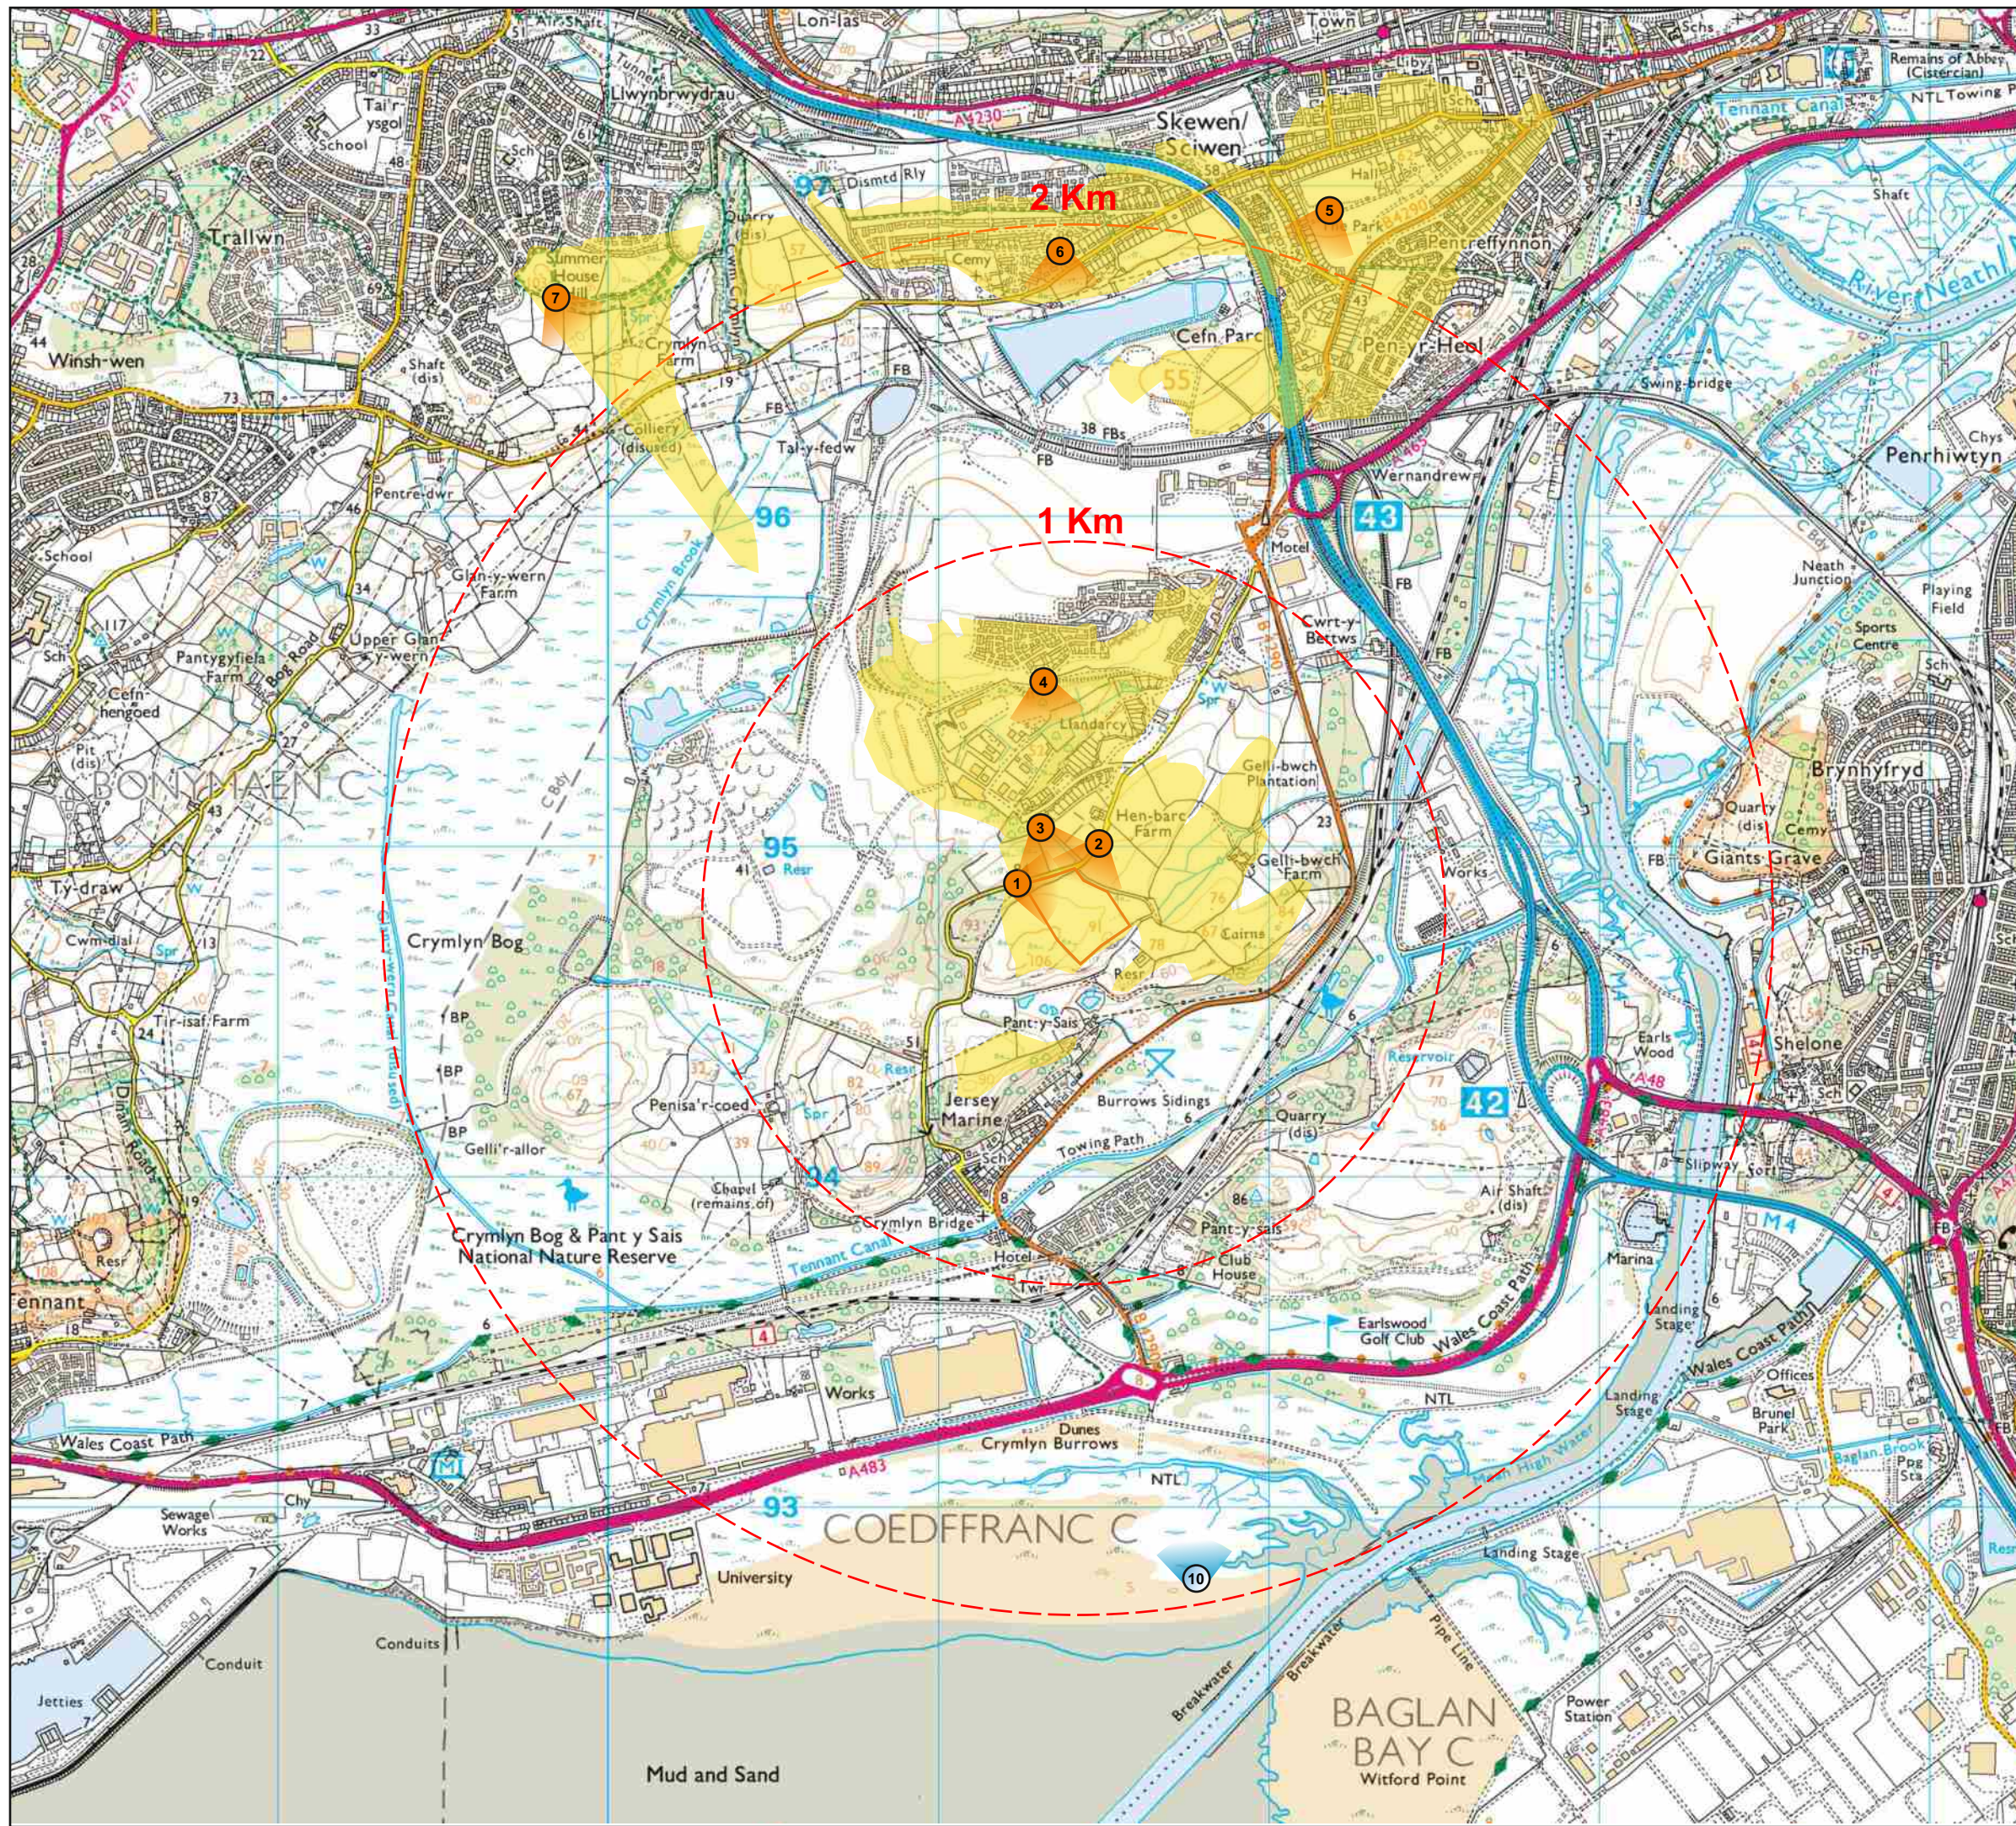


address: 132A The Westlands, Compton Road, Wolverhampton, WV3 9QB

web: www.bealandscape.co.uk
tel: 01902 424950 / 425001 fax: 01902 422929
email: info@bealandscape.co.uk

Do not scale from this drawing. Figured dimensions only to be used. This drawing and the design it depicts are copyright and may not be copied or reproduced without written permission from Bea Landscape Design Ltd. No liability will be accepted for amendments made by others.

LEGEND:

-  Application Site
-  Viewpoints and key views established from the ZTV Plan.
-  Visual Envelope

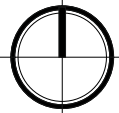


Ordnance Survey © Crown Copyright 2021. All rights reserved.
Licence number 100018739

client: Hale Energy

project: Sun Fields, Solar Park, Gelli-Bwch

title: Viewpoint Location & Visual Envelope Plan

Figure: 13