
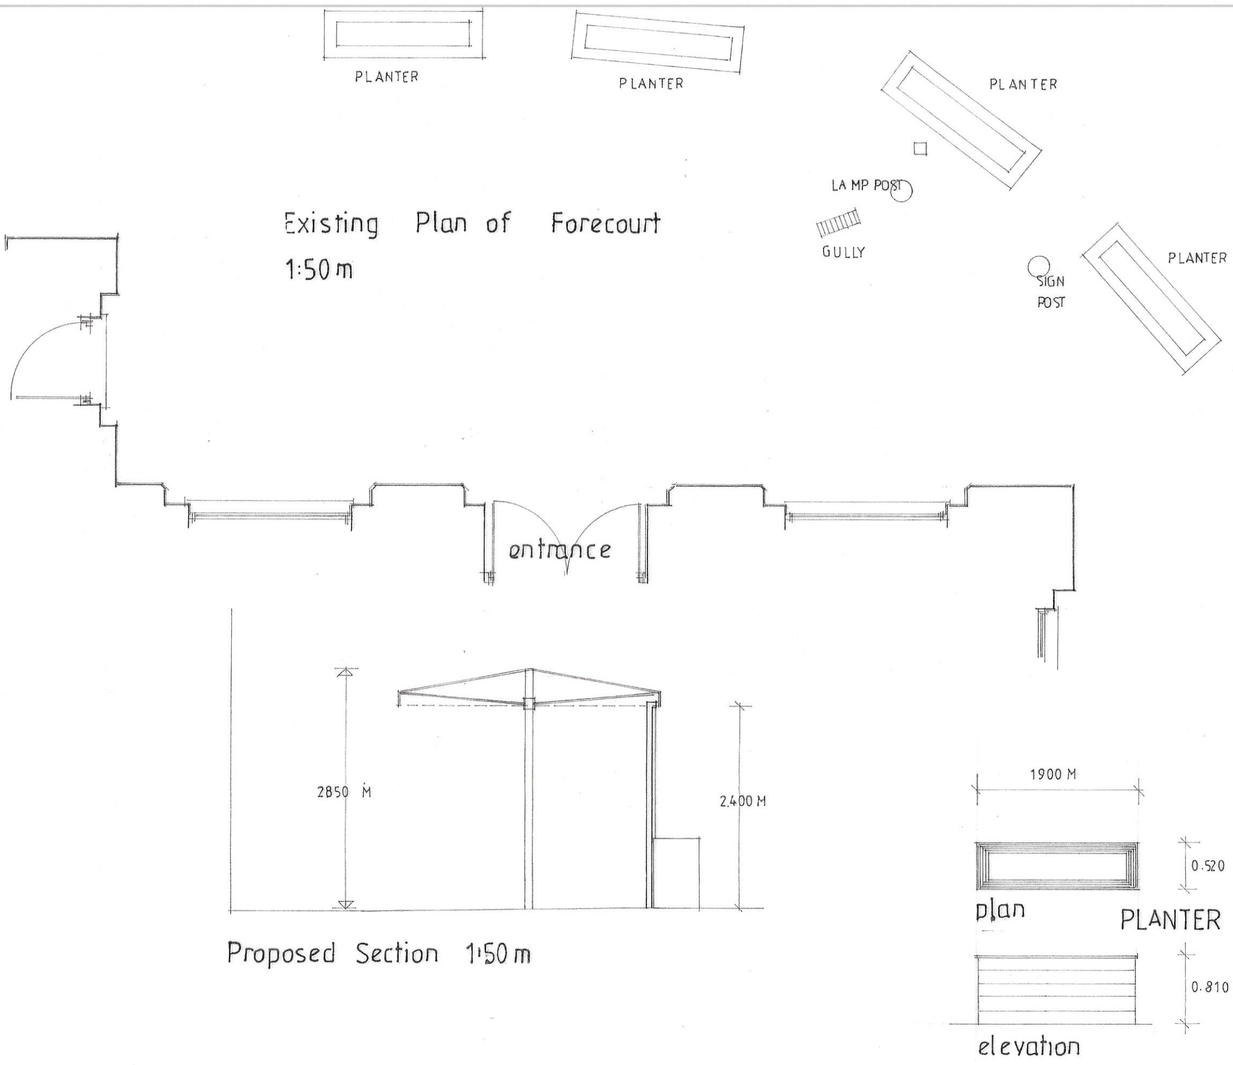


Existing Plan of Forecourt
1:50 m


Proposed Section 1:50 m

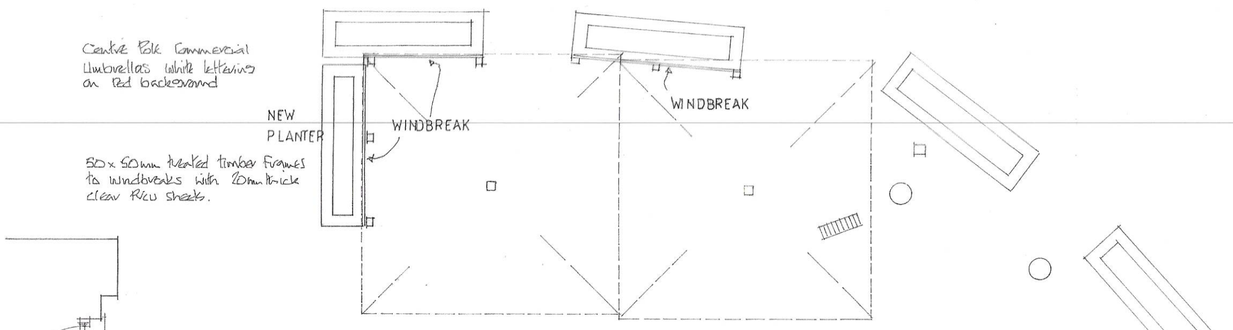

Proposed Plan of Forecourt
1:50 m

2 N° 3 METRE CENTRE POLE COMMERCIAL UMBRELLAS

WINDBREAK 20mm HEAVY PLATE CLEAR PVCu SHEETS

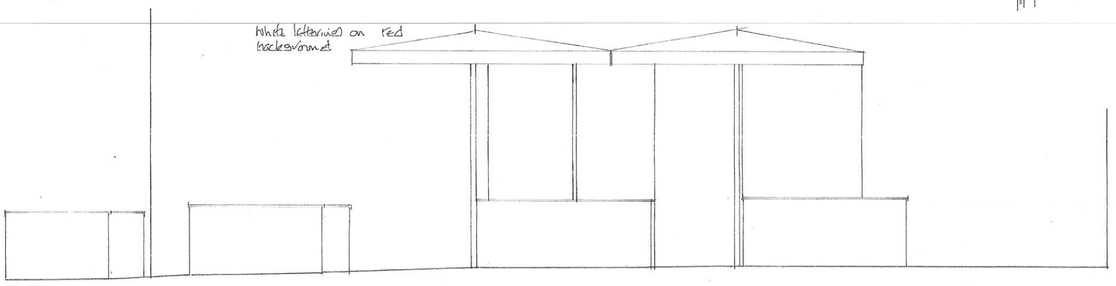

Proposed Elevation 1:50 m


NOTES:

All dimensions must be checked on site and not scaled from this drawing.

This plan has been prepared for Planning and /or Building Regulation purposes only.

Some forms of building works may require action by the owners under The Party Wall Act 1996. The adjoining owners are to be informed of the proposals at least one month before commencement of works and their written approvals obtained.

Location Plan

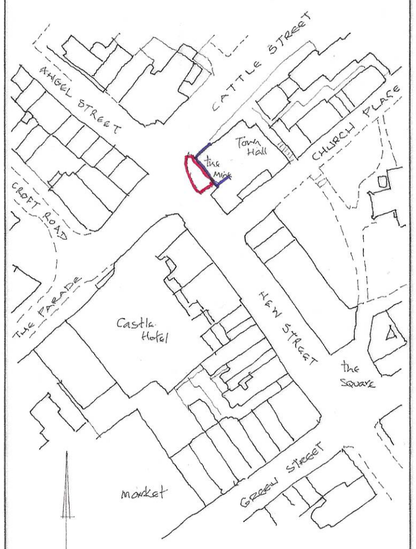

scale
1:1250

A		
	Date	Revisions

© copyright

D. Vivian Jones AssocRICS
Building Design Services

114, Brecon Road,
HIRWAUN,
Rhondda Cynon Taff,
CF44 9NS

Tel. 01685 812069
Mobile 07702 380869
Email: vivjonesdesign@yahoo.co.uk

RICS

Client
Mr. S. James.

Job Title
Outdoor Seating and Dining Area.

Drawing Title
The Mine
1 - 2 Old Town Hall
New Street NEATH
Neath Port Talbot.
SA11 1RT

Scale 1:50 1:1250

Date 28.04.2023 **Drawn by** JJ

Drg. No. 2935 C **Rev.**

594 x 841mm **A1**